
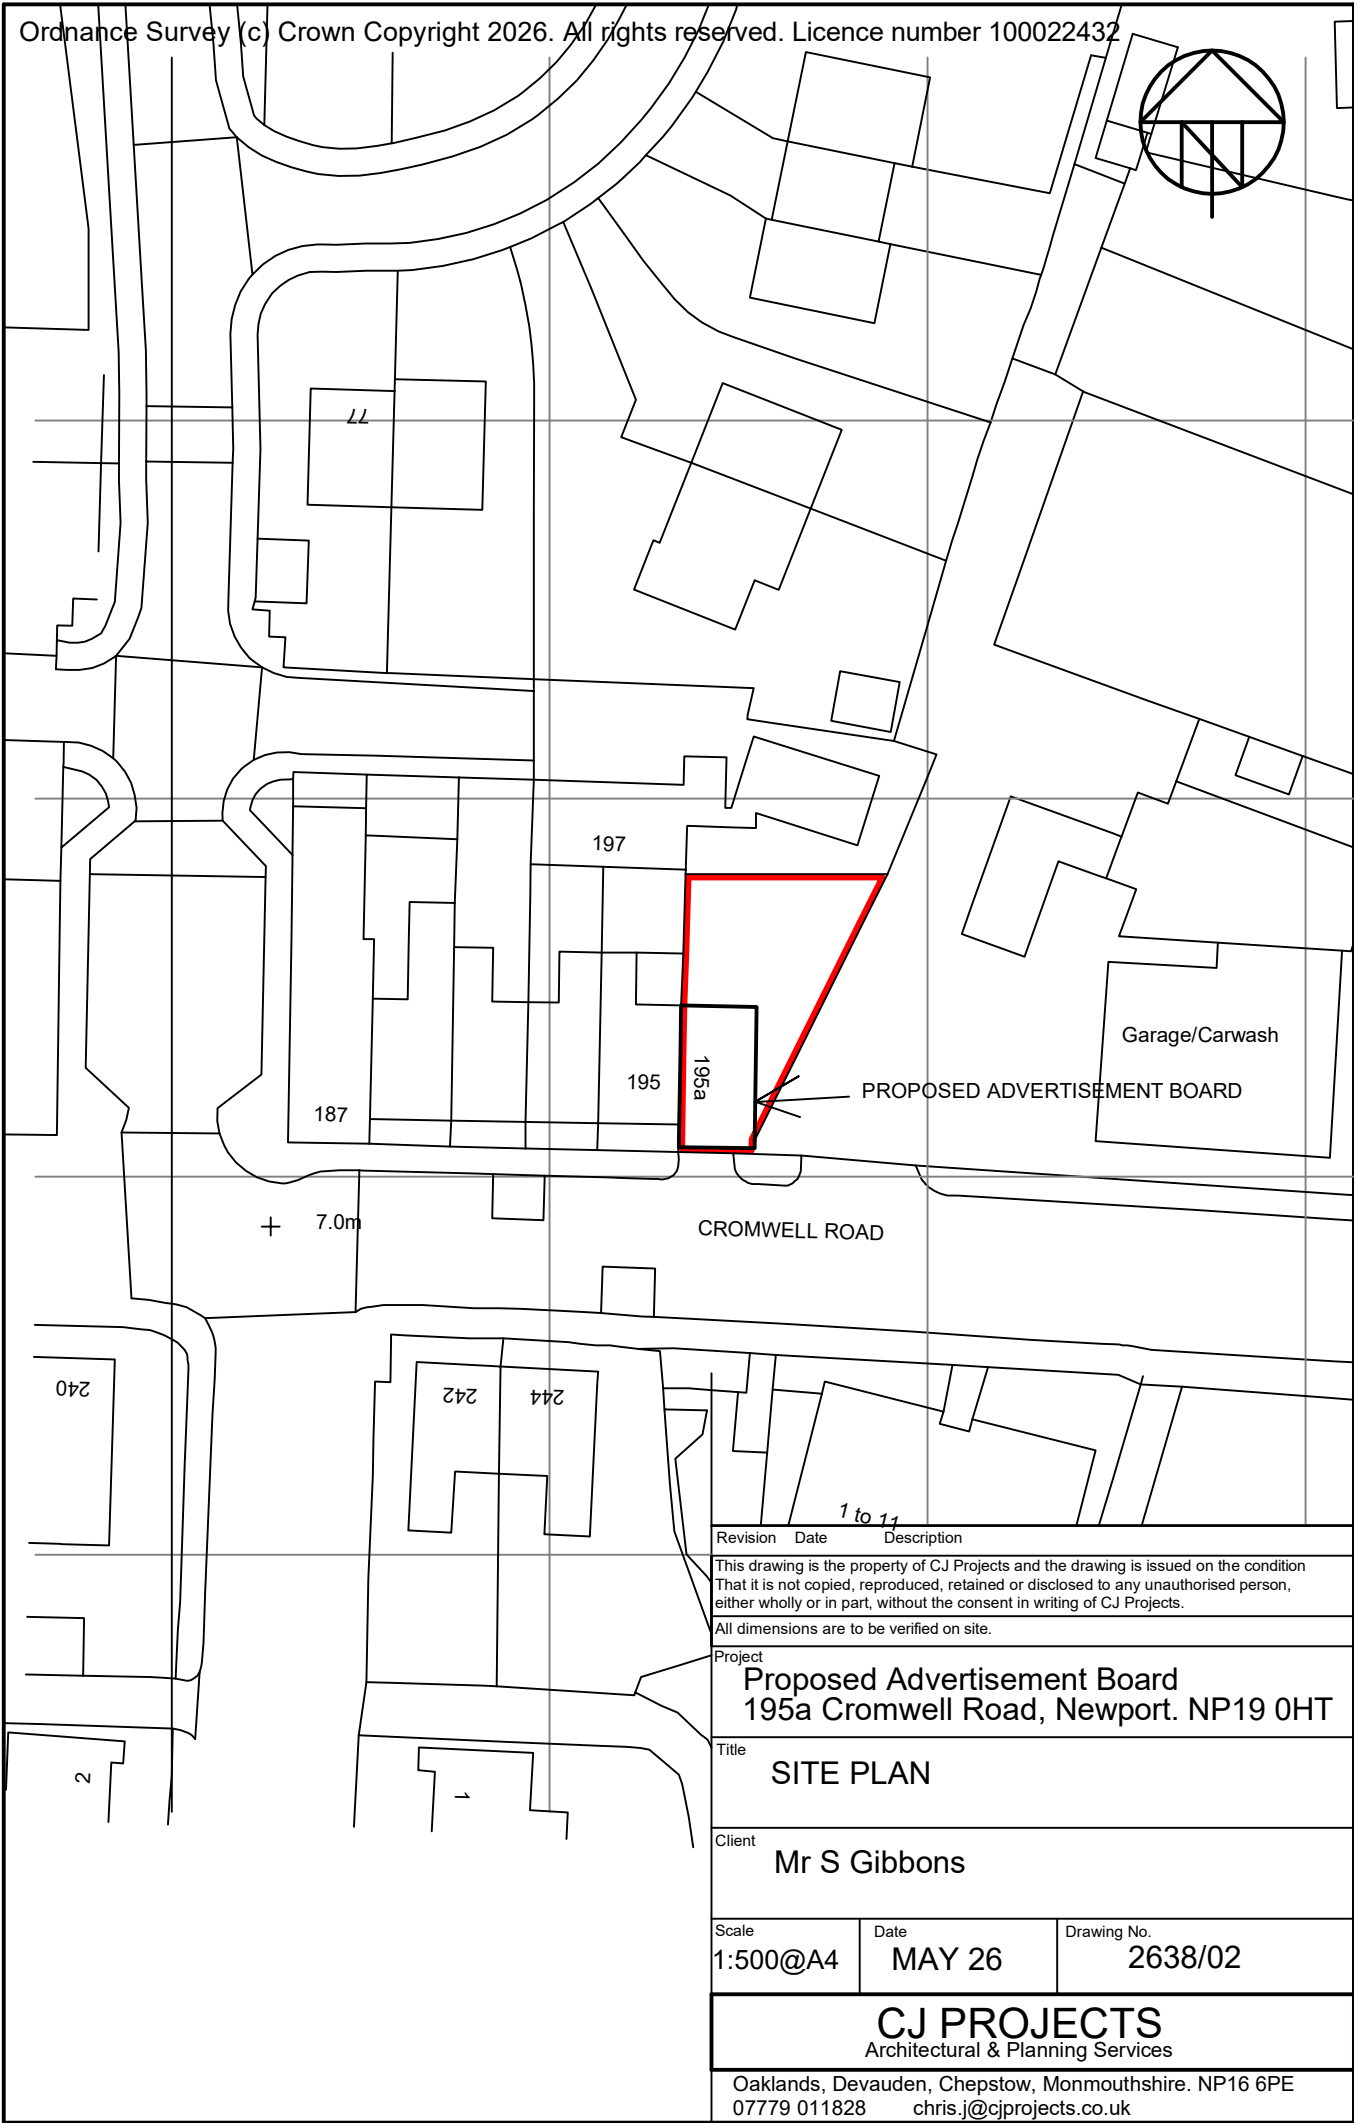


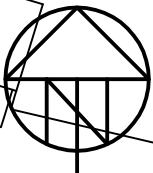

Revision		Date	Description
This drawing is the property of CJ Projects and the drawing is issued on the condition That it is not copied, reproduced, retained or disclosed to any unauthorised person, either wholly or in part, without the consent in writing of CJ Projects.			
All dimensions are to be verified on site.			
Project			
Proposed Advertisement Board 195a Cromwell Road, Newport. NP19 0HT			
Title			
SITE PLAN			
Client			
Mr S Gibbons			
Scale		Date	Drawing No.
1:500@A4		MAY 26	2638/02
CJ PROJECTS			
Architectural & Planning Services			
Oaklands, Devauden, Chepstow, Monmouthshire. NP16 6PE			
07779 011828 chris.j@cjprojects.co.uk			