


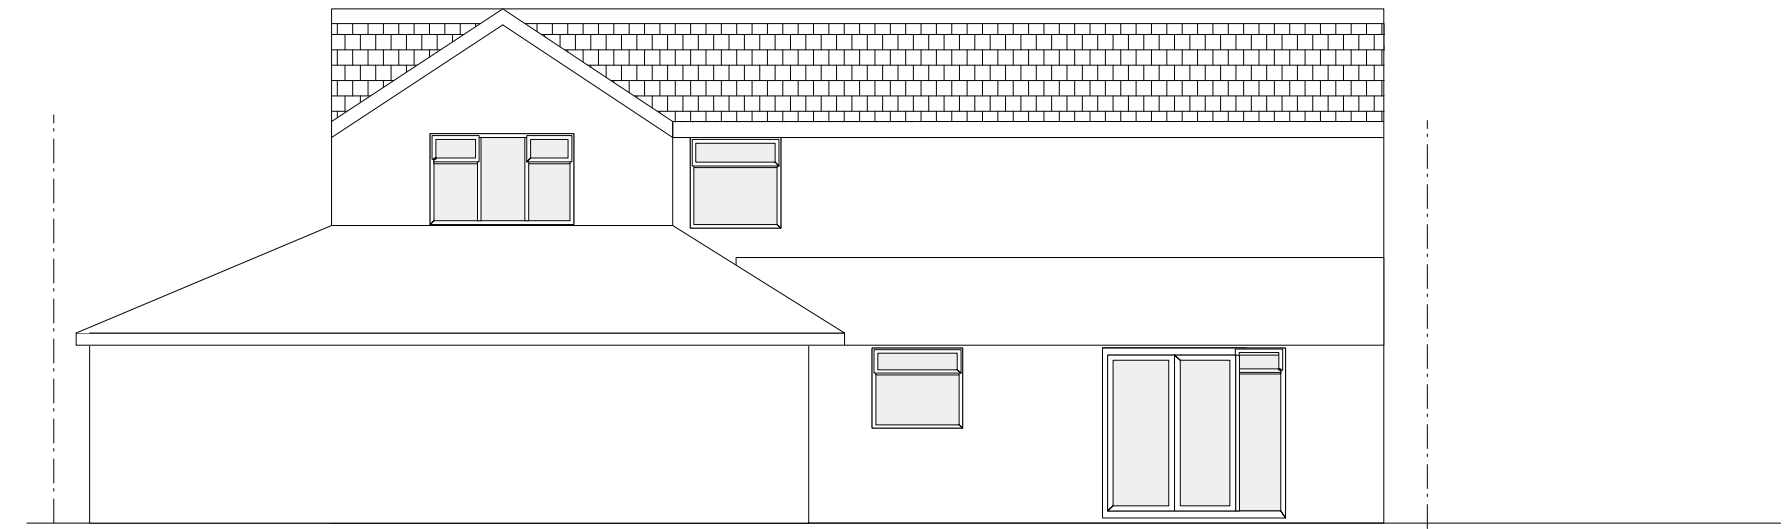
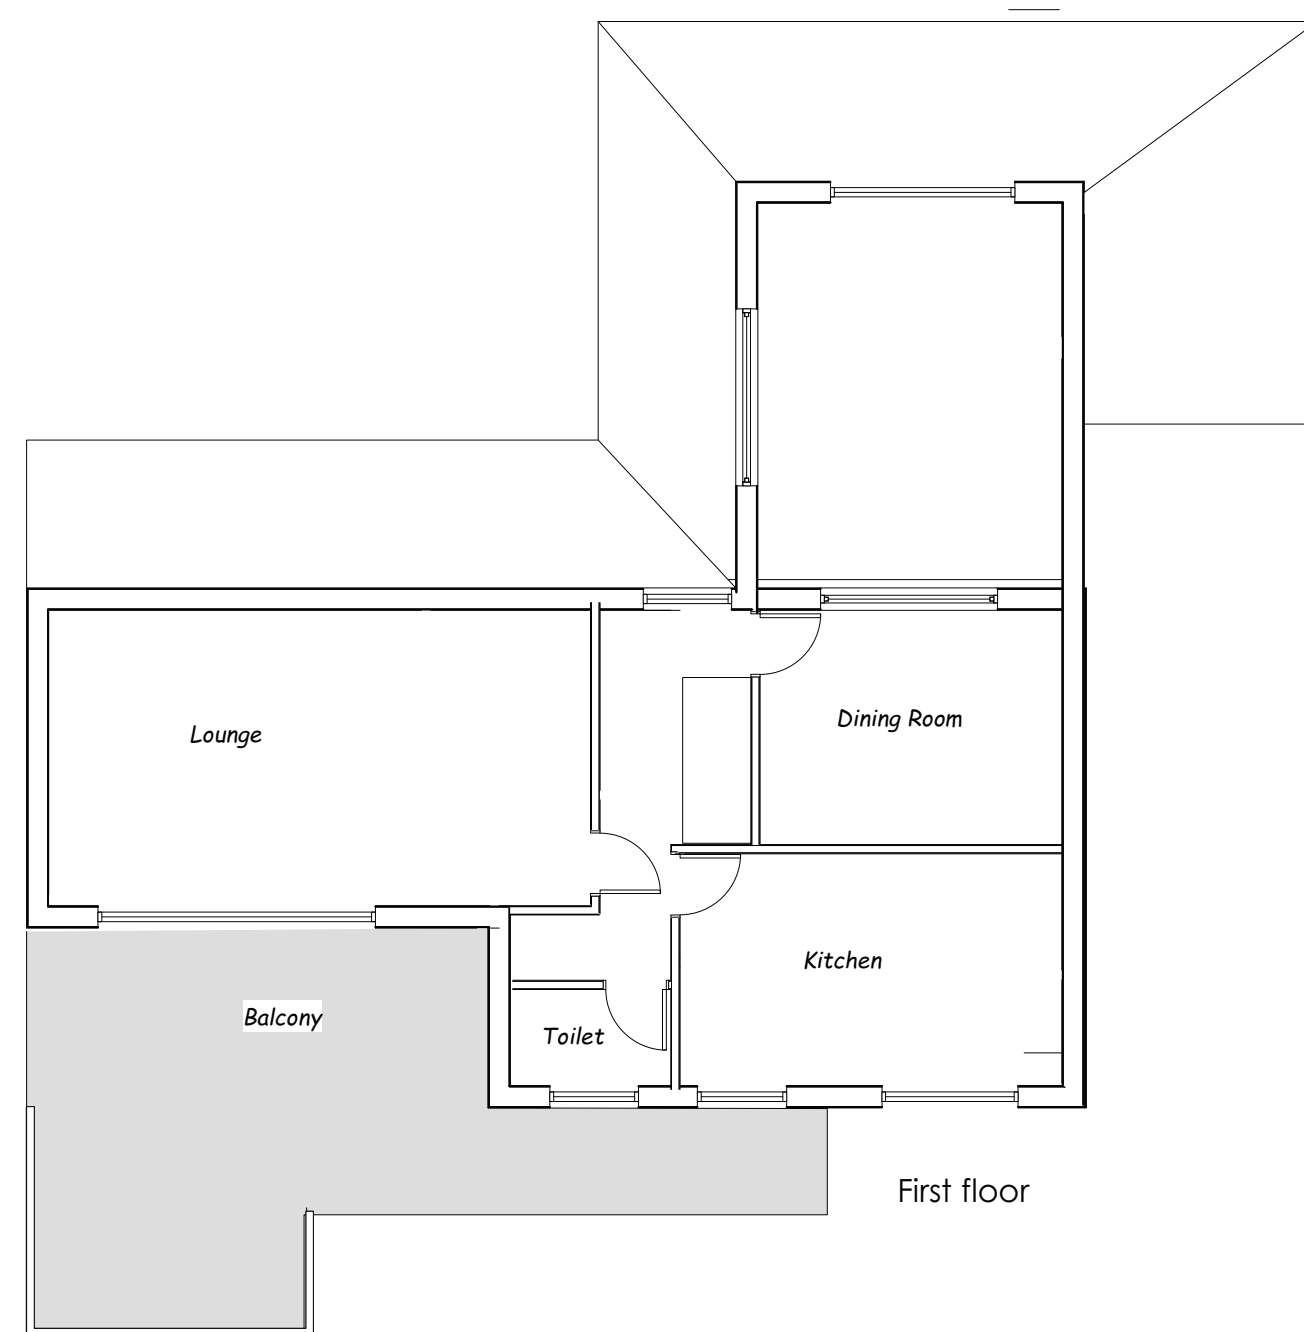


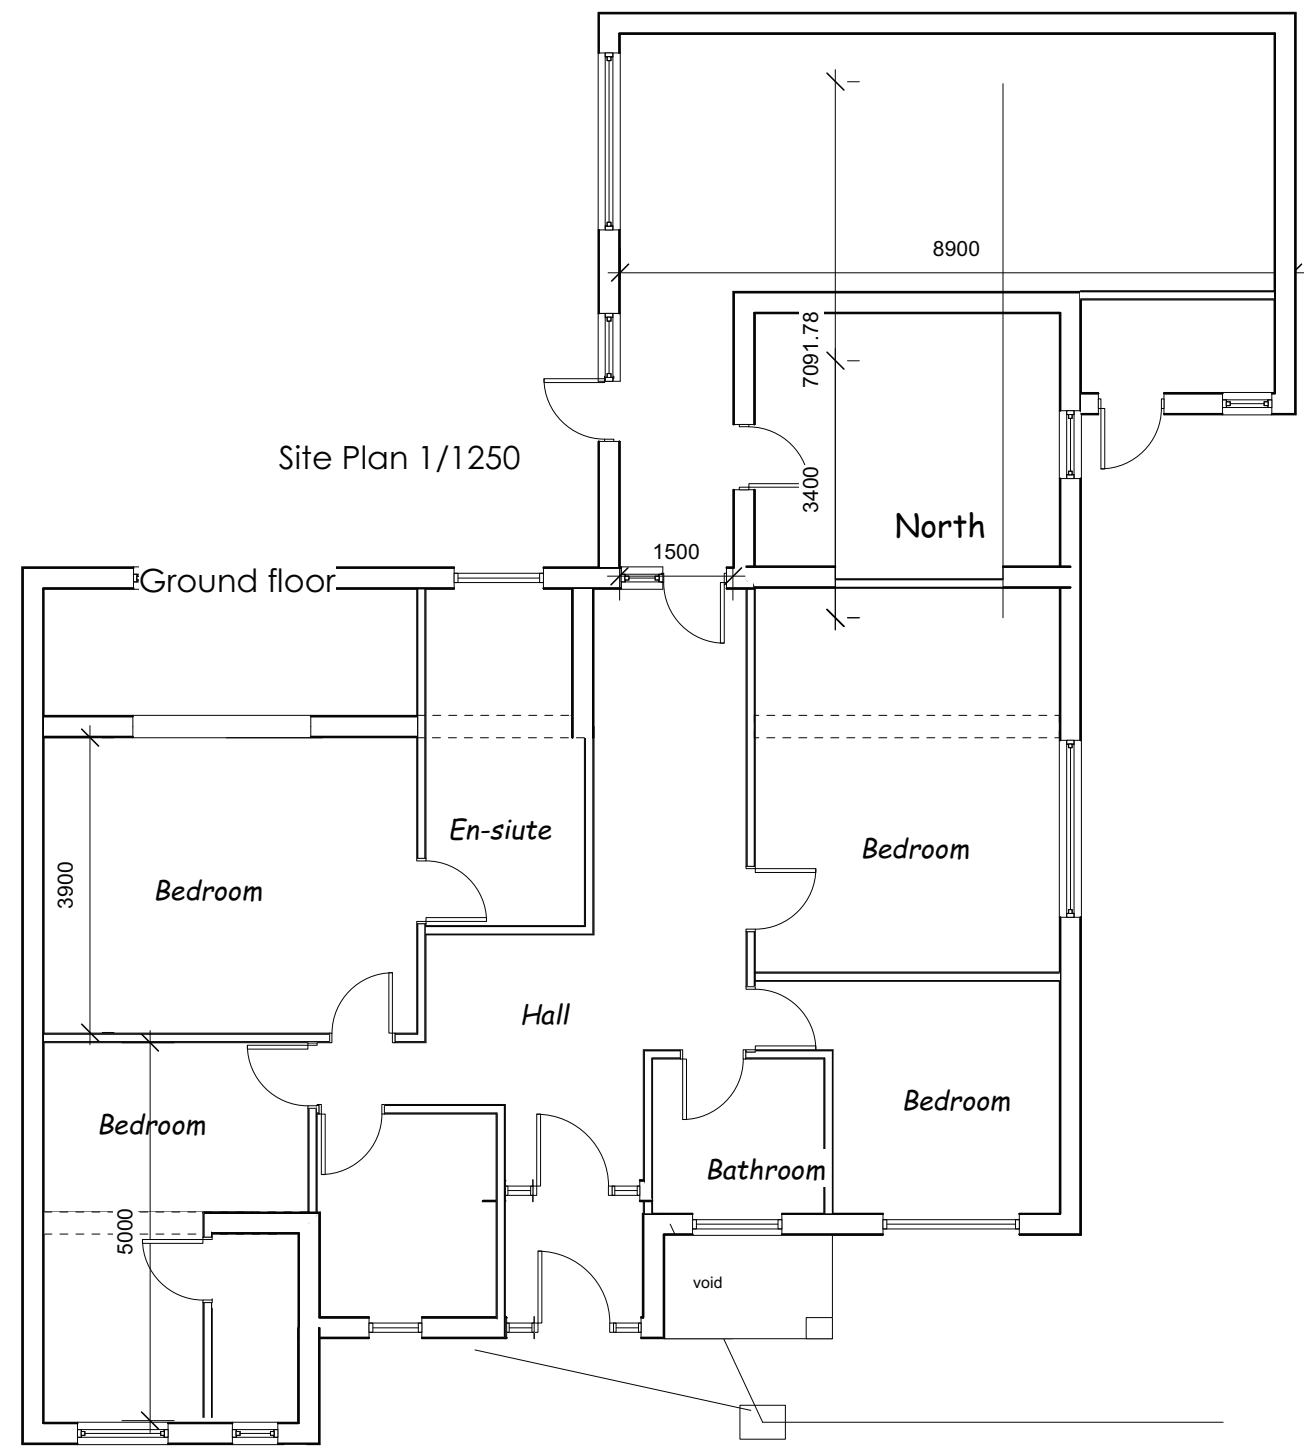


Rear Elevation

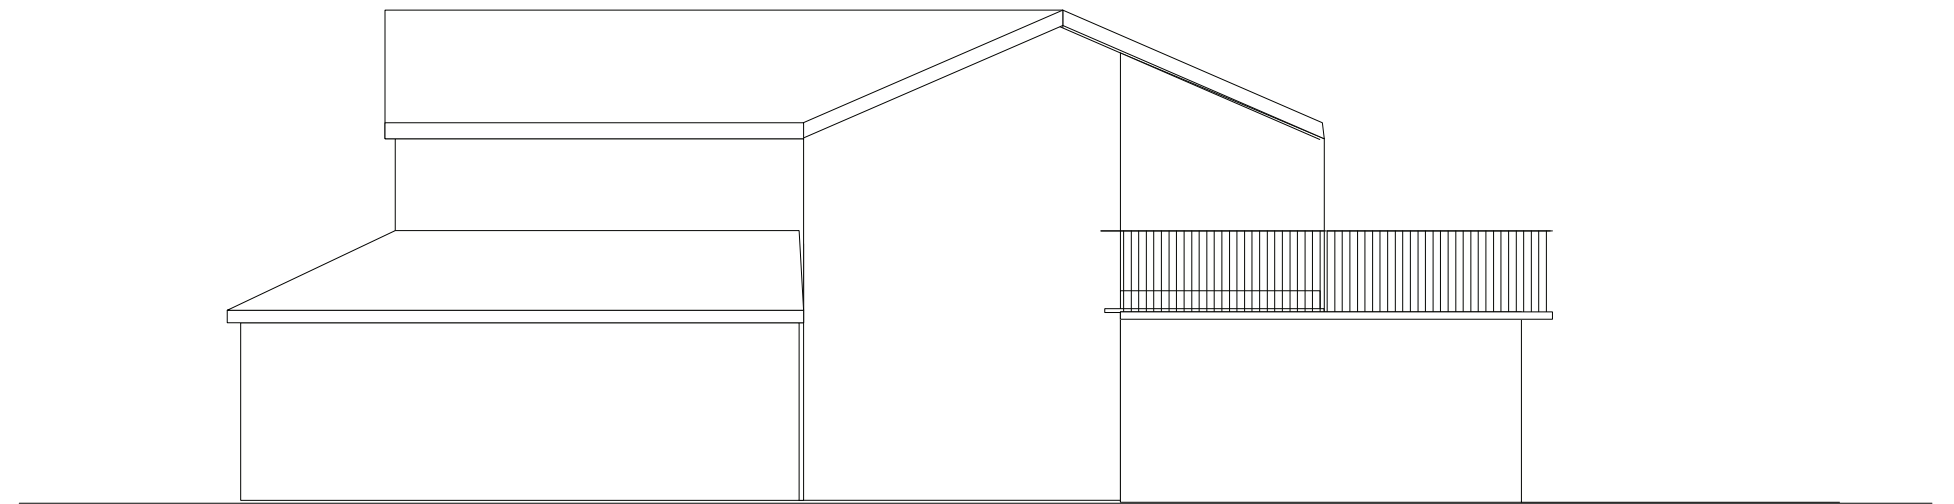

West side Elevation

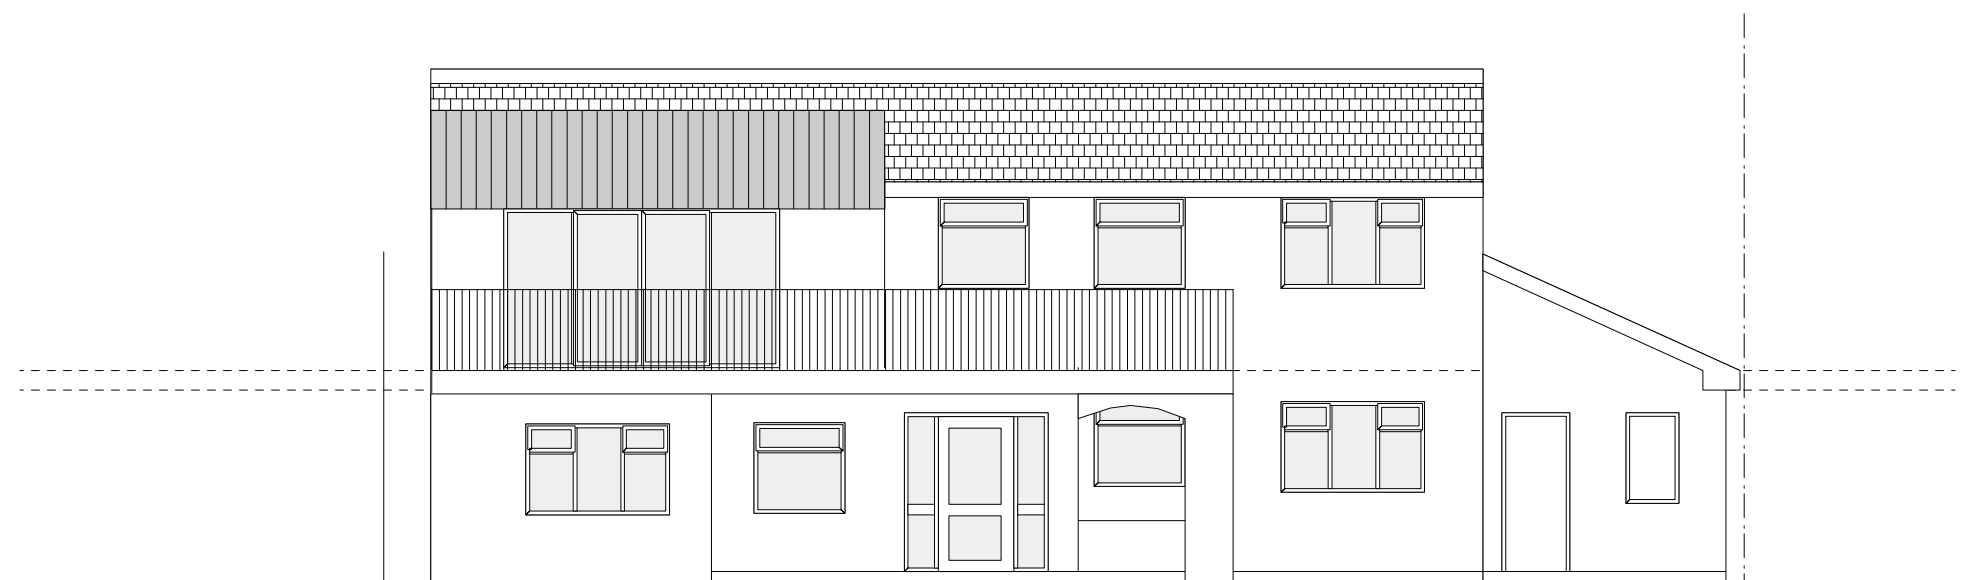

Front Elevation

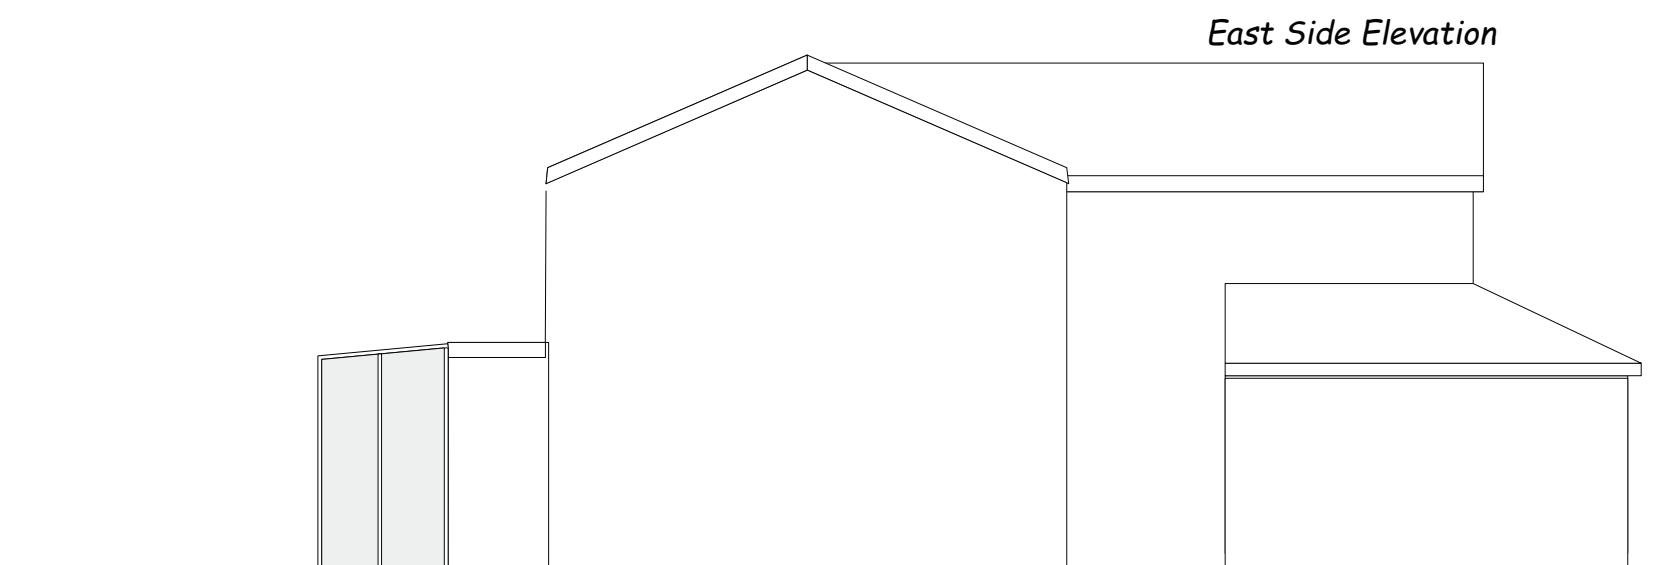

East Side Elevation

 Skerryvore Designs Ltd skerryvoredesigns.co.uk Phone 01633 897922 Mobile 07816 934352 contact@skerryvoredesigns.co.uk	JOB	DRAWING	DRAWING No.
	TITLE	TITLE	SD1170/02
	2 Catherine Drive Marshfield Newport	existing	SCALE 1/100
			DATE Mar 2026