



AMENDED

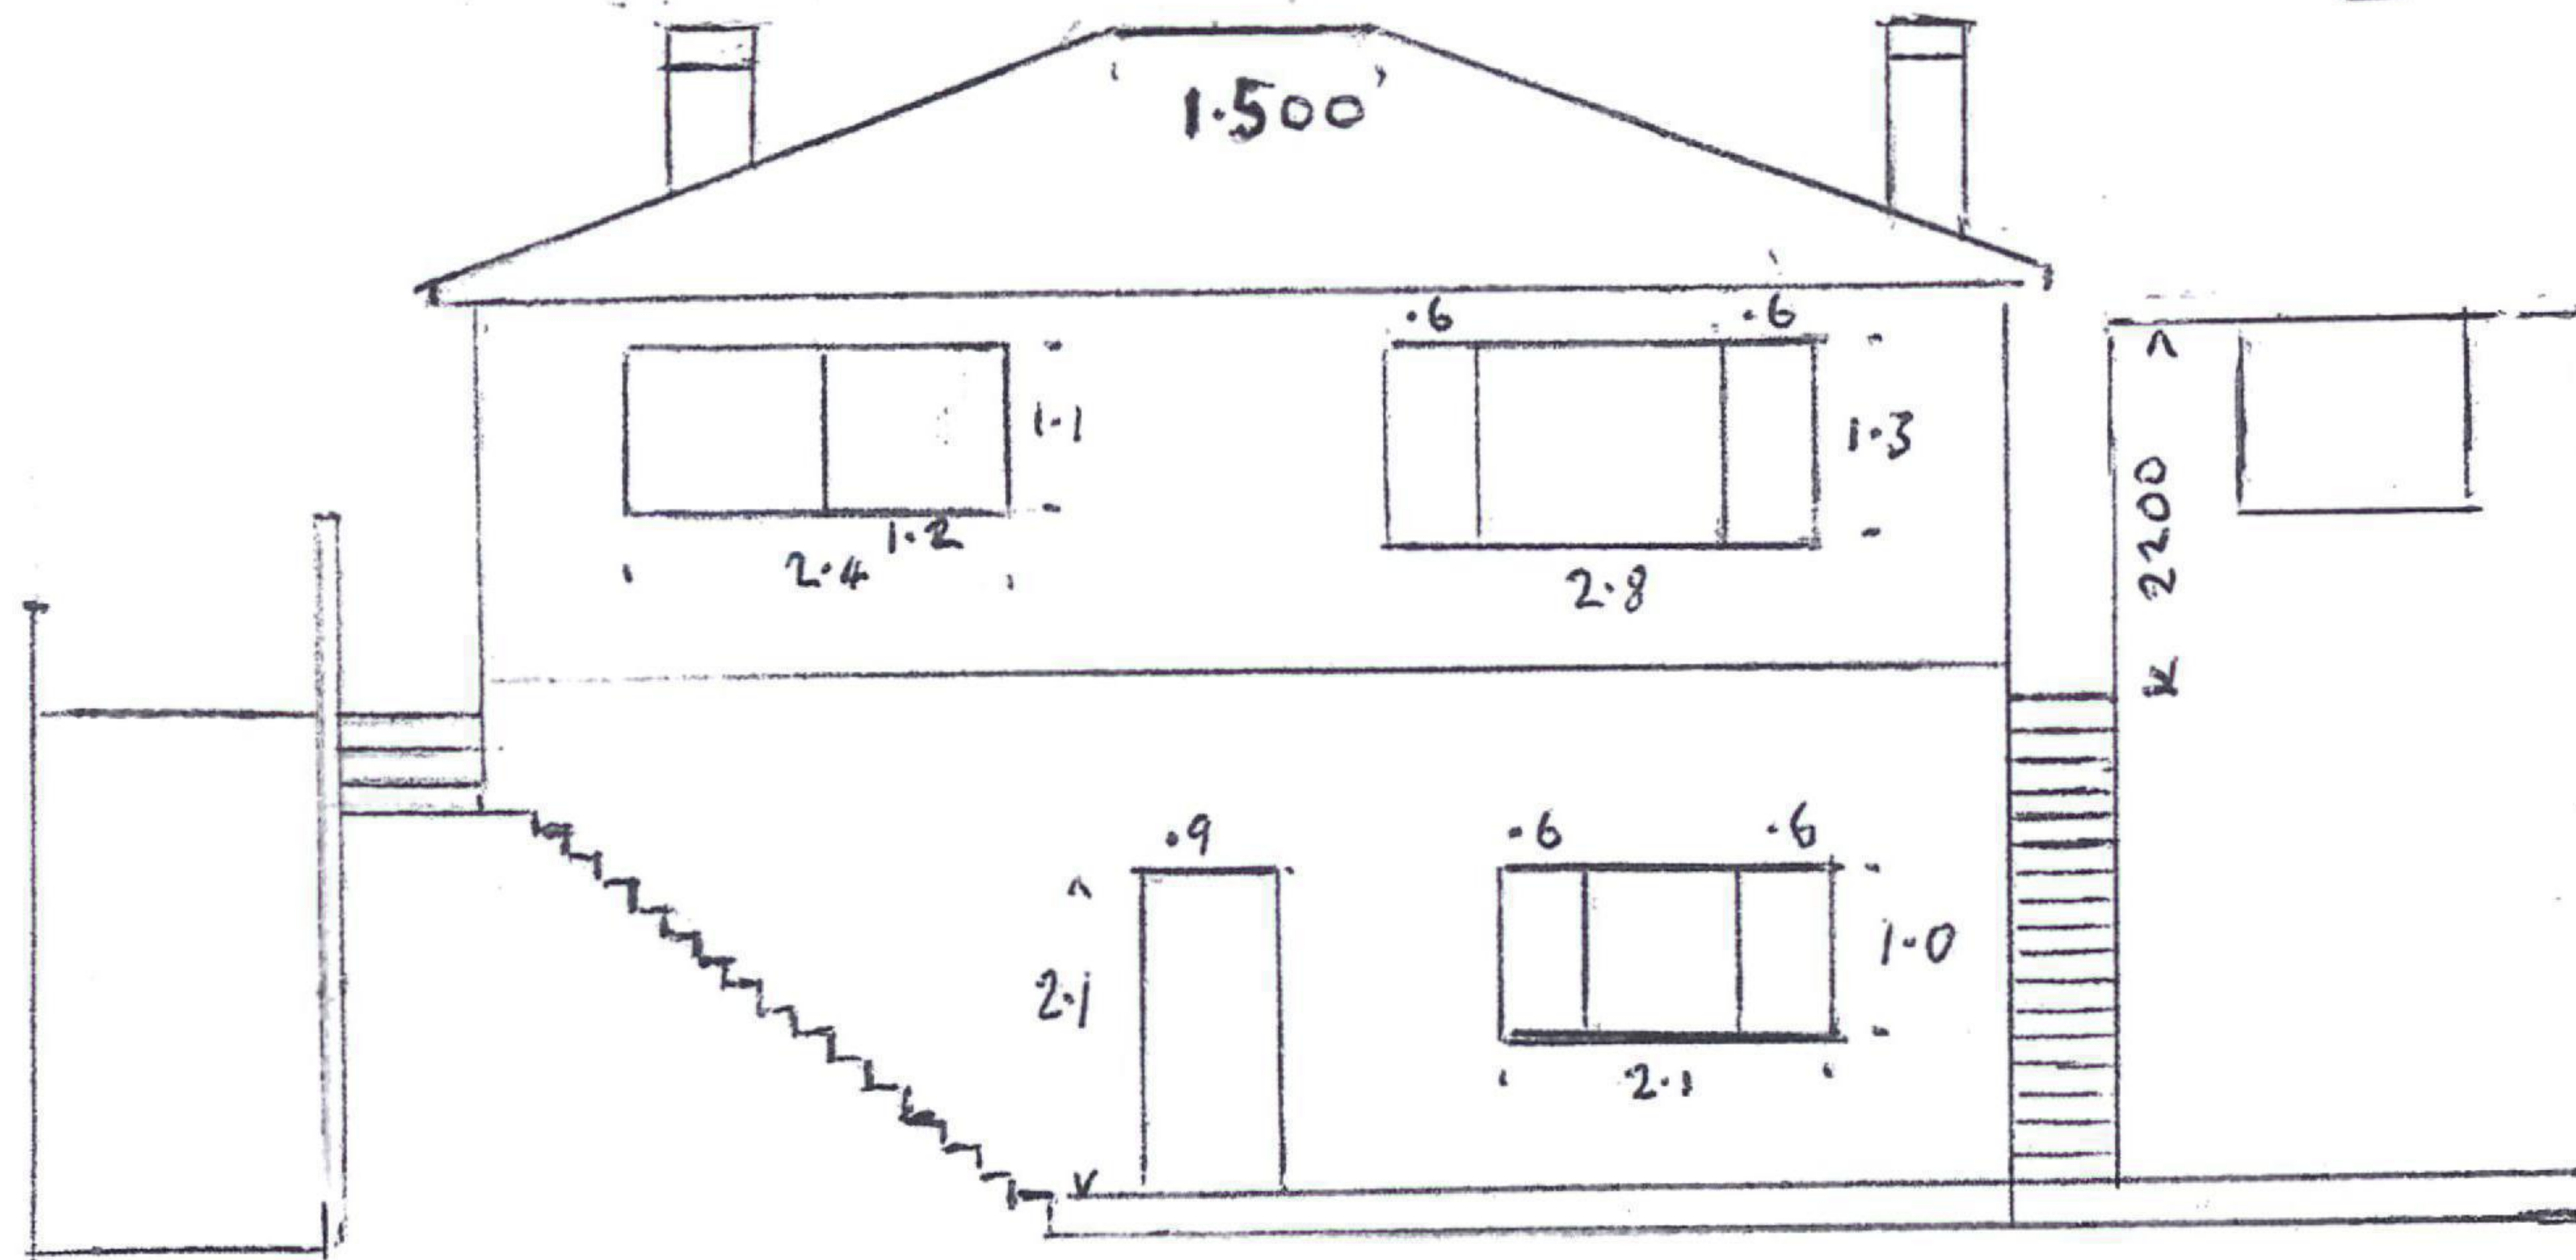

REAR ELEVATION

EXISTING ELEVATIONS

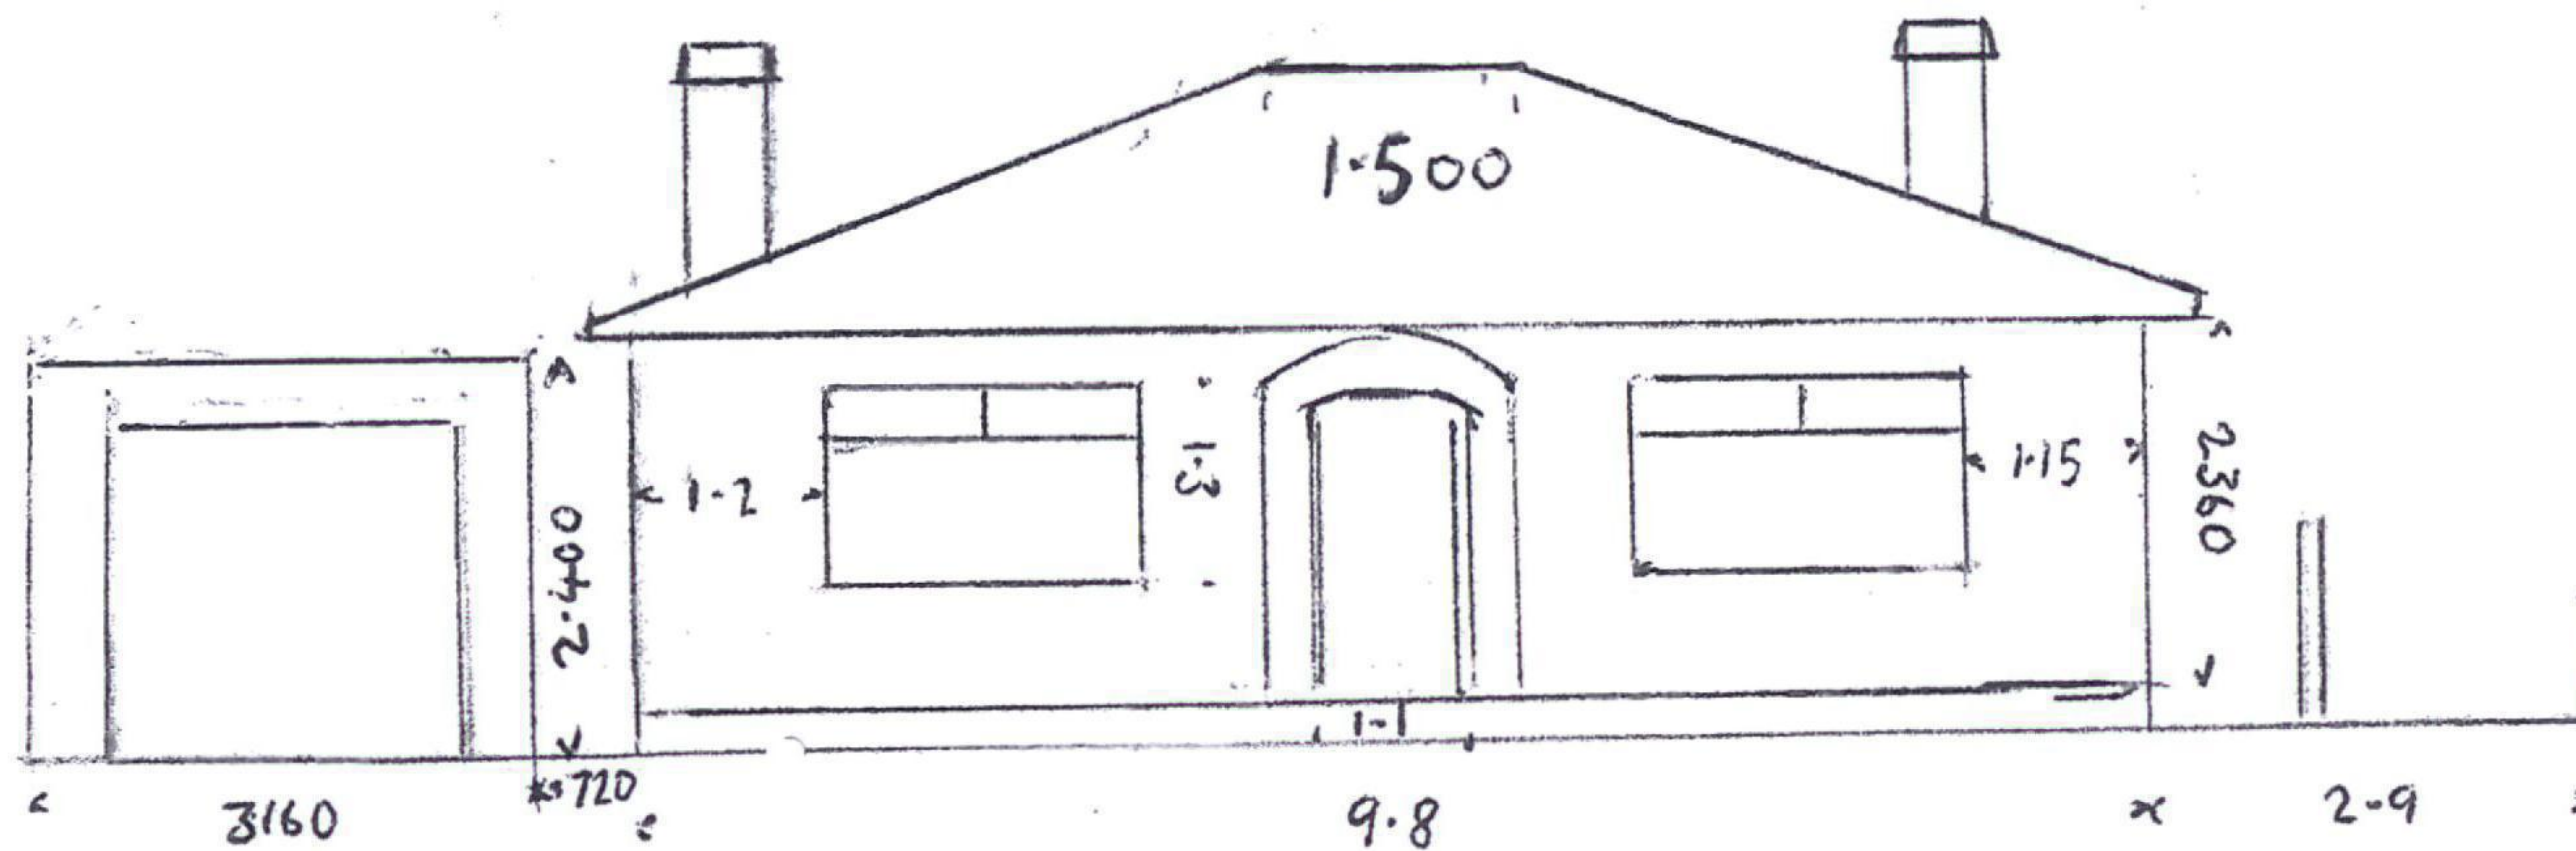

FRONT ELEVATION

16580

MR. LAWRENCE WHITE

35 EAST GROVE ROAD NEWPORT NP19 9QH

LARRYW123@HOTMAIL.CO.UK.

07745018143

SCALE 1:100