



From Bedwas

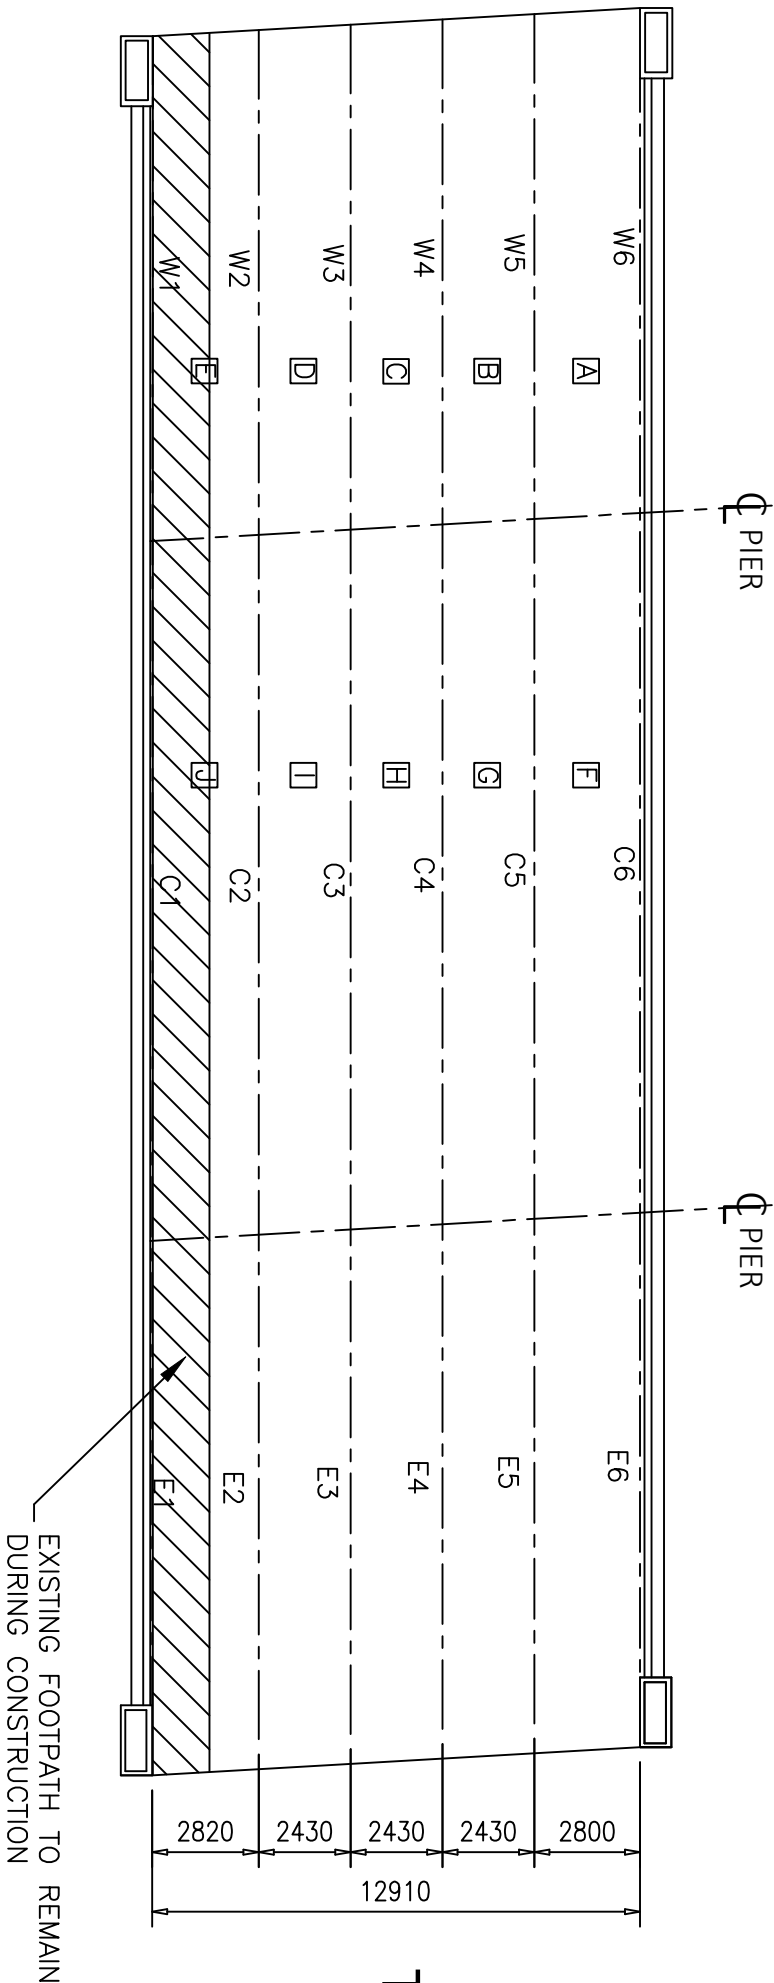

To Newport

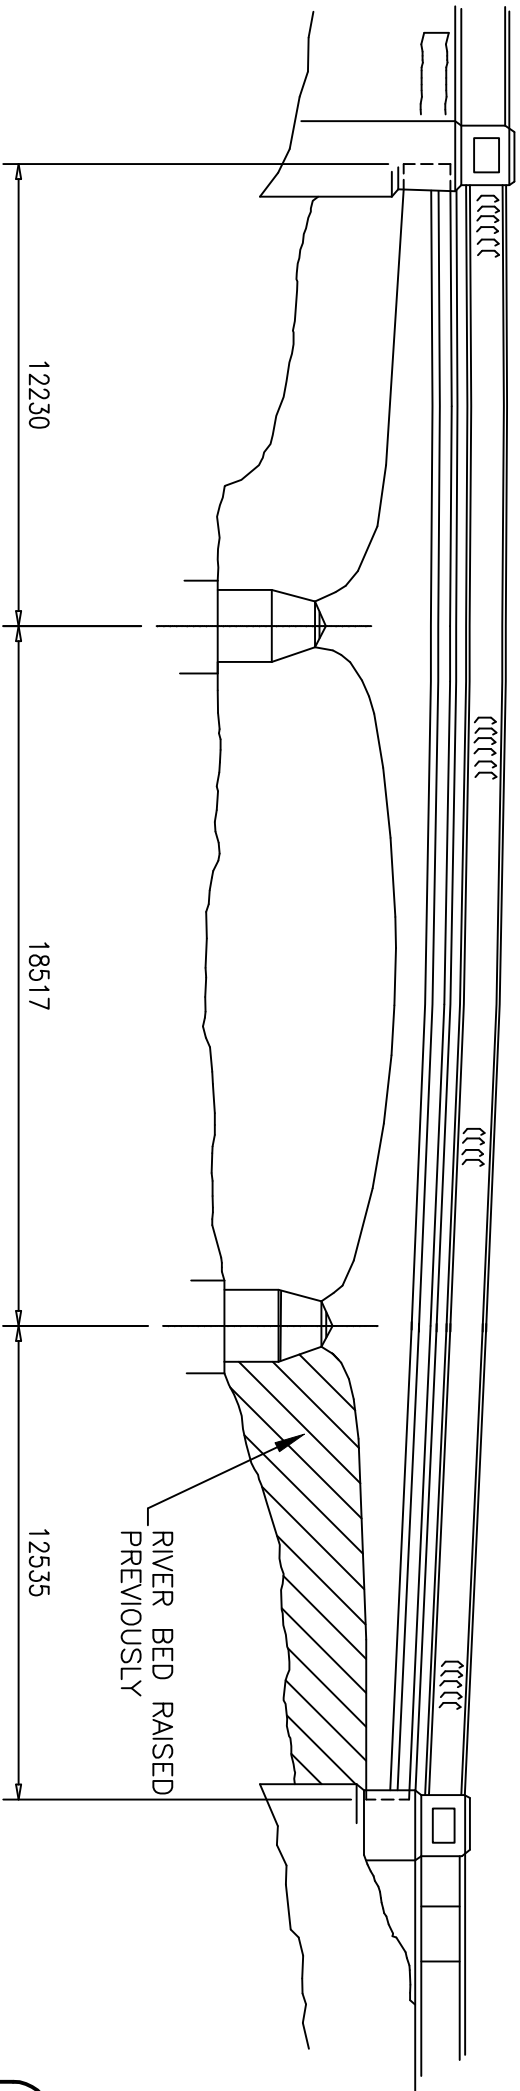

South Elevation - 2025.

ESTIMATED PANEL/WT (T)		ESTIMATED PANEL/WT (T)	
A	28	F	42
B	24	G	37.5
C	24	H	37.5
D	24	I	37.5
E	28	J	42

ESTIMATED BEAM/WT (T)		ESTIMATED BEAM/WT (T)	
W6	22	C6	35
W5	22	C5	35
W4	22	C4	35
W3	22	C3	35
W2	22	C2	35
W1	22	C1	35

- GENERAL NOTES:
- EXISTING WEST ABUTMENT - RETAINED IN PROPOSED SCHEME
 - EXISTING EAST PIER - RETAINED IN PROPOSED SCHEME
 - EXISTING CONCRETE BEAMS - TO BE PARTIALLY DISMANTLED
 - EXISTING BRIDGE WIDTH 12.910M - PEDESTRIAN ACCESS DEMONSTRABLY MAINTAINABLE DURING WORKS.
 - ALL DIMENSIONS IN MILLIMETRES
 - DO NOT SCALE FROM THIS DRAWING

PROJECT:

PROPOSED ALTERNATIVE DEVELOPMENT
RIVER BRIDGE AT FORGE MEWS AND
VIADUCT WAY BASSALEG

DRG TITLE:

EXISTING BRIDGE: PLAN, ELEVATION
& SECTION
(FOR INFORMATION ONLY)

DATE: 25 MARCH 2026

SCALE: 1:200 @ A3

DRAWN: CSL

DRAWING NO.

A3-PDV-1

REV.

1