

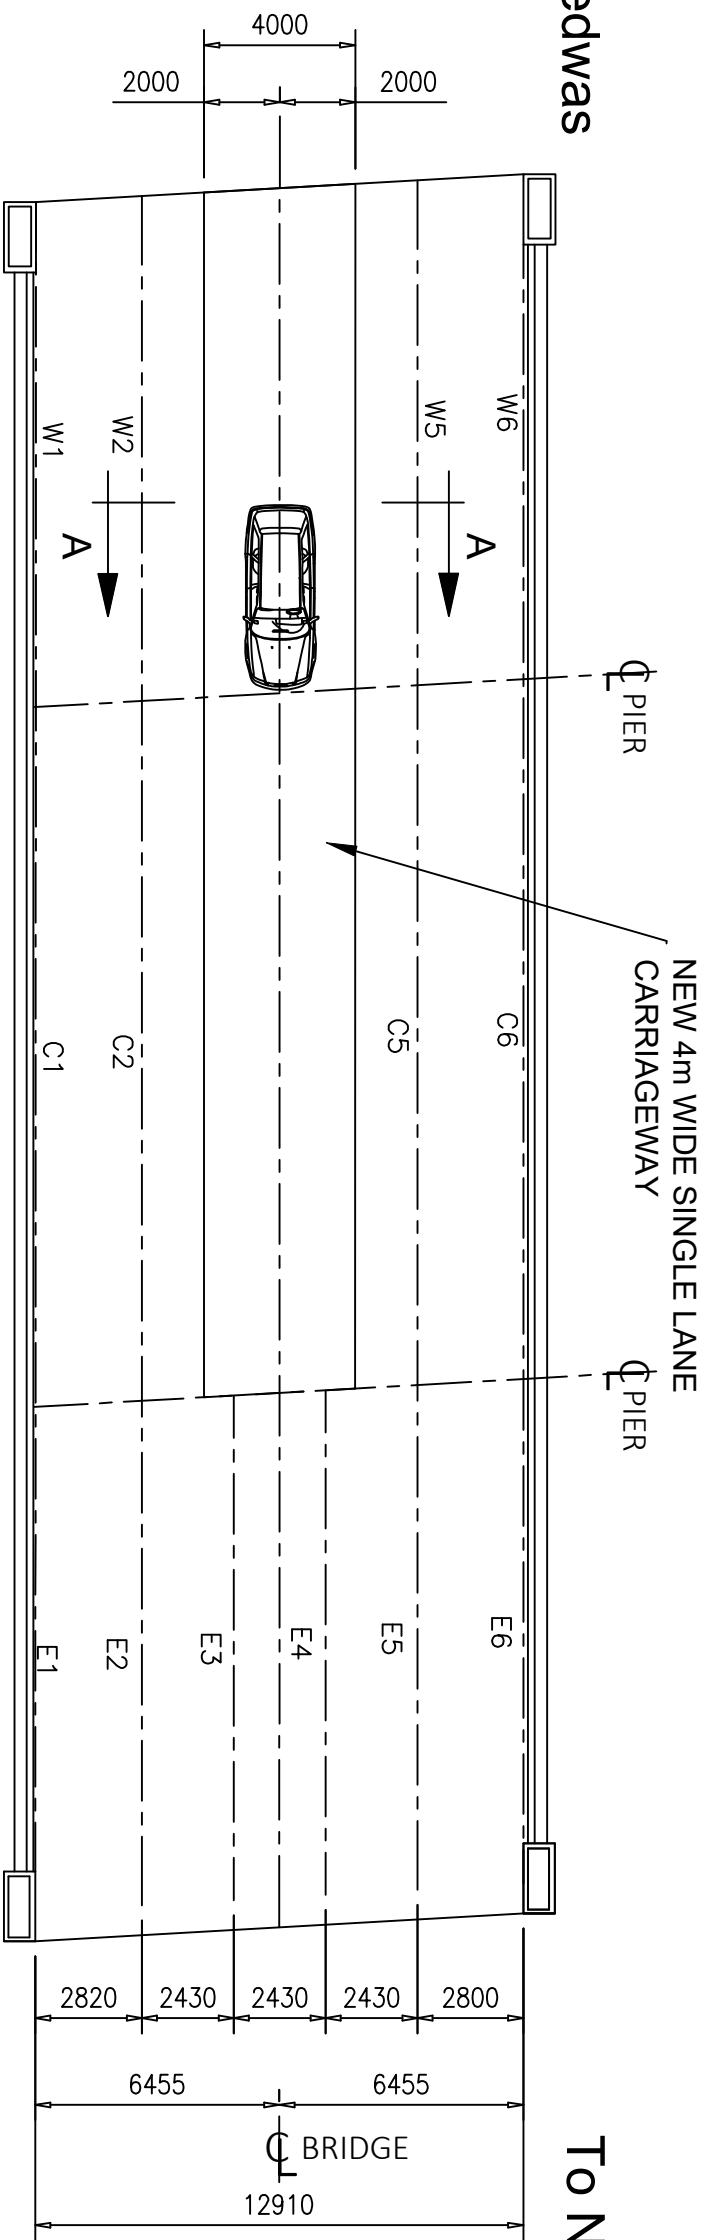


From Bedwas

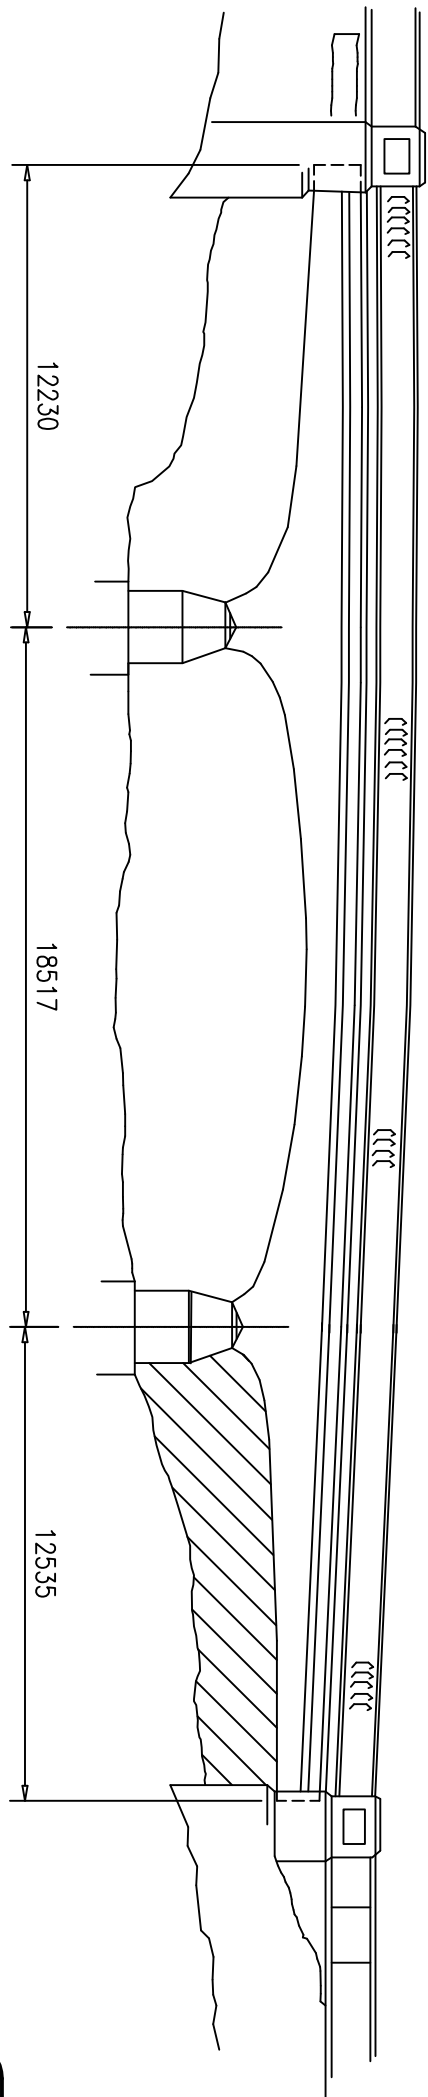


To Newport

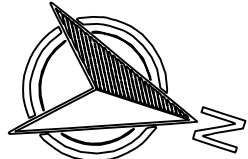

South Elevation - 2025.

GENERAL NOTES:

1. PROPOSED 4.0 METRE SINGLE LANE CARRIAGEWAY.
2. BRIDGE SUPPORTED ON EXISTING WEST ABUTMENT AND EAST PIER - NO NEW FOUNDATIONS
3. MODULAR TYPE BRIDGE SYSTEM - MINIMAL ENVIRONMENTAL IMPACT.
4. INCREASED FREEBOARD COMPARED TO EXISTING STRUCTURE - NO CHANGE TO FLOOD RISK.
5. NO ENCROACHMENT INTO RIVER CHANNEL

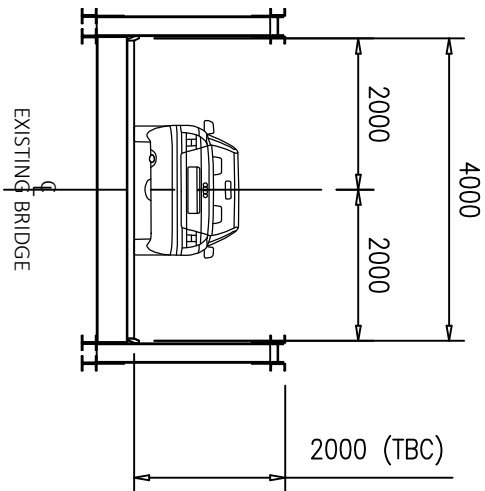

SECTION A-A THROUGH NEW
MODULAR BRIDGE

PROJECT:

PROPOSED ALTERNATIVE DEVELOPMENT
RIVER BRIDGE AT FORGE MEWS AND
VIADUCT WAY BASSALEG

DRG TITLE:

PROPOSED REPLACEMENT SINGLE LANE
MODULAR BRIDGE
(OUTLINE PLANNING SUBMISSION)

DATE: 25 MARCH 2026

SCALE: 1:100 & 1:200 @ A3

DRAWN: CSL

DRAWING NO.

A3-PDV-3

REV.

1