


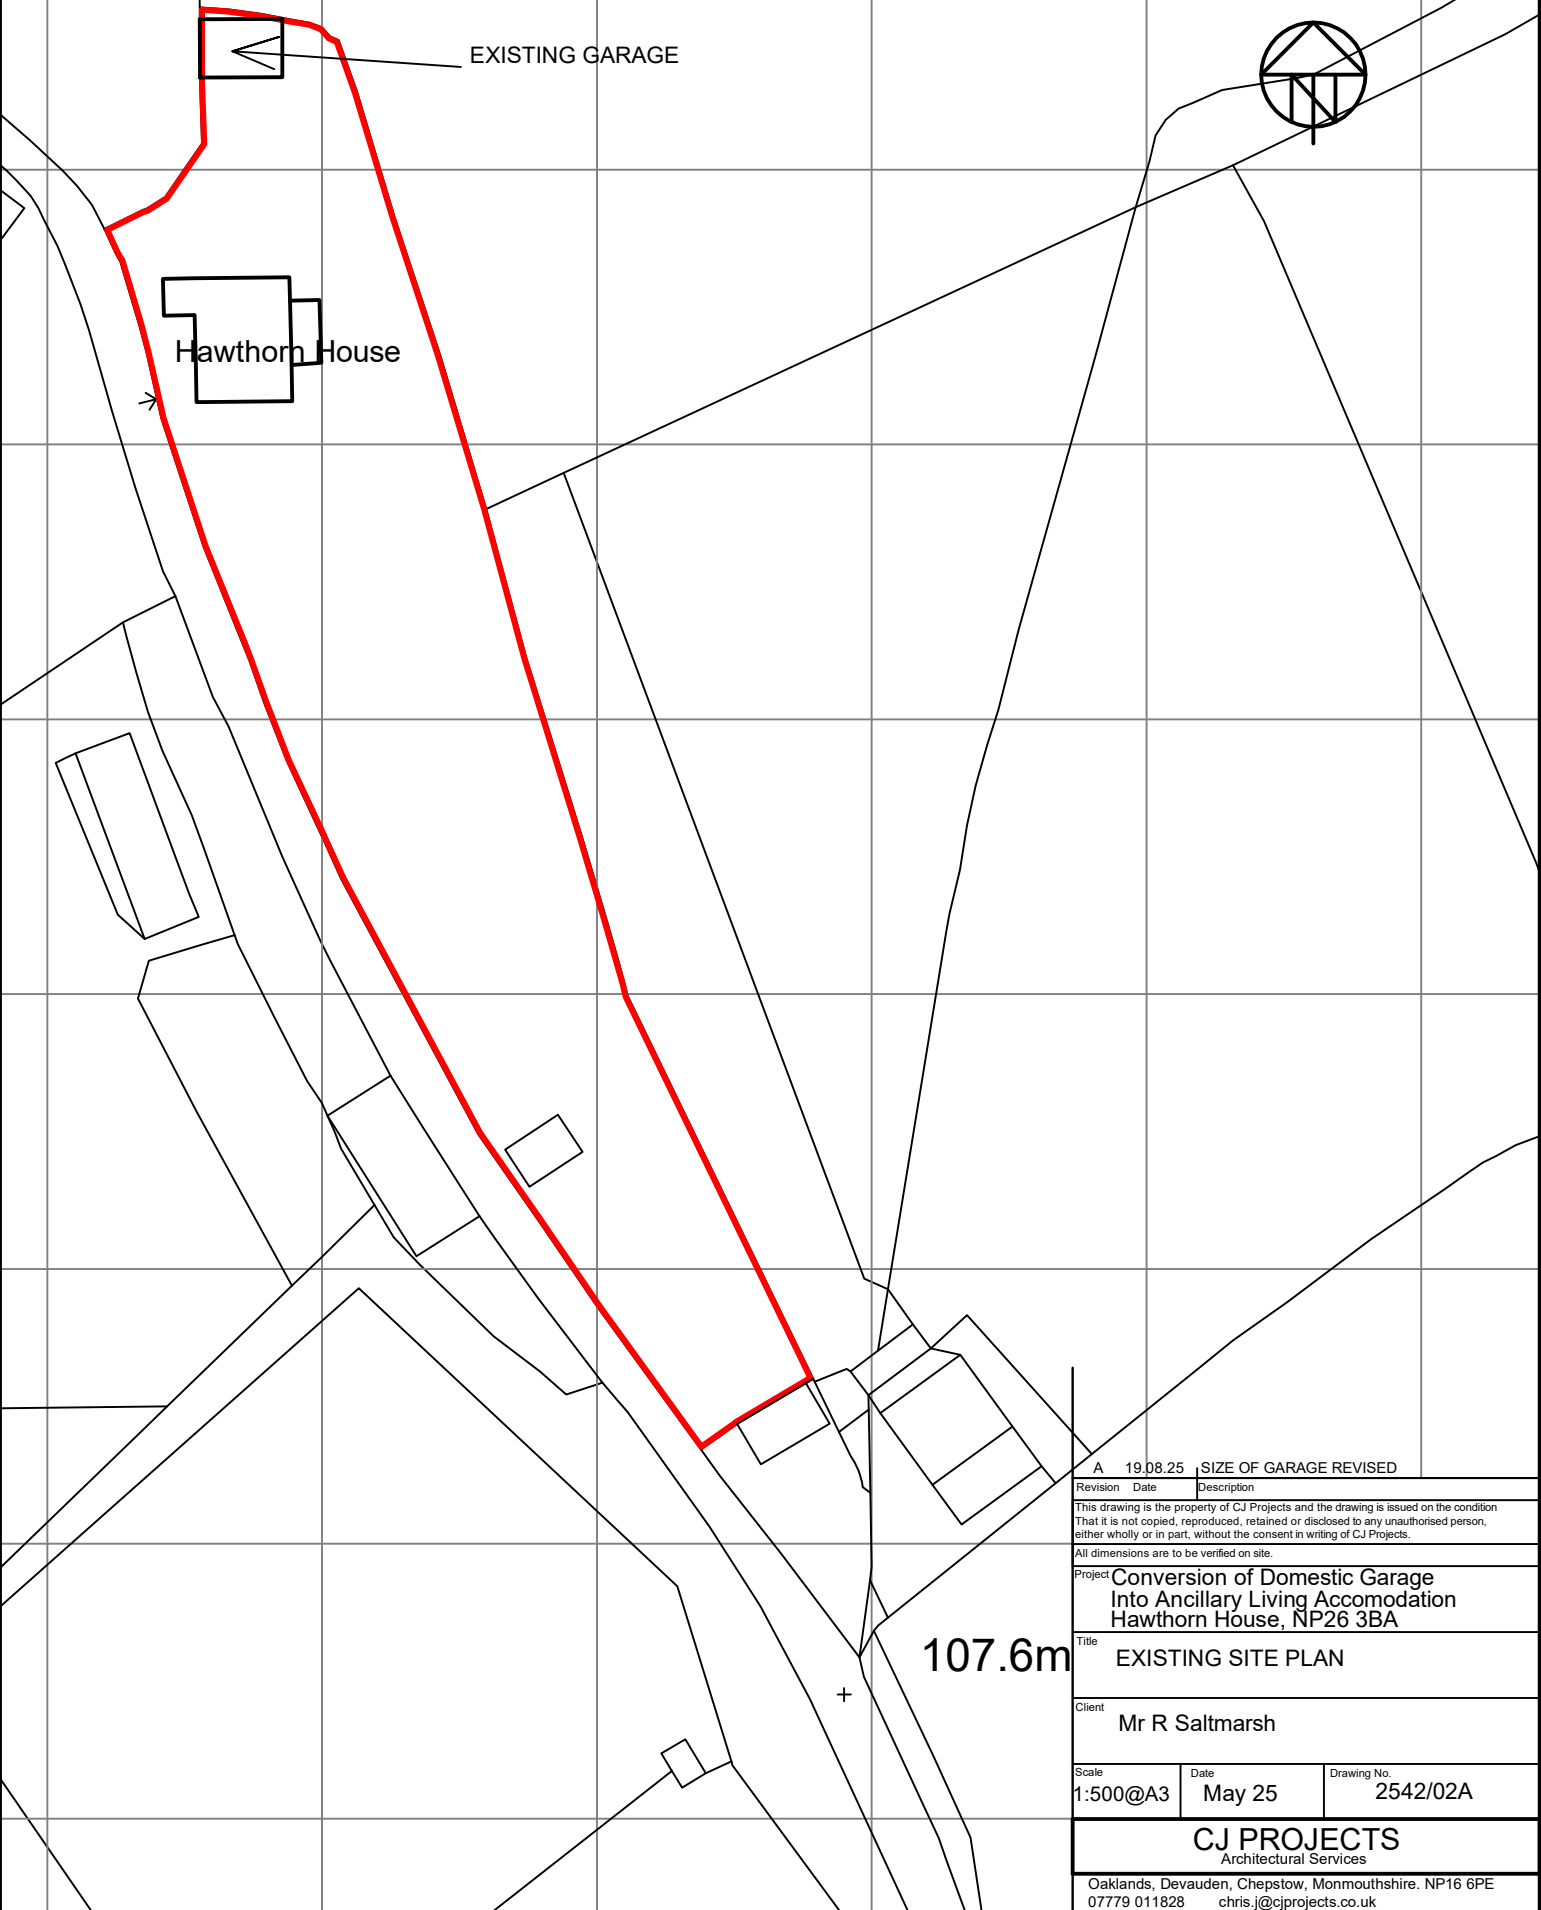

A 19.08.25 SIZE OF GARAGE REVISED		
Revision	Date	Description
This drawing is the property of CJ Projects and the drawing is issued on the condition That it is not copied, reproduced, retained or disclosed to any unauthorised person, either wholly or in part, without the consent in writing of CJ Projects.		
All dimensions are to be verified on site.		
Project Conversion of Domestic Garage Into Ancillary Living Accomodation Hawthorn House, NP26 3BA		
Title EXISTING SITE PLAN		
Client Mr R Saltmarsh		
Scale 1:500@A3	Date May 25	Drawing No. 2542/02A
CJ PROJECTS Architectural Services		
Oaklands, Devauden, Chepstow, Monmouthshire. NP16 6PE 07779 011828 chris.j@cjprojects.co.uk		