






PROPOSED GROUND FLOOR PLAN @ 1:100

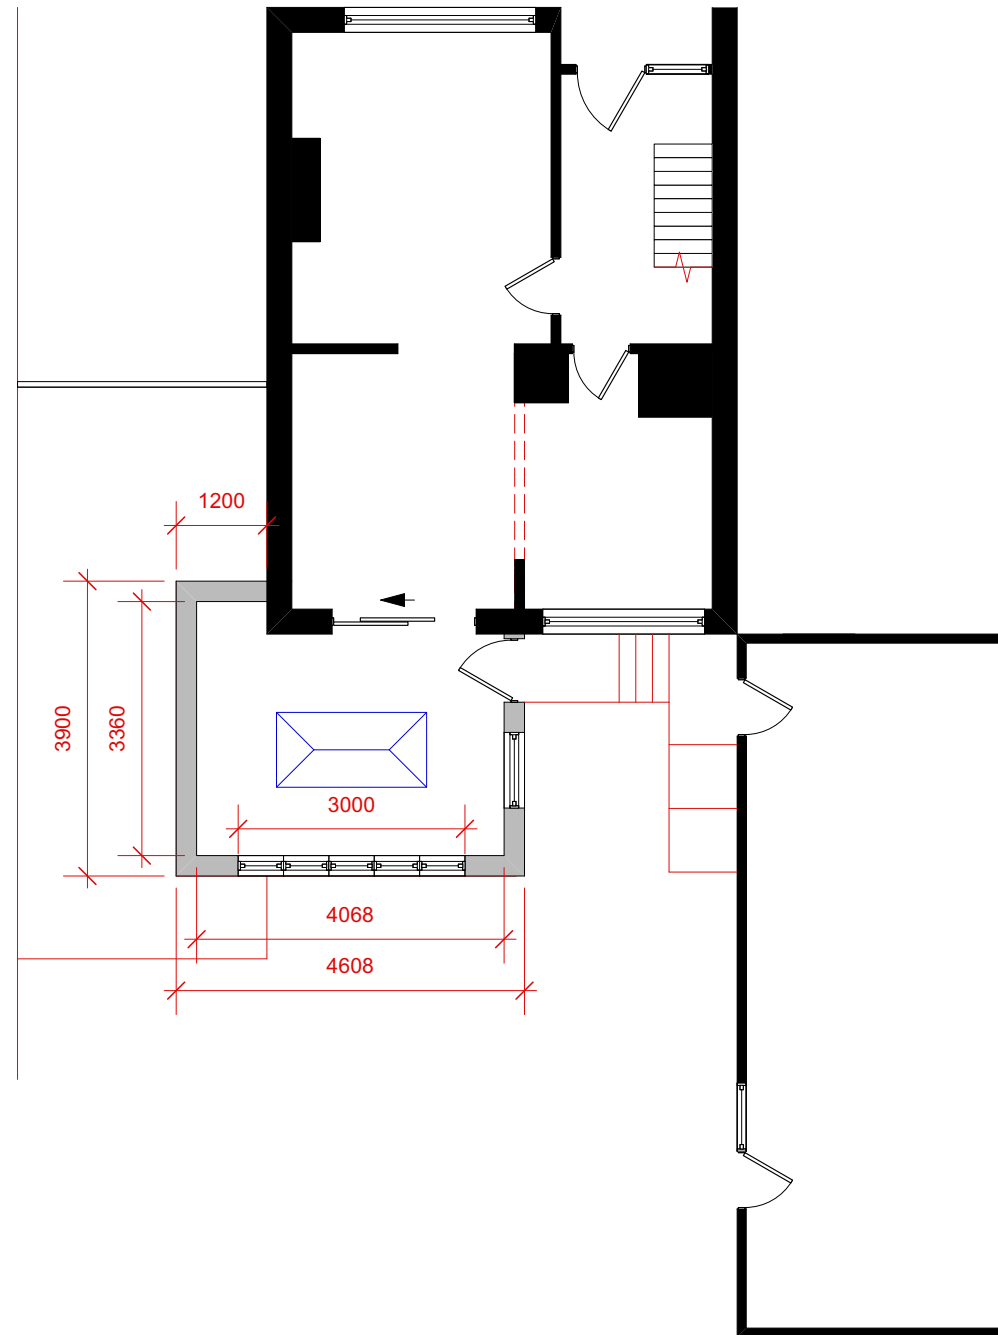


PROPOSED ELEVATIONS @ 1:200

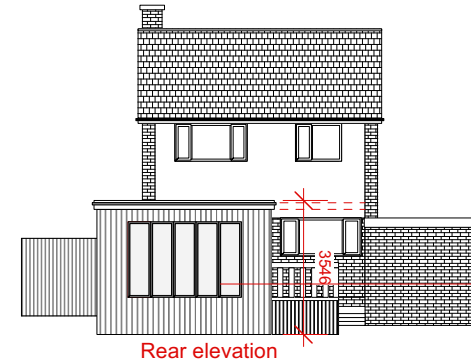

Grey UPVC

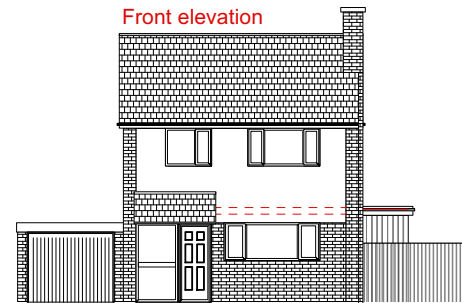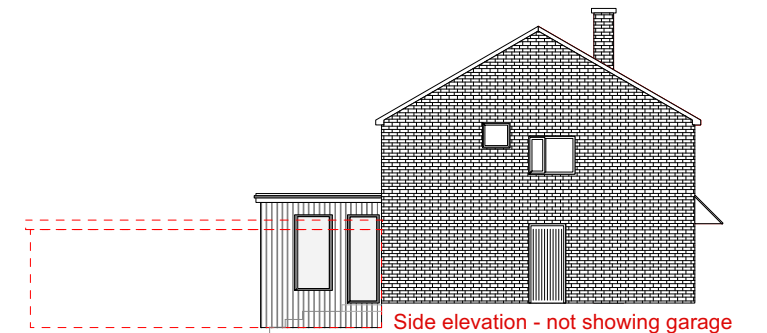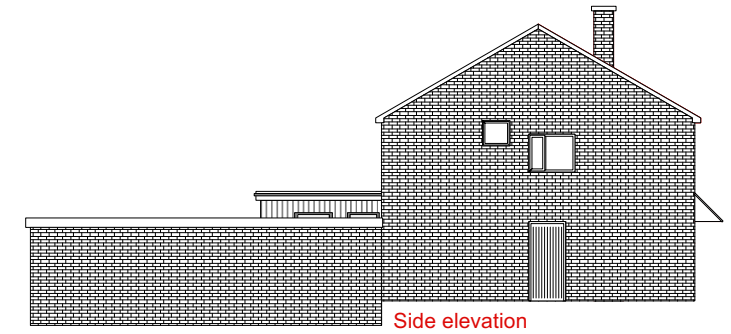

Vertical cladding

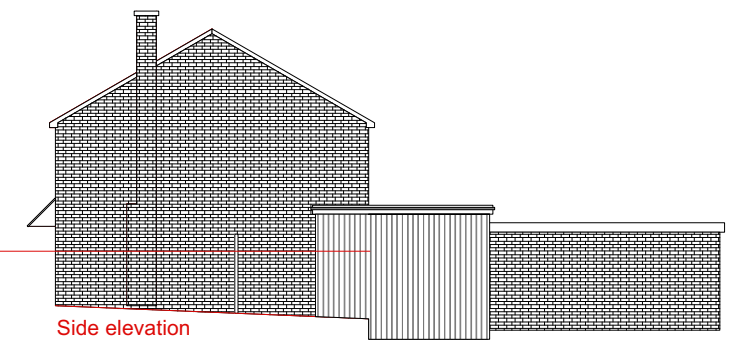

Front elevation - without fence



Skerryvore Designs Ltd
skerryvoredesigns.co.uk

SKD
SKERRYVORE DESIGNS

Phone **01633 897922**
Mobile **07816 934352**
contact@skerryvoredesigns.co.uk

JOB
TITLE 61 Alanbrooke Avenue
Newport
NP20 6QJ

DRAWING
TITLE Planning:
Proposed -
Plans &
Elevations

DRAWING No. SD1139-02b

SCALE 1:100 & 1:200 @ A3

DATE Sep 2025