



This drawing is copyright of Steve Jackson Design Limited, no unauthorised copying without prior consent.
All dimensions are to be checked on site and the Architect notified of any discrepancies.
Do not scale from this drawing for construction purposes.


All levels and dimensions are approximate

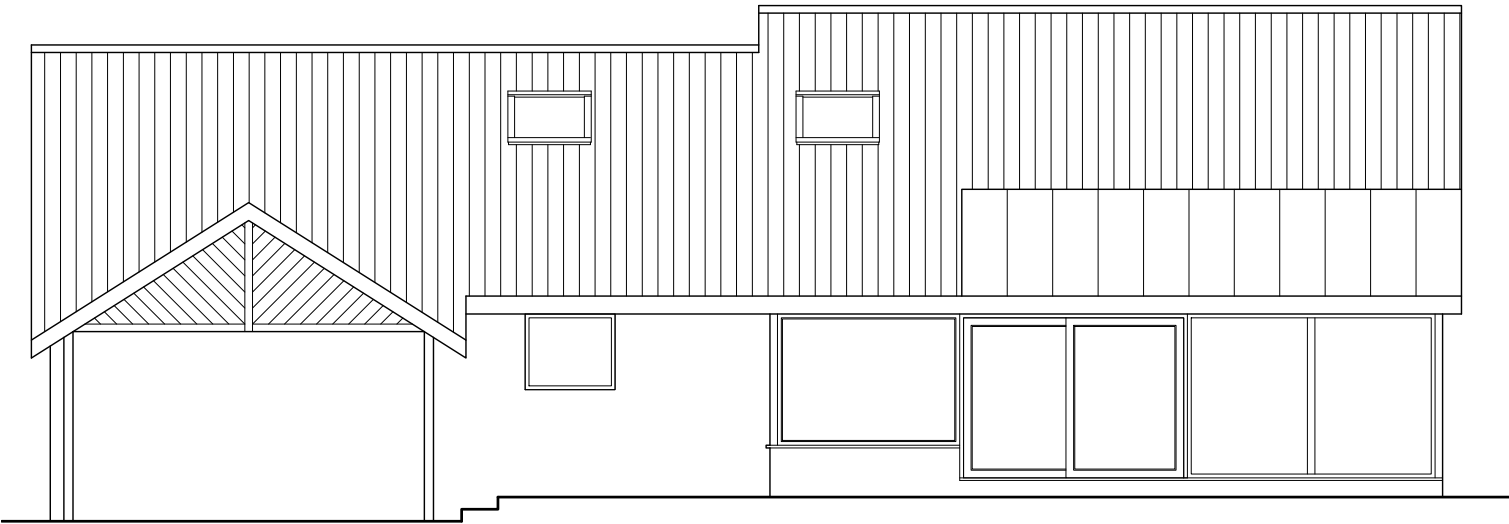


Existing South West Elevation
scale 1:100

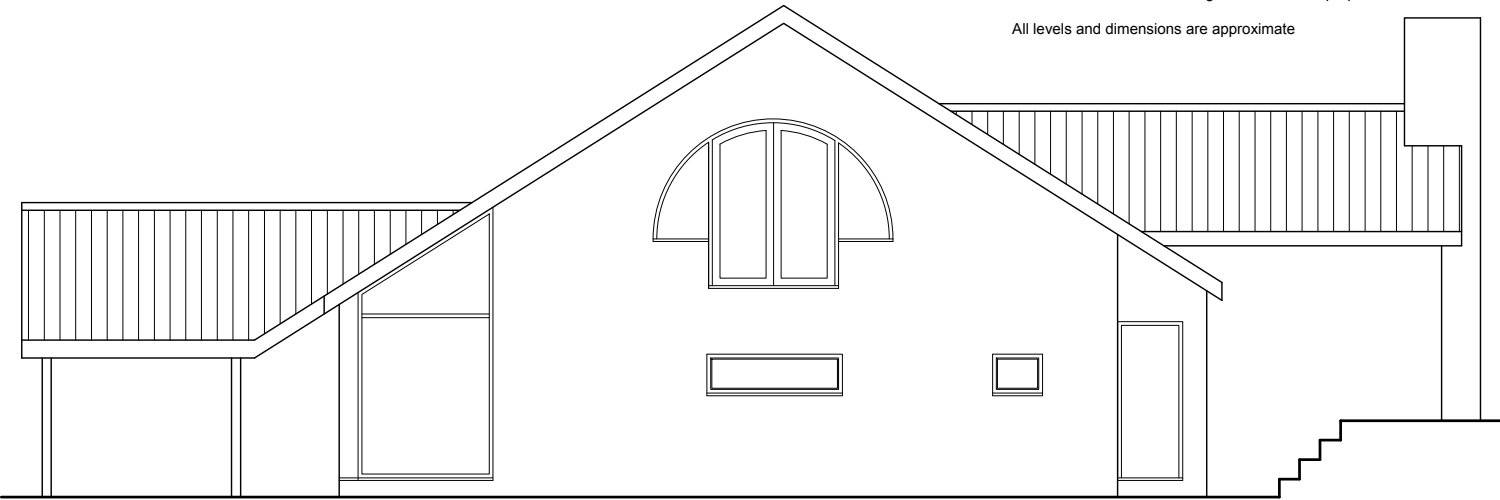


Existing South East Elevation
scale 1:100

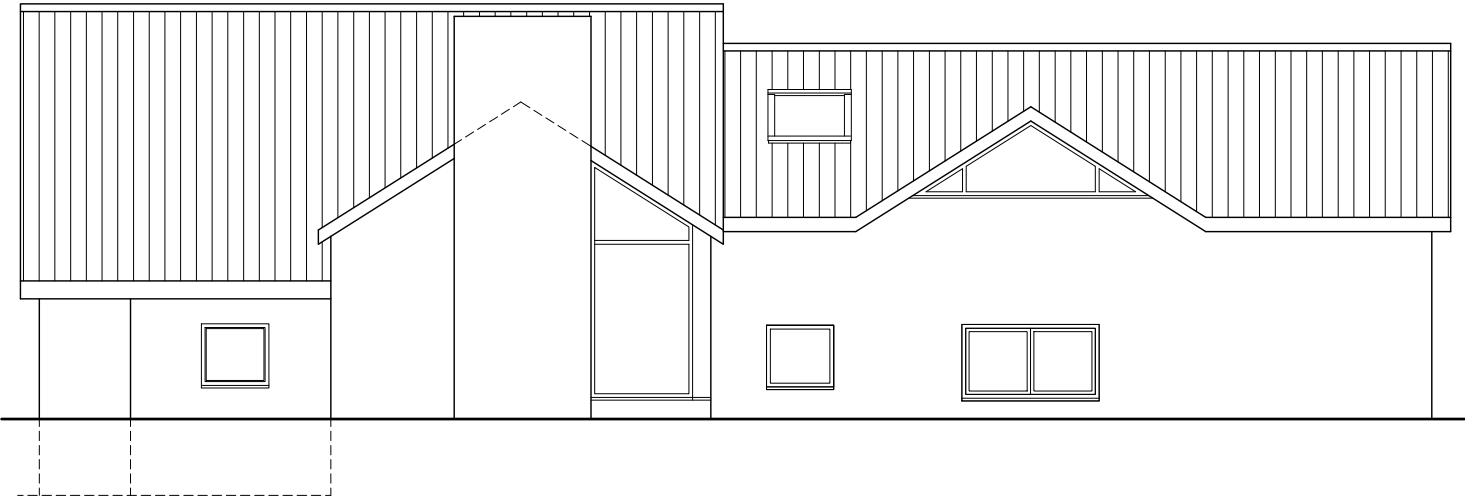

Existing North East Elevation
scale 1:100

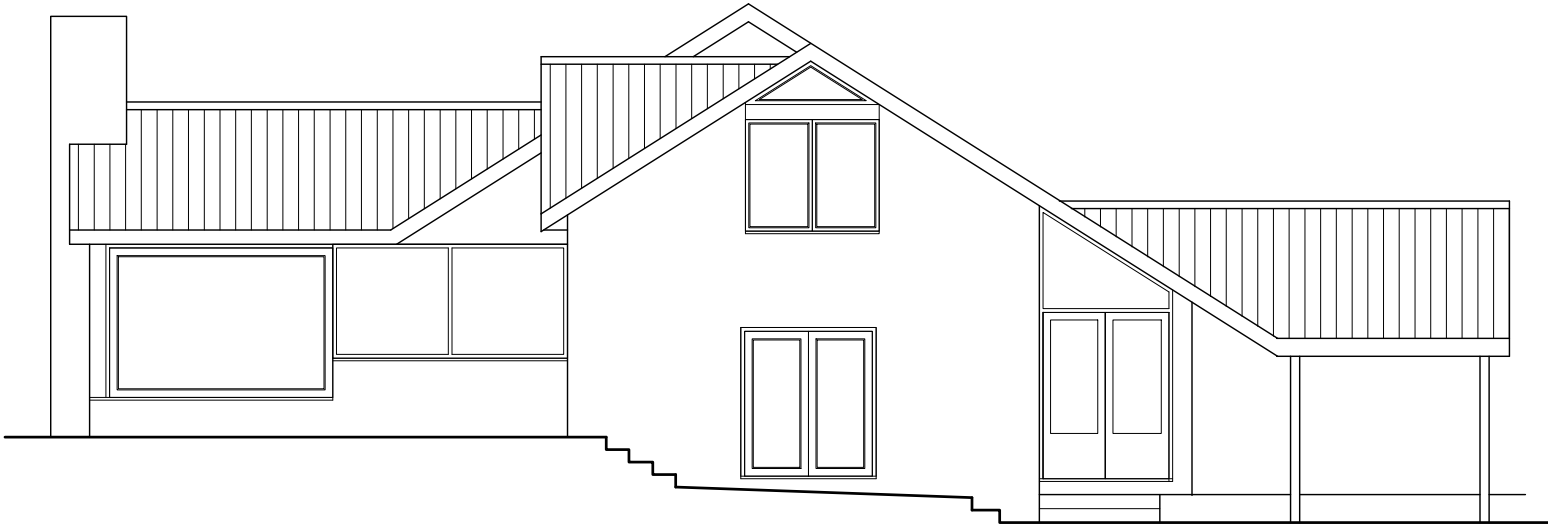

Existing North West Elevation
scale 1:100

 

arb Architects
Registration
Board

STEVE JACKSON DESIGN LIMITED

SUITE 32 | PHILPOT HOUSE | STATION ROAD | RAYLEIGH | ESSEX |
SS6 7HH

T: (0)268) 745 069 E: STEVE@STEVEJACKSONDESIGN.CO.UK

Client:
MR & MRS WINTER

Location:
**RECTORY COACH HOUSE
MICHAELSTON-Y-FEDW
CARDIFF
CF3 6XS**

Project:
ELEVATIONS
-

Drawn: **AM** Checked: Date: **APR 25**
Scale: **1:100** Drawing Size: **A3**
Drawing No: **0621487-EX02** Revision: **-**