



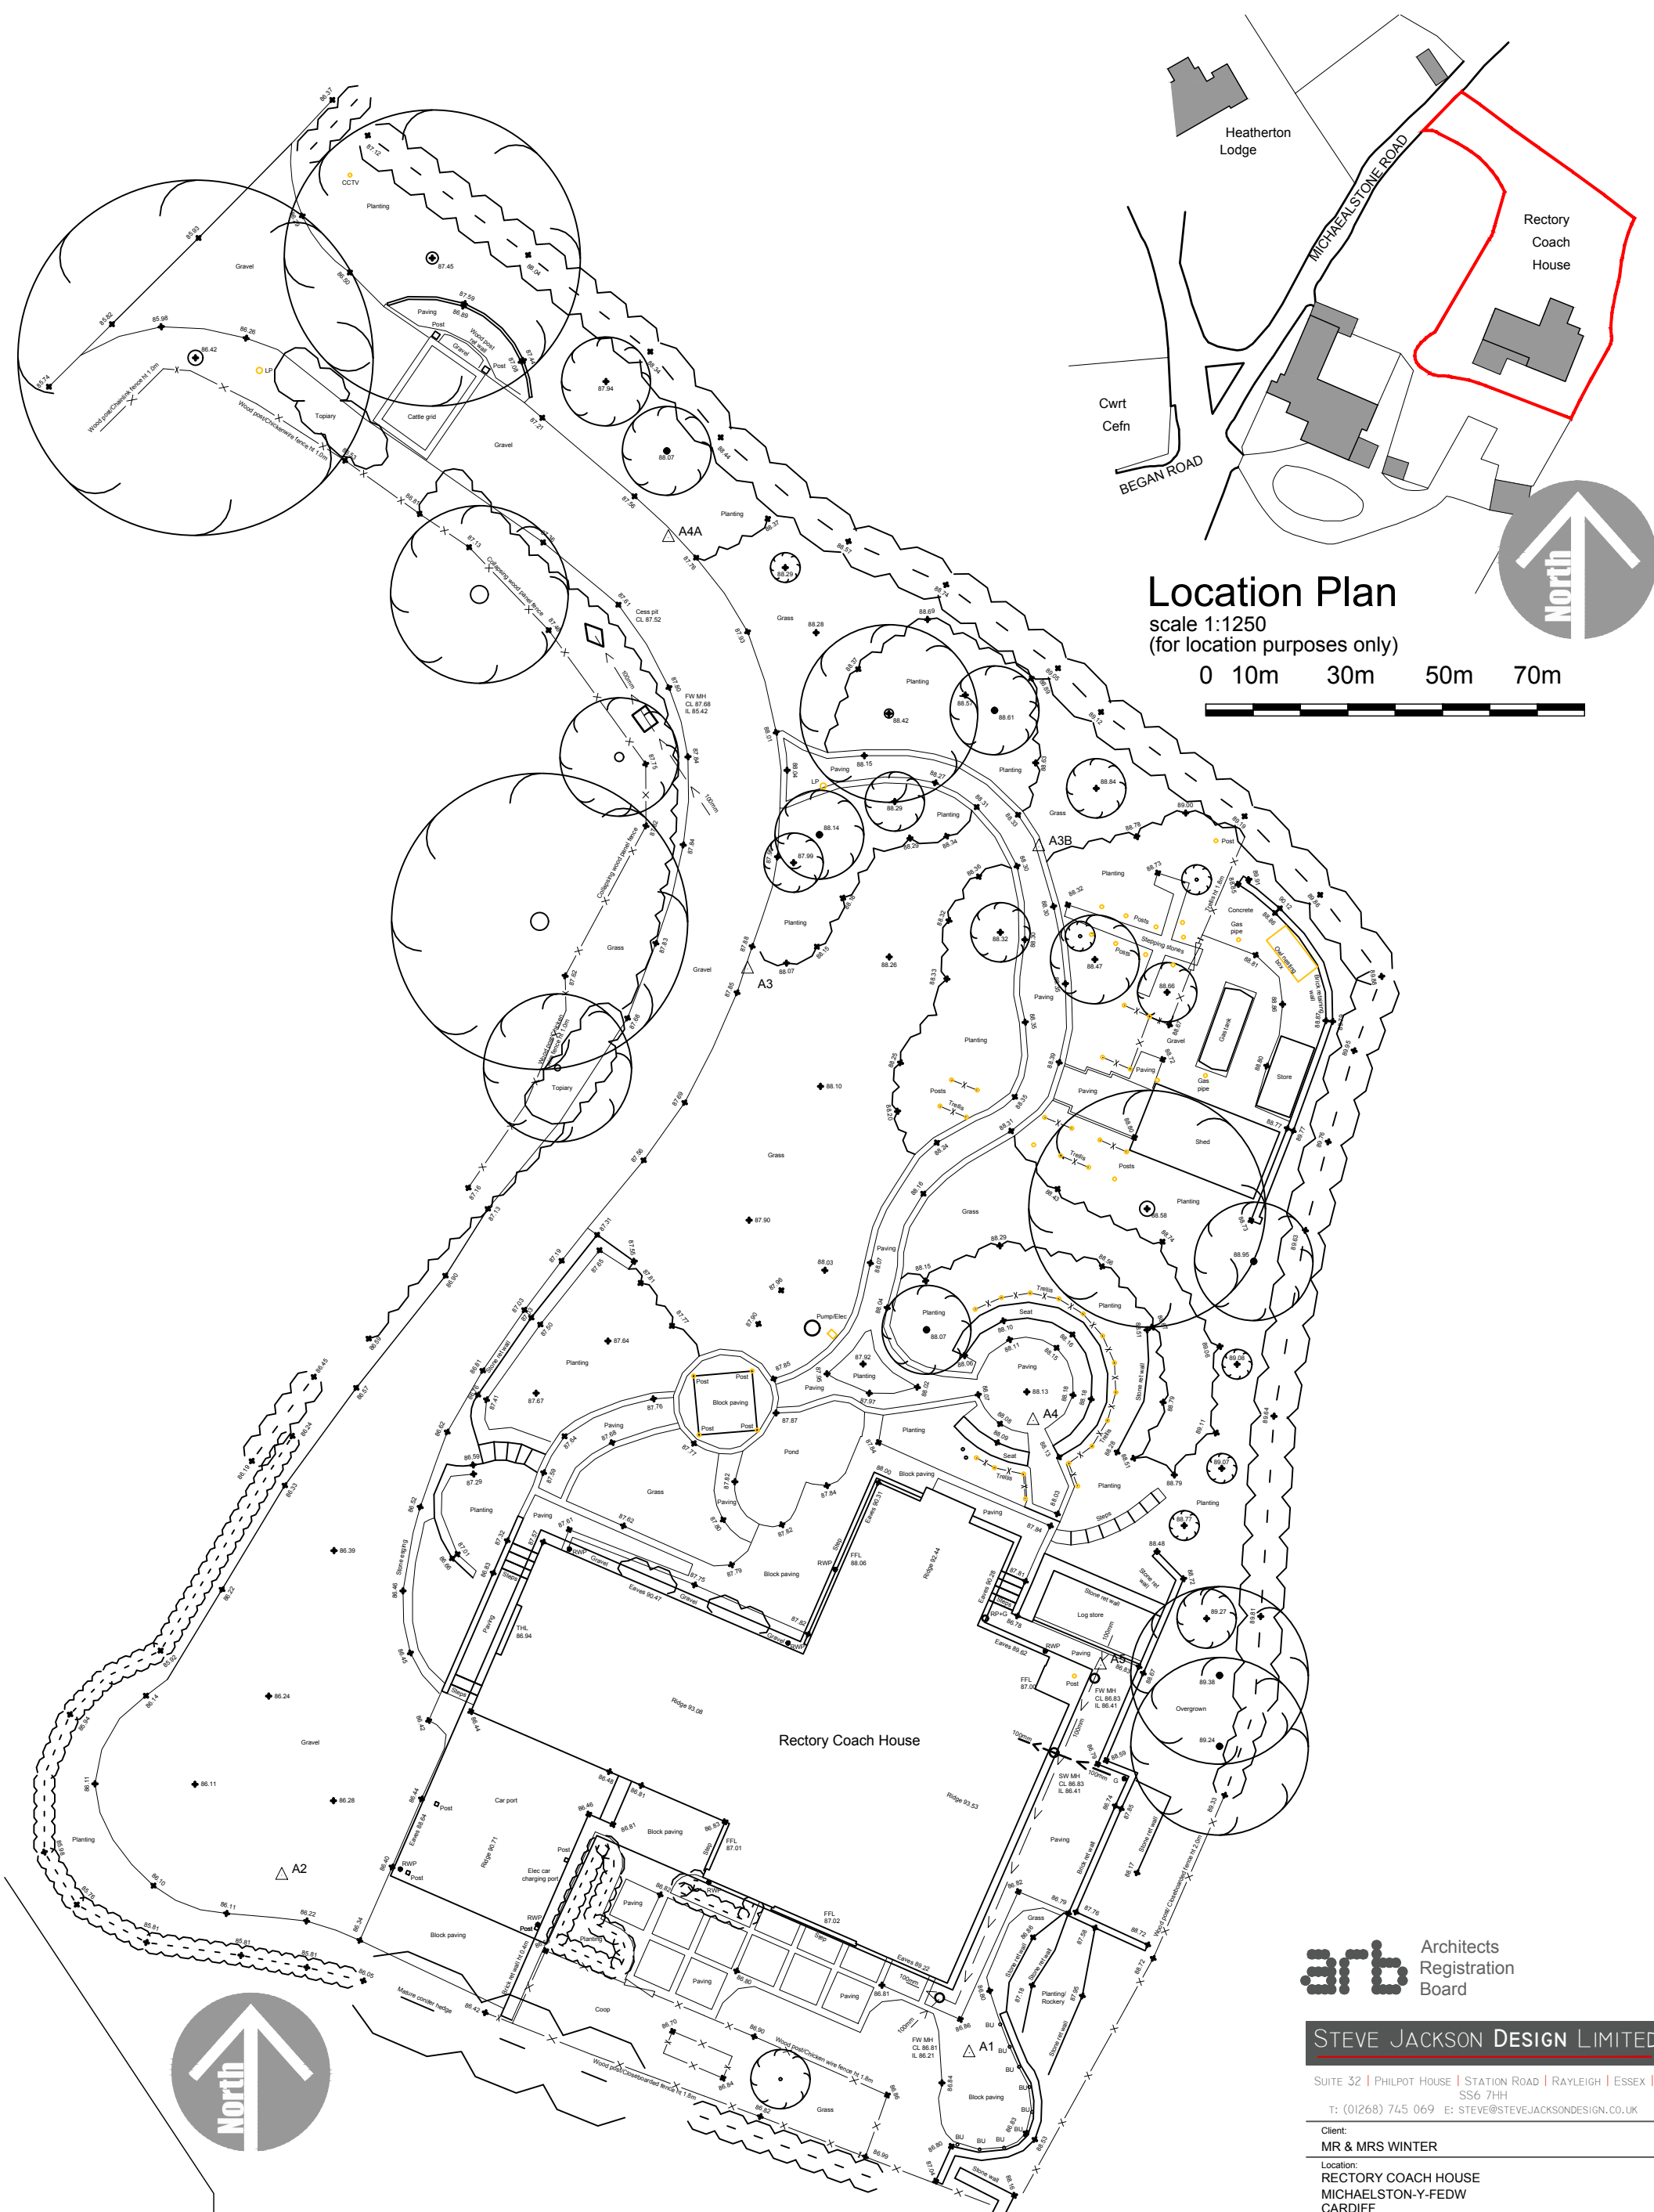

Location Plan

scale 1:1250
(for location purposes only)

 

Existing Site Plan

scale 1:200

This drawing is copyright of Steve Jackson Design Limited, no unauthorised copying without prior consent.
All dimensions are to be checked on site and the Architect notified of any discrepancies.
Do not scale from this drawing for construction purposes.

All levels and dimensions are approximate

arb Architects
Registration
Board

STEVE JACKSON DESIGN LIMITED

SUITE 32 | PHILPOT HOUSE | STATION ROAD | RAYLEIGH | ESSEX |
SS6 7HH

T: (01268) 745 069 E: STEVE@STEVEJACKSONDESIGN.CO.UK

Client:
MR & MRS WINTER

Location:
RECTORY COACH HOUSE
MICHAELSTON-Y-FEDW
CARDIFF
CF3 6XS

Project:
EXISTING SITE PLAN
AND LOCATION PLANS

Drawn: AM Checked: Date: AUG 23

Scale: 1:200 Drawing Size: A3

Drawing No: 0621487-EX03

Revision: