




North West Elevation

scale 1:100



North East Elevation

scale 1:100

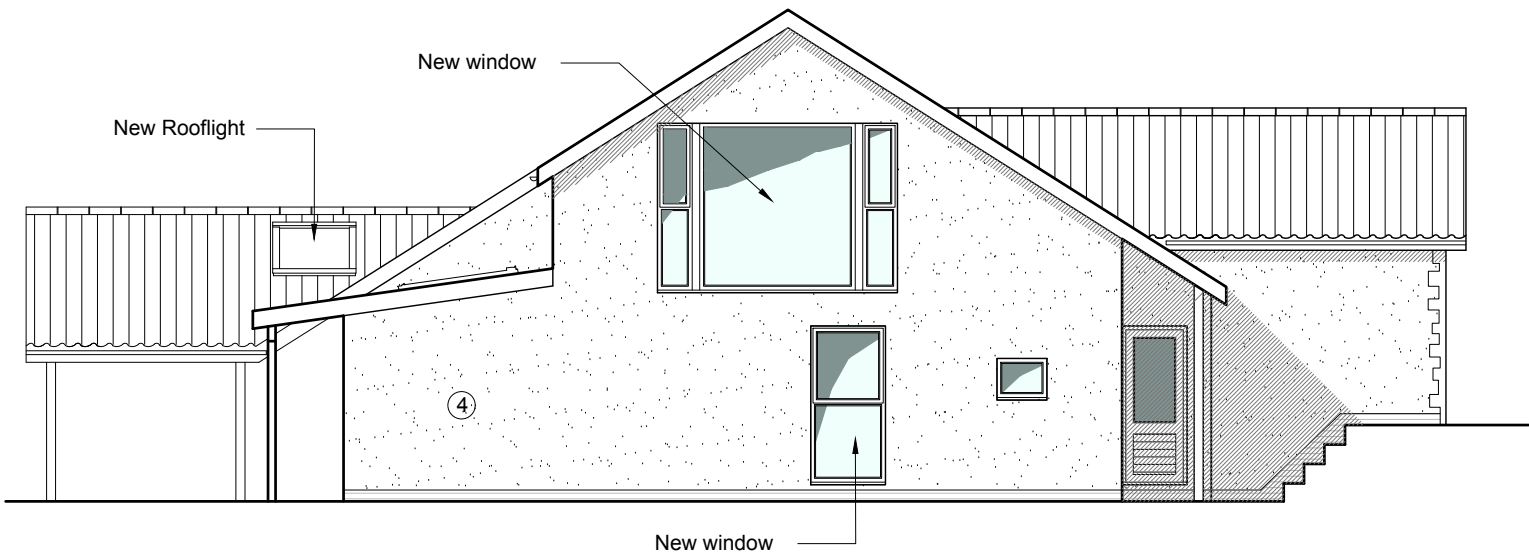

South East Elevation


scale 1:100



South West Elevation

scale 1:100

- ① Stonework to match existing
- ② Zinc roof (colour tbc)
- ③ Insulated render to match existing
- ④ Render to match existing

 

This drawing is copyright of Steve Jackson Design Limited, no unauthorised copying without prior consent.
All dimensions are to be checked on site and the Architect notified of any discrepancies.
Do not scale from this drawing for construction purposes.

All levels and dimensions are approximate

arb Architects
Registration
Board

STEVE JACKSON DESIGN LIMITED

SUITE 32 | PHILPOT HOUSE | STATION ROAD | RAYLEIGH | ESSEX |
SS6 7HH

T: (01268) 745 069 E: STEVE@STEVEJACKSONDESIGN.CO.UK

Client:

MR & MRS WINTER

Location:

RECTORY COACH HOUSE
MICHAELSTON-Y-FEDW
CARDIFF
CF3 6XS

Project:

PROPOSED
ELEVATIONS

Drawn: AM

Checked:

Date: APR 25

Scale: 1:100

Drawing Size: A3

Drawing No: 0621487-L02

Revision:

-