


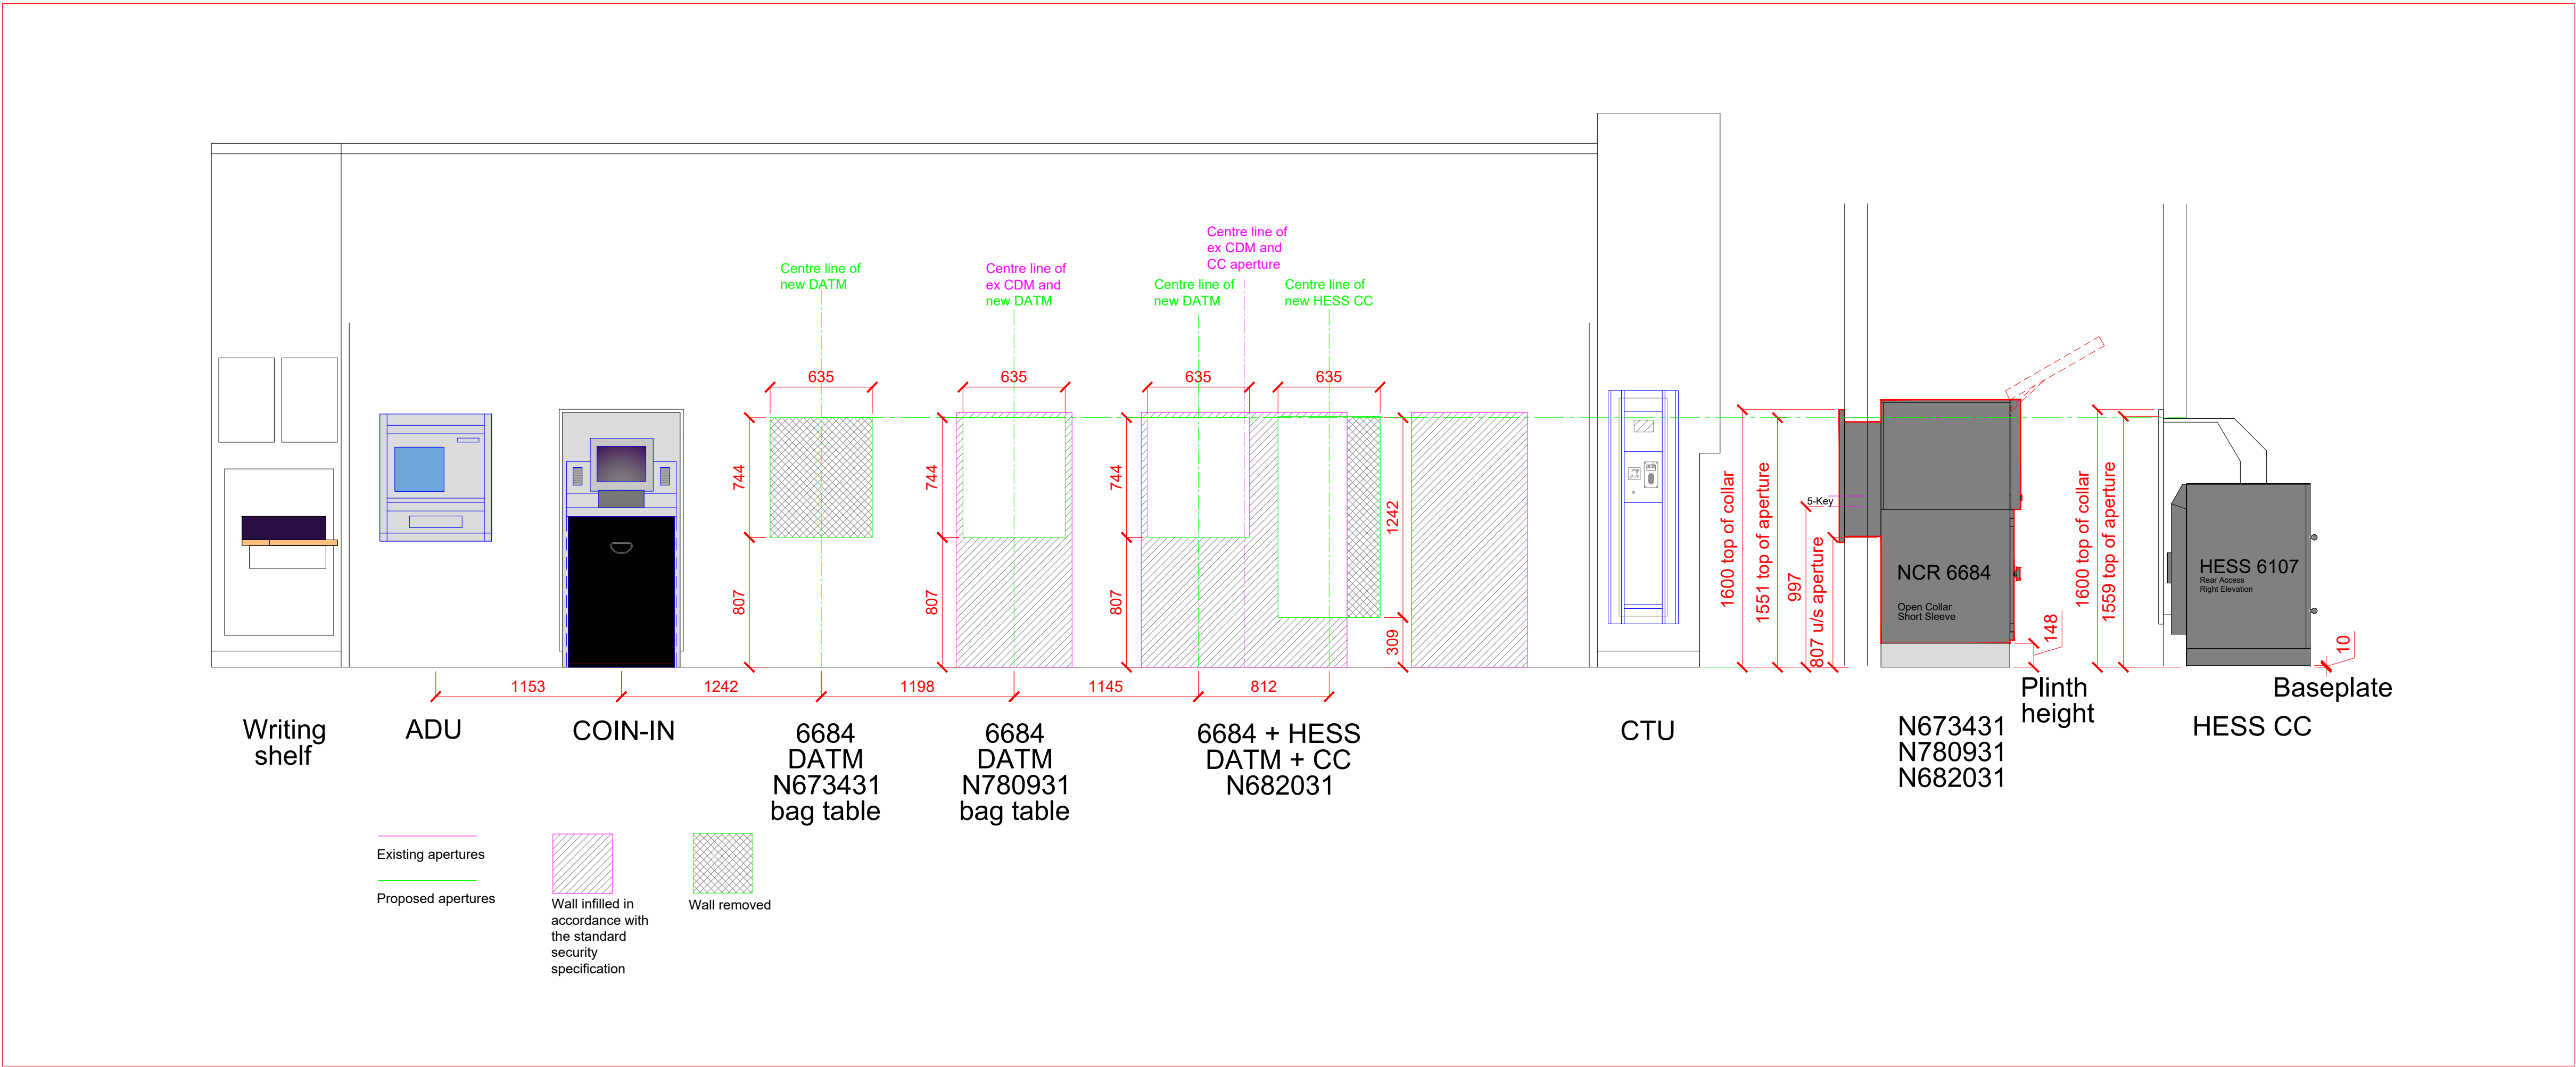


05 PROPOSED ELEVATIONAL SETTING OUT
scale 1:25

- NOTES:**
- INTERNAL REMOVALS:**
 - Contractor to review asbestos register in branch property file.
 - Disconnect power, alarm, data & IT from devices to be removed or temporarily removed, then relocated.
 - Remove devices to be replaced.
 - Remove bag tables and set aside.
 - Remove bulkhead sign.
 - Remove signage and set aside.
 - Remove wall vinyl.
 - PROPOSED WORKS:**
 - Modify apertures as shown on drawing number 03.
 - Existing 100x15 MDF trim to be finished in "Regal purple" (10% lacquer)
 - Apply replacement Automation Wall graphic in accordance with NatWest Design Guide.
 - Install new DATMs including Plinths.
 - Install new Coin Car on 10mm BP. Shroud to be fixed using the yellow fixing points.
 - Re-install oatmeal tablet signs.
 - Re-instate 2-no bag tables.
 - Remove 1-no bag table and take into store.
 - Relocate "Here's some helpful information" board.
 - DECORATION & FINISHES:**
 - All affected areas to be made good and finished to match existing, to Contractors Scope of Works and NatWest Design Guide.
 - M&E and I.T.:**
 - Install power and data to new D-ATM's.
 - SECURITY:**
 - Provide security alarms to new D-ATM's.
 - NOTES:**
 - Basement present but does not extend under the automation area. This also includes the delivery route if entry is via the stepped entrance. If delivery take place via the wheelchair accessible entrance the a structural check will be required as the basement does extend to this area.

Rev.	Description	By	Date

DEVICE SCHEDULE						
Device ID	Exisiting Device to be removed	Device Type	Device Location	Proposed Device	SAI Present	DDA Compliant
N673431	2100xe	CDM	INT.TTW	6684	No	No
N780931	2100xe	CDM	INT.TTW	6684	No	No
N682031	2100xe + CC	CDM + CC	INT.TTW	6684 + HESS	No	Yes

 

(C) These drawings are Not to be copied or reproduced in any form without the written permission and Full consent of Morris & Spottiswood Ltd	
MAIN CONTRACTOR Morris & Spottiswood	CONTRACT NatWest SSTP 2024
SCALE 1:25 @ A1	SITE NWB NEWPORT - HIGH STREET, NEWPORT, GWENT, NP20 1GG
DRAWING STATUS CONSTRUCTION	TITLE GROUND FLOOR PLAN - INTERNAL EXISTING AND PROPOSED ATM REPLACEMENT
REVISION DATE	DRAWING NUMBER NWB-Newport Gwent-NWSSTP24-P2-560059-INT-M&S-Construction-003
	JOB # -----
	DATE 19/11/2025
	DRAWN BY GH
	DESIGN ARCHITECT Morris & Spottiswood Design
	Address Morris & Spottiswood Ltd, Boleyn House, St Augustine's Business Park, Whitstable, Kent CT5 2QJ
	SHEET 3 of 3