


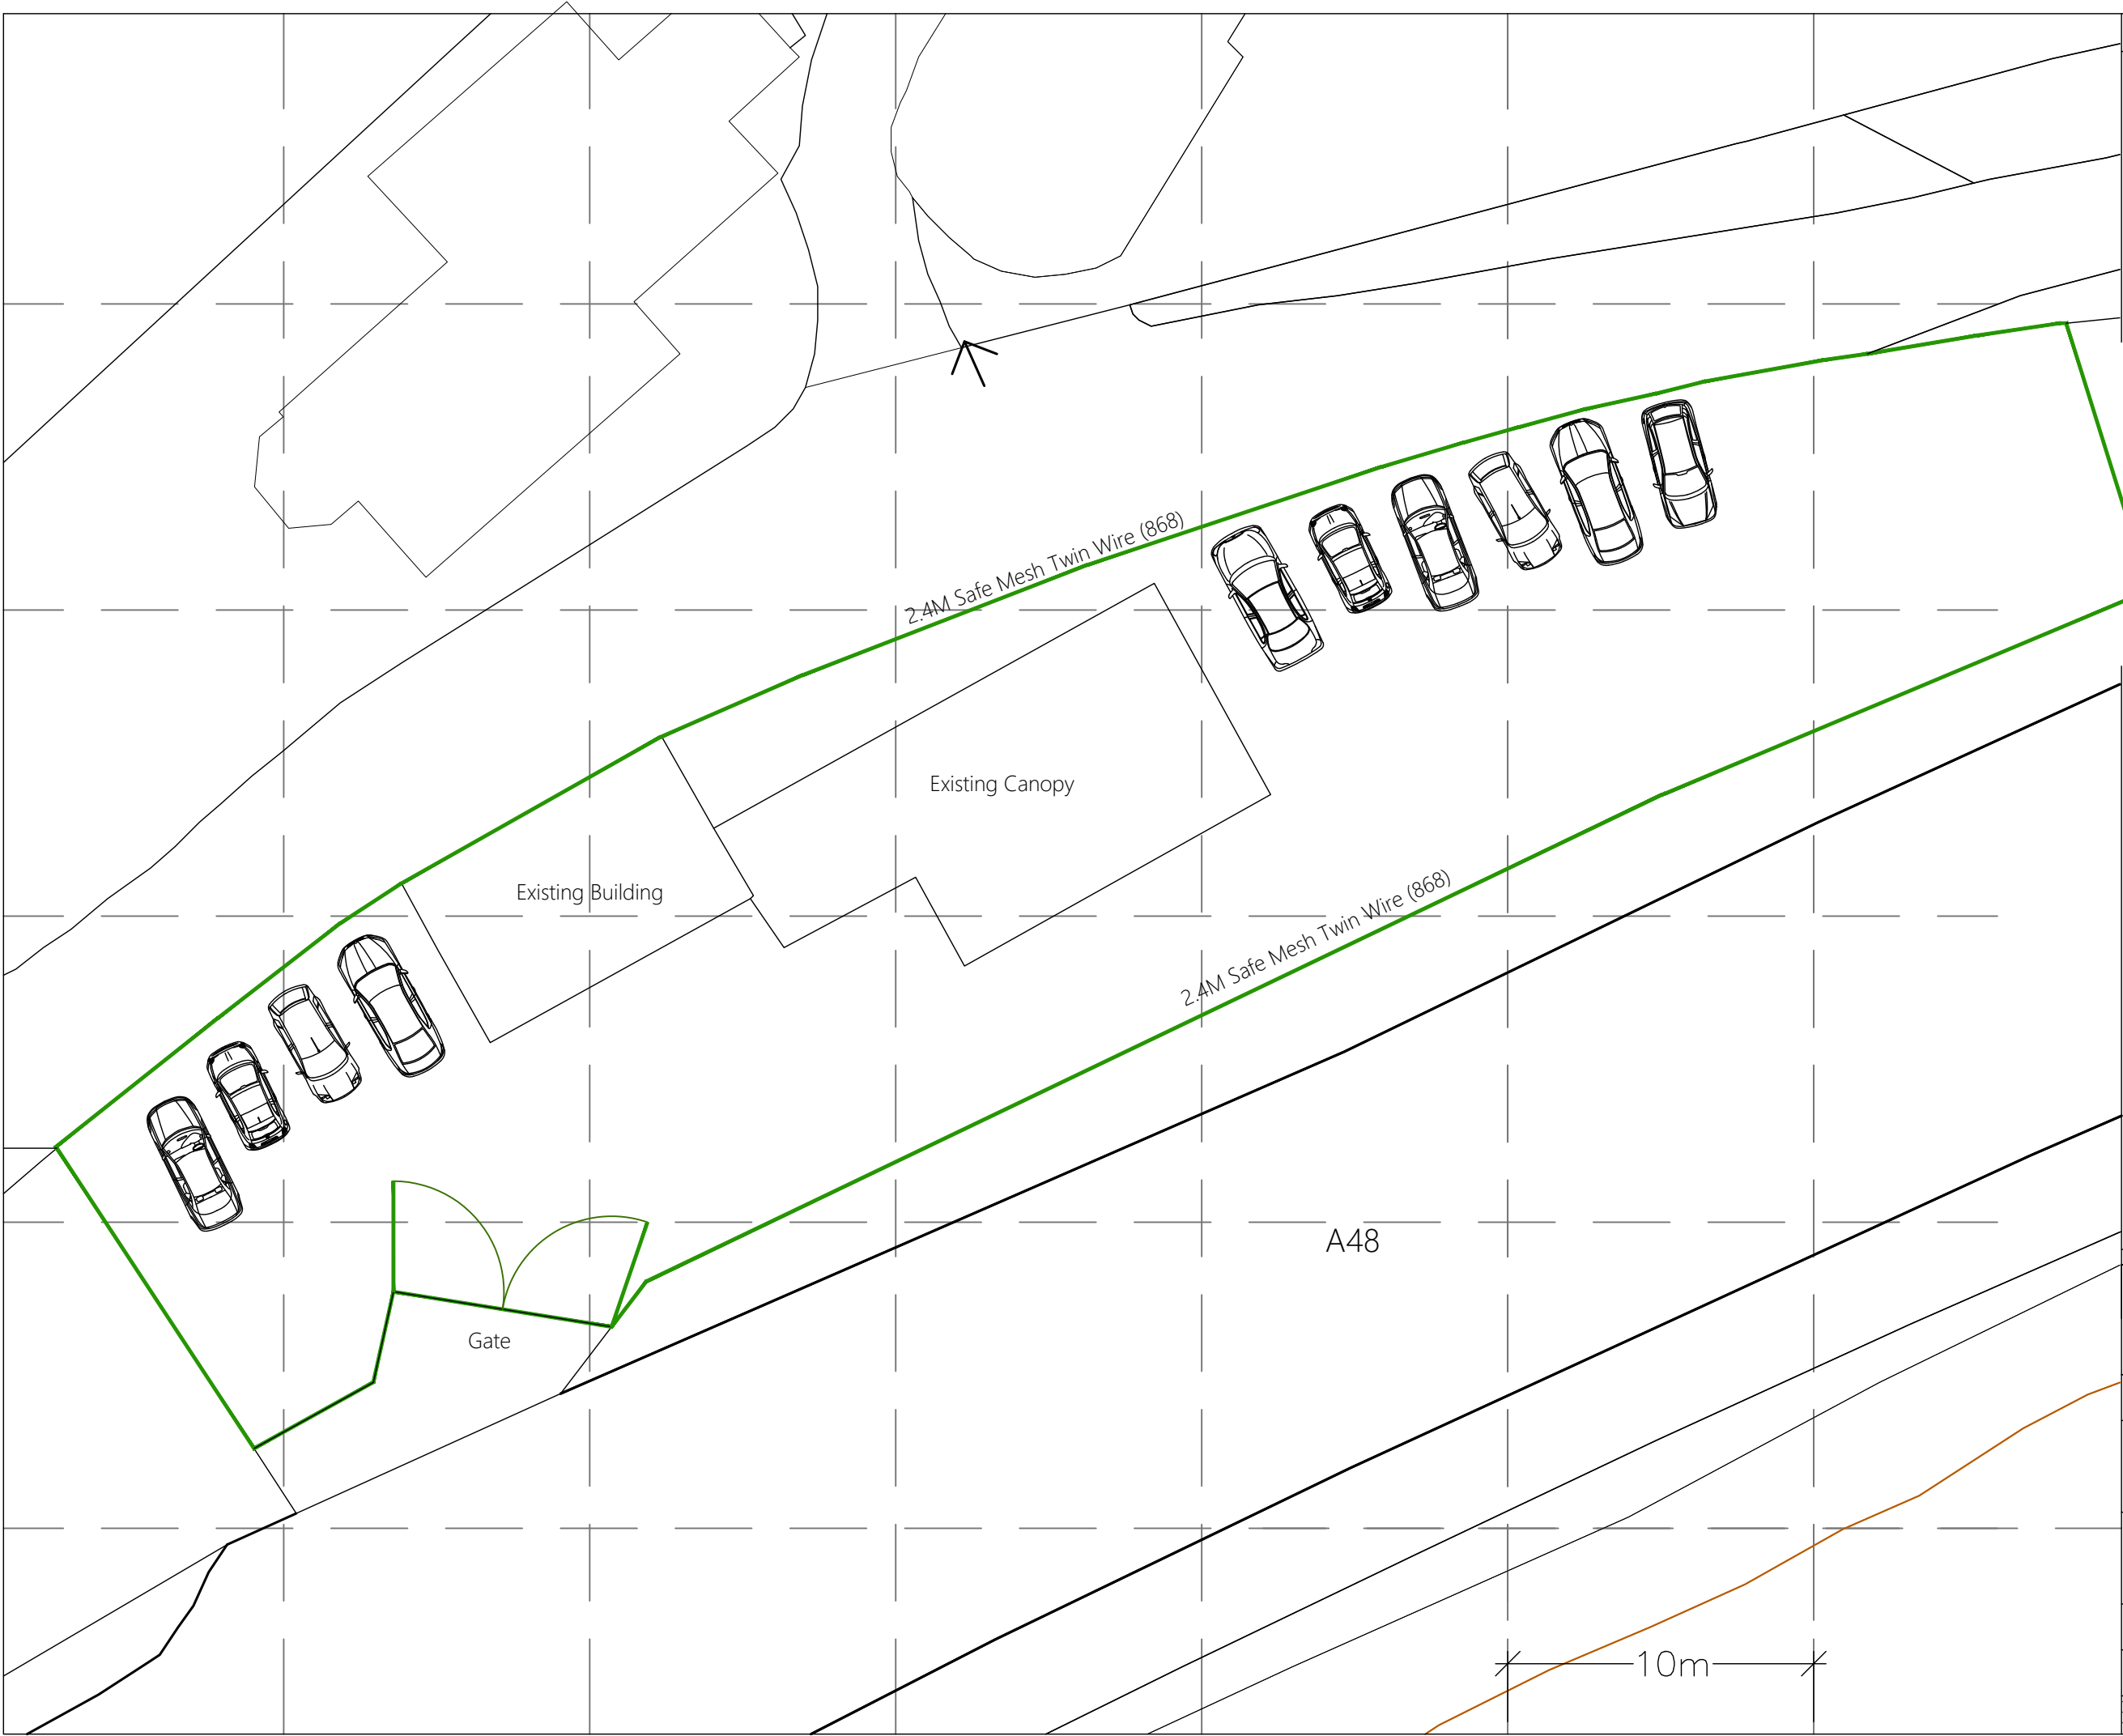

NOTES

REVISION	DESCRIPTION	BY	DATE
----------	-------------	----	------

Cowbridge Design
32 Middlegate Court
Cowbridge
CF71 7EF
T. 01446 771230
Charles Champion trading as

cowbridge
design



CLIENT
Firat Koskocan

JOB TITLE
New Fencing Cardiff road
Newport NP10 8UF

DRAWING TITLE
Site Plan

STATUS DESIGN	DATE 09.02.26	SCALE @ A3 1:200
------------------	------------------	---------------------

JOB NO. 202601	DRAWING NO. 11	REV. B
-------------------	-------------------	-----------

THIS DRAWING IS COPYRIGHT. ALL DIMENSIONS TO BE CHECKED ON SITE. ANY DISCREPANCIES TO BE REPORTED IMMEDIATELY TO THE ARCHITECTS. ALL DIMENSIONS TO BE CHECKED PRIOR TO ORDER OF MATERIALS OR FABRICATION OF WORK. THIS DRAWING SHOULD NOT BE SCALED.