



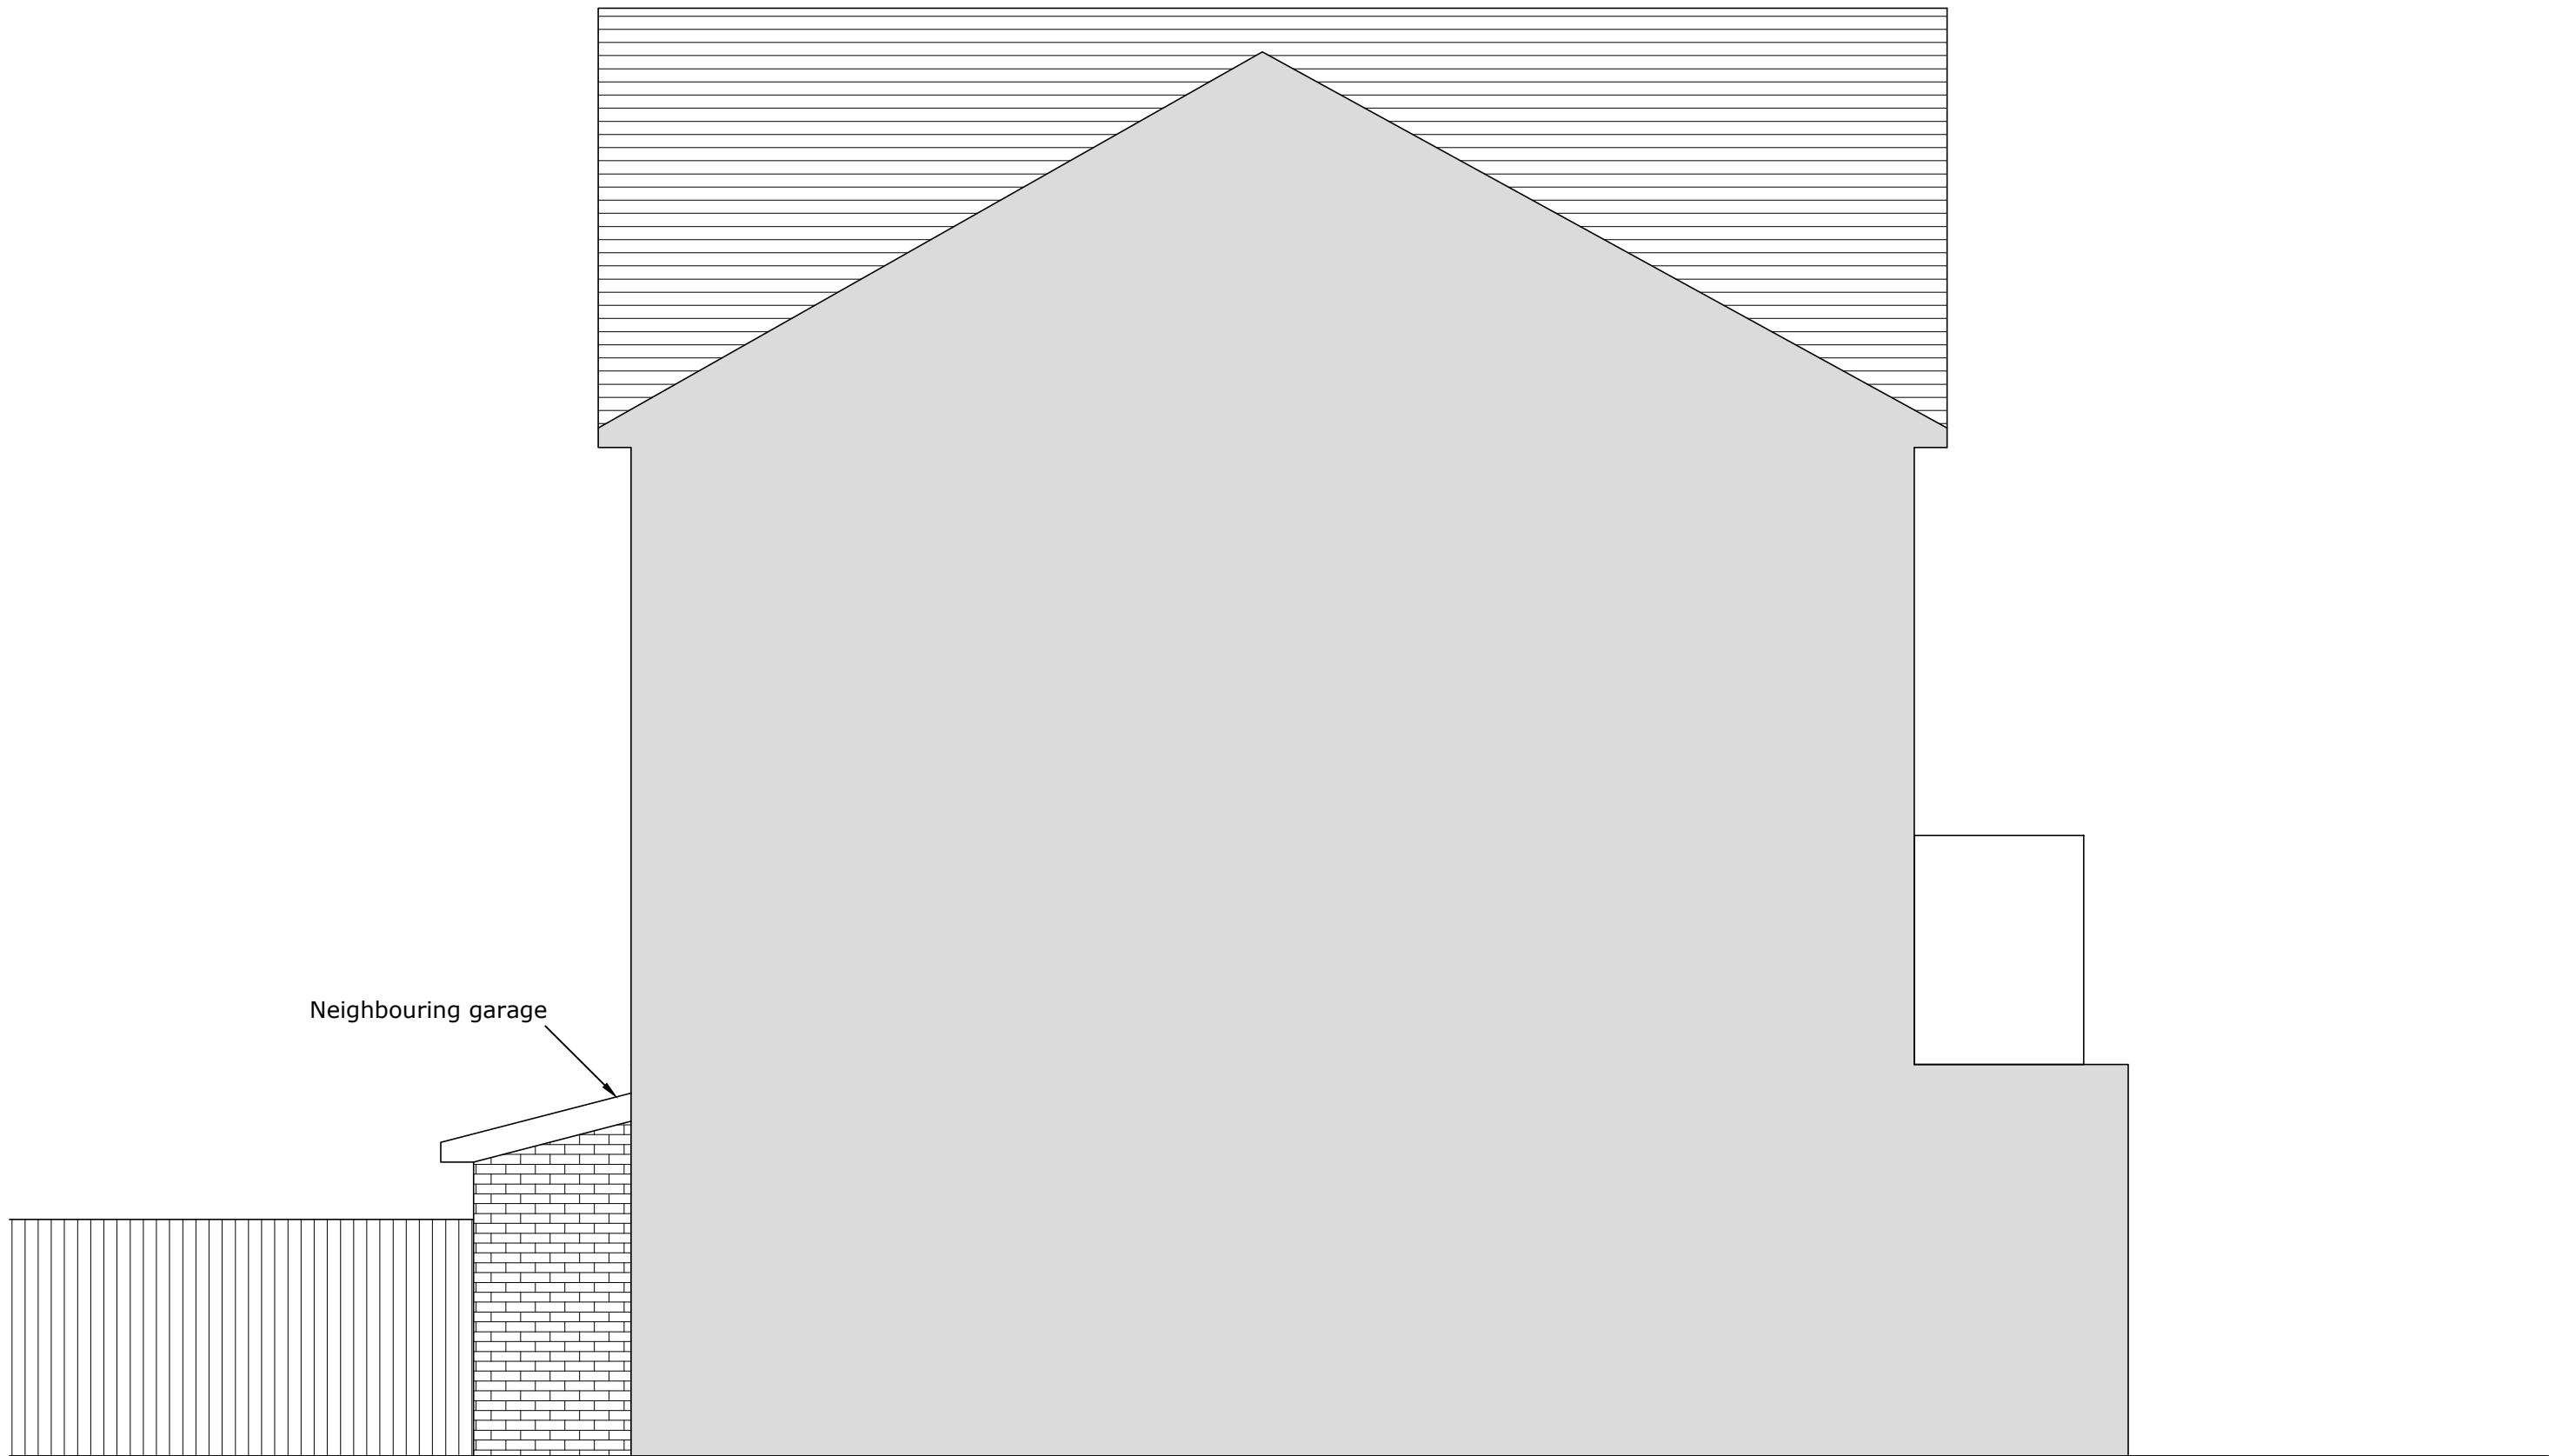


Side elevation (West facing) as proposed 1:50

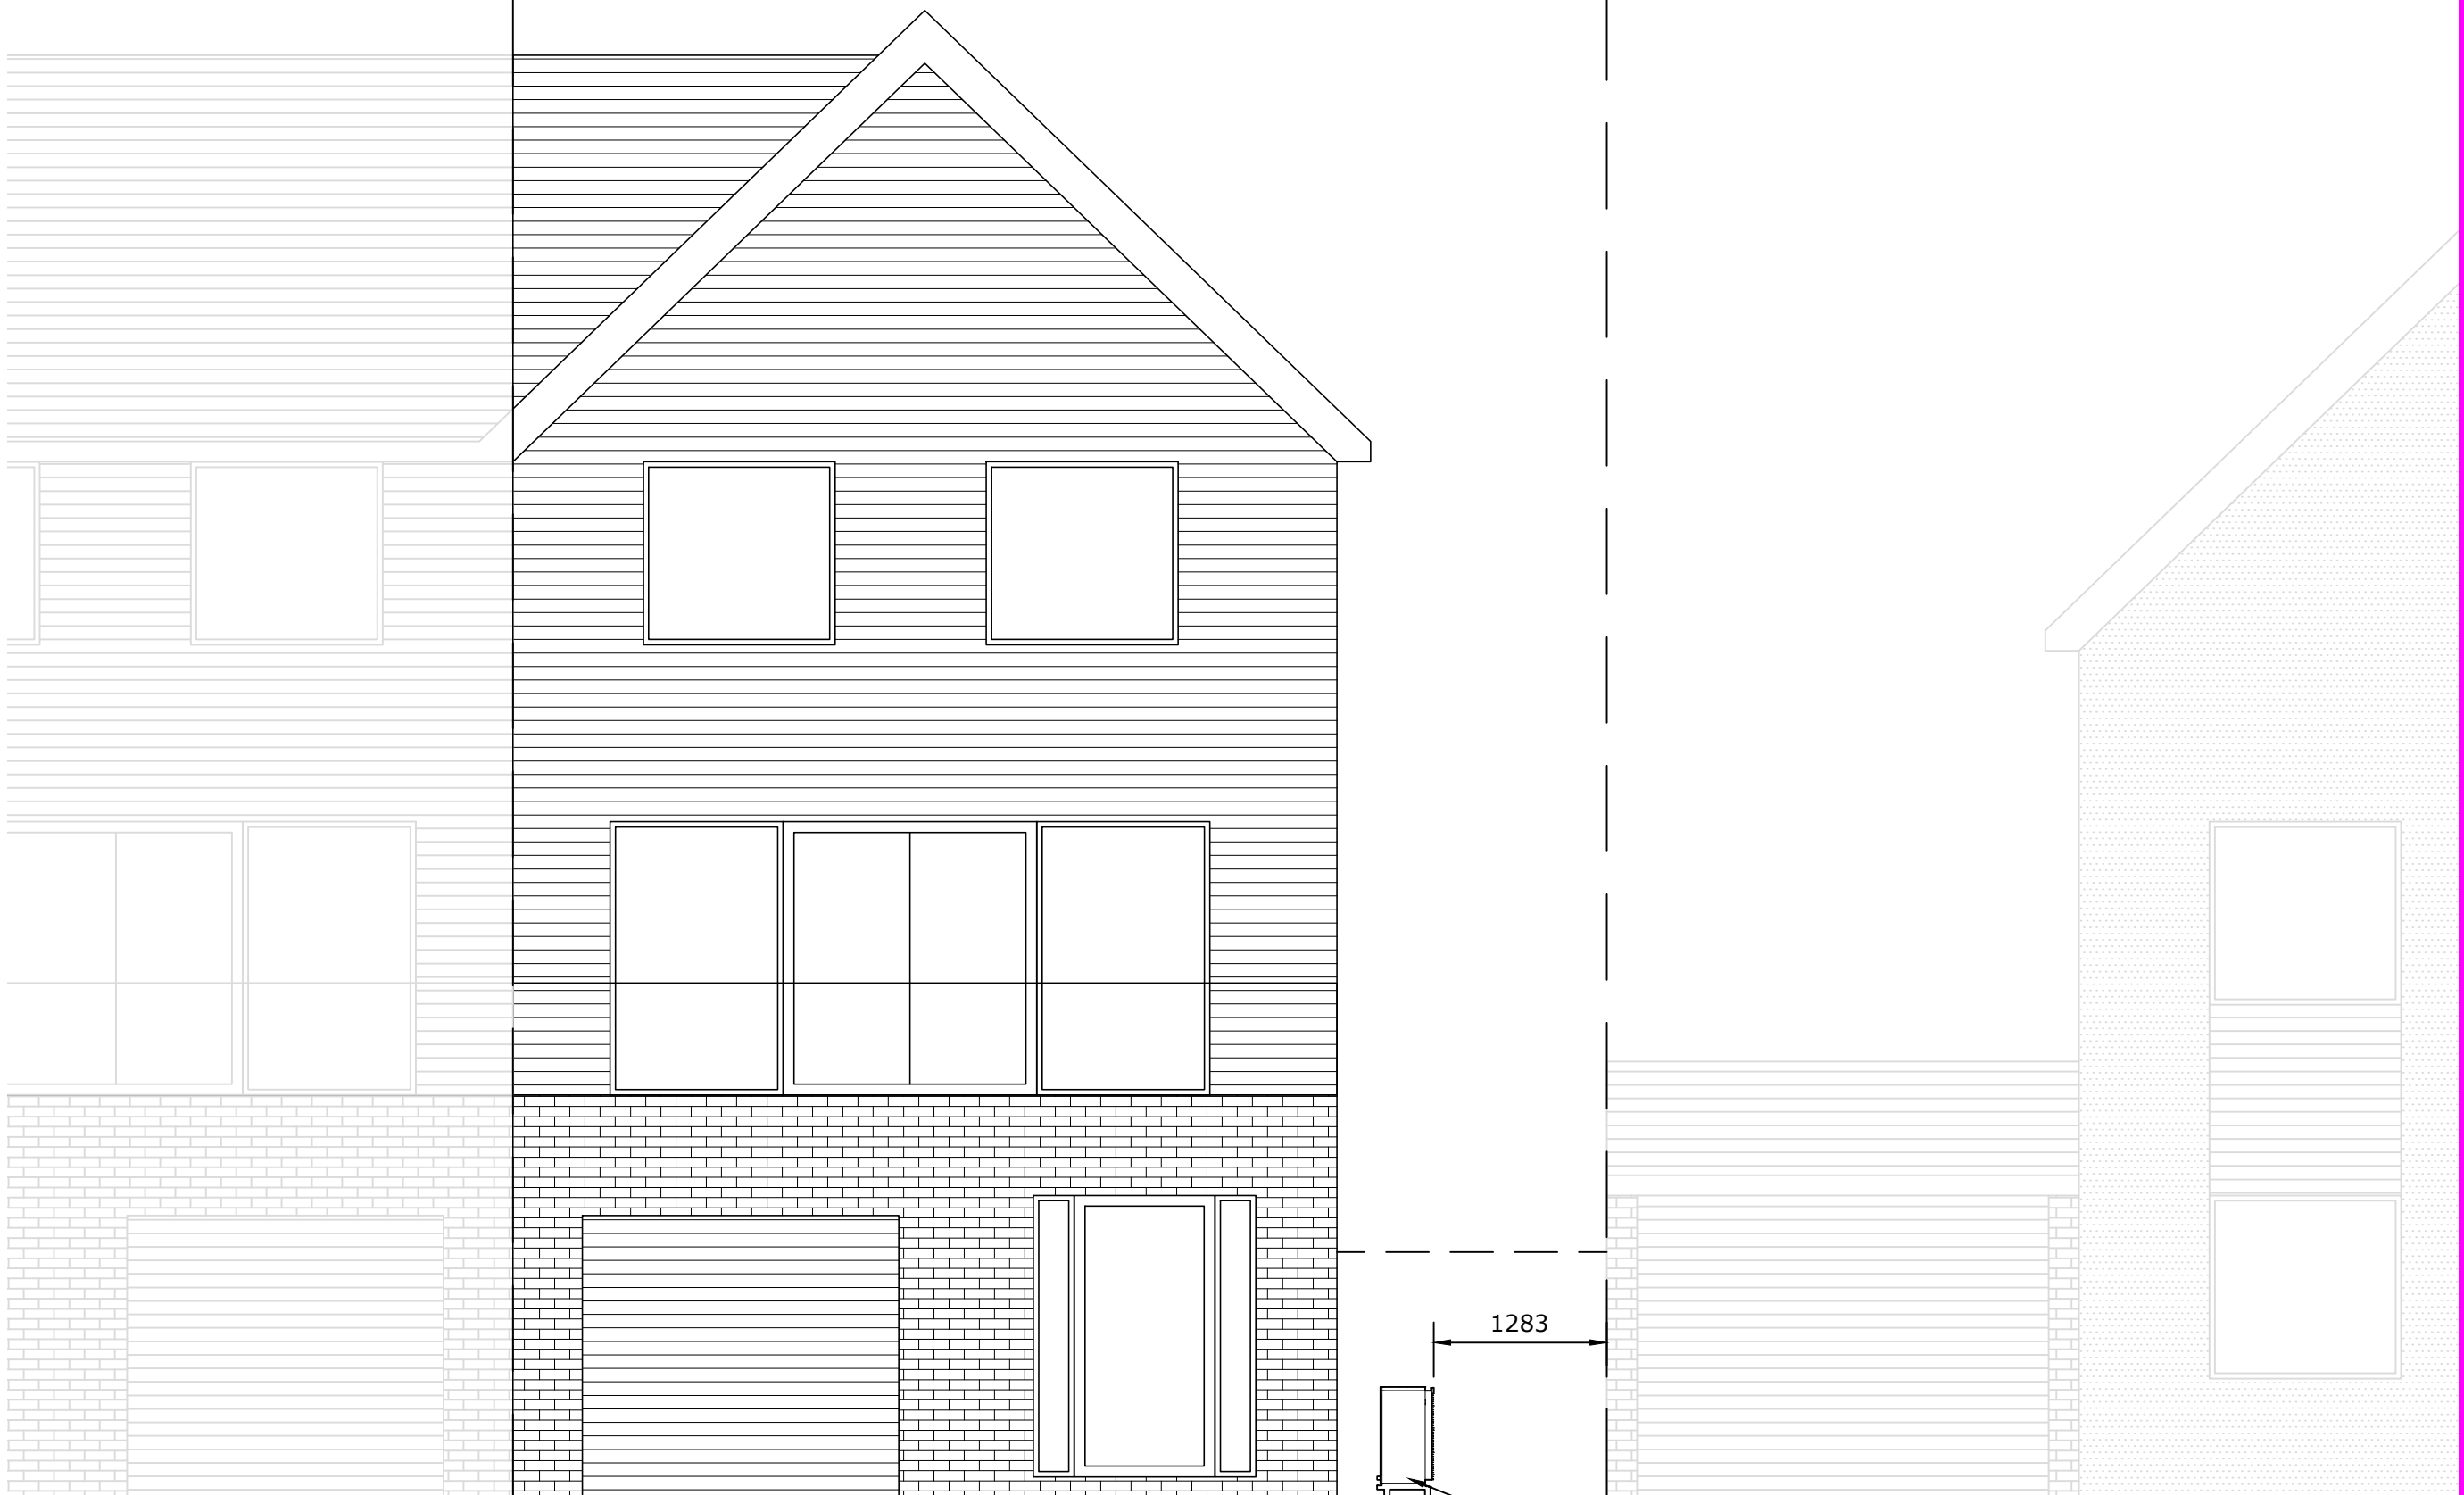


Front elevation (South facing) as proposed 1:50

300
Location of heat pump

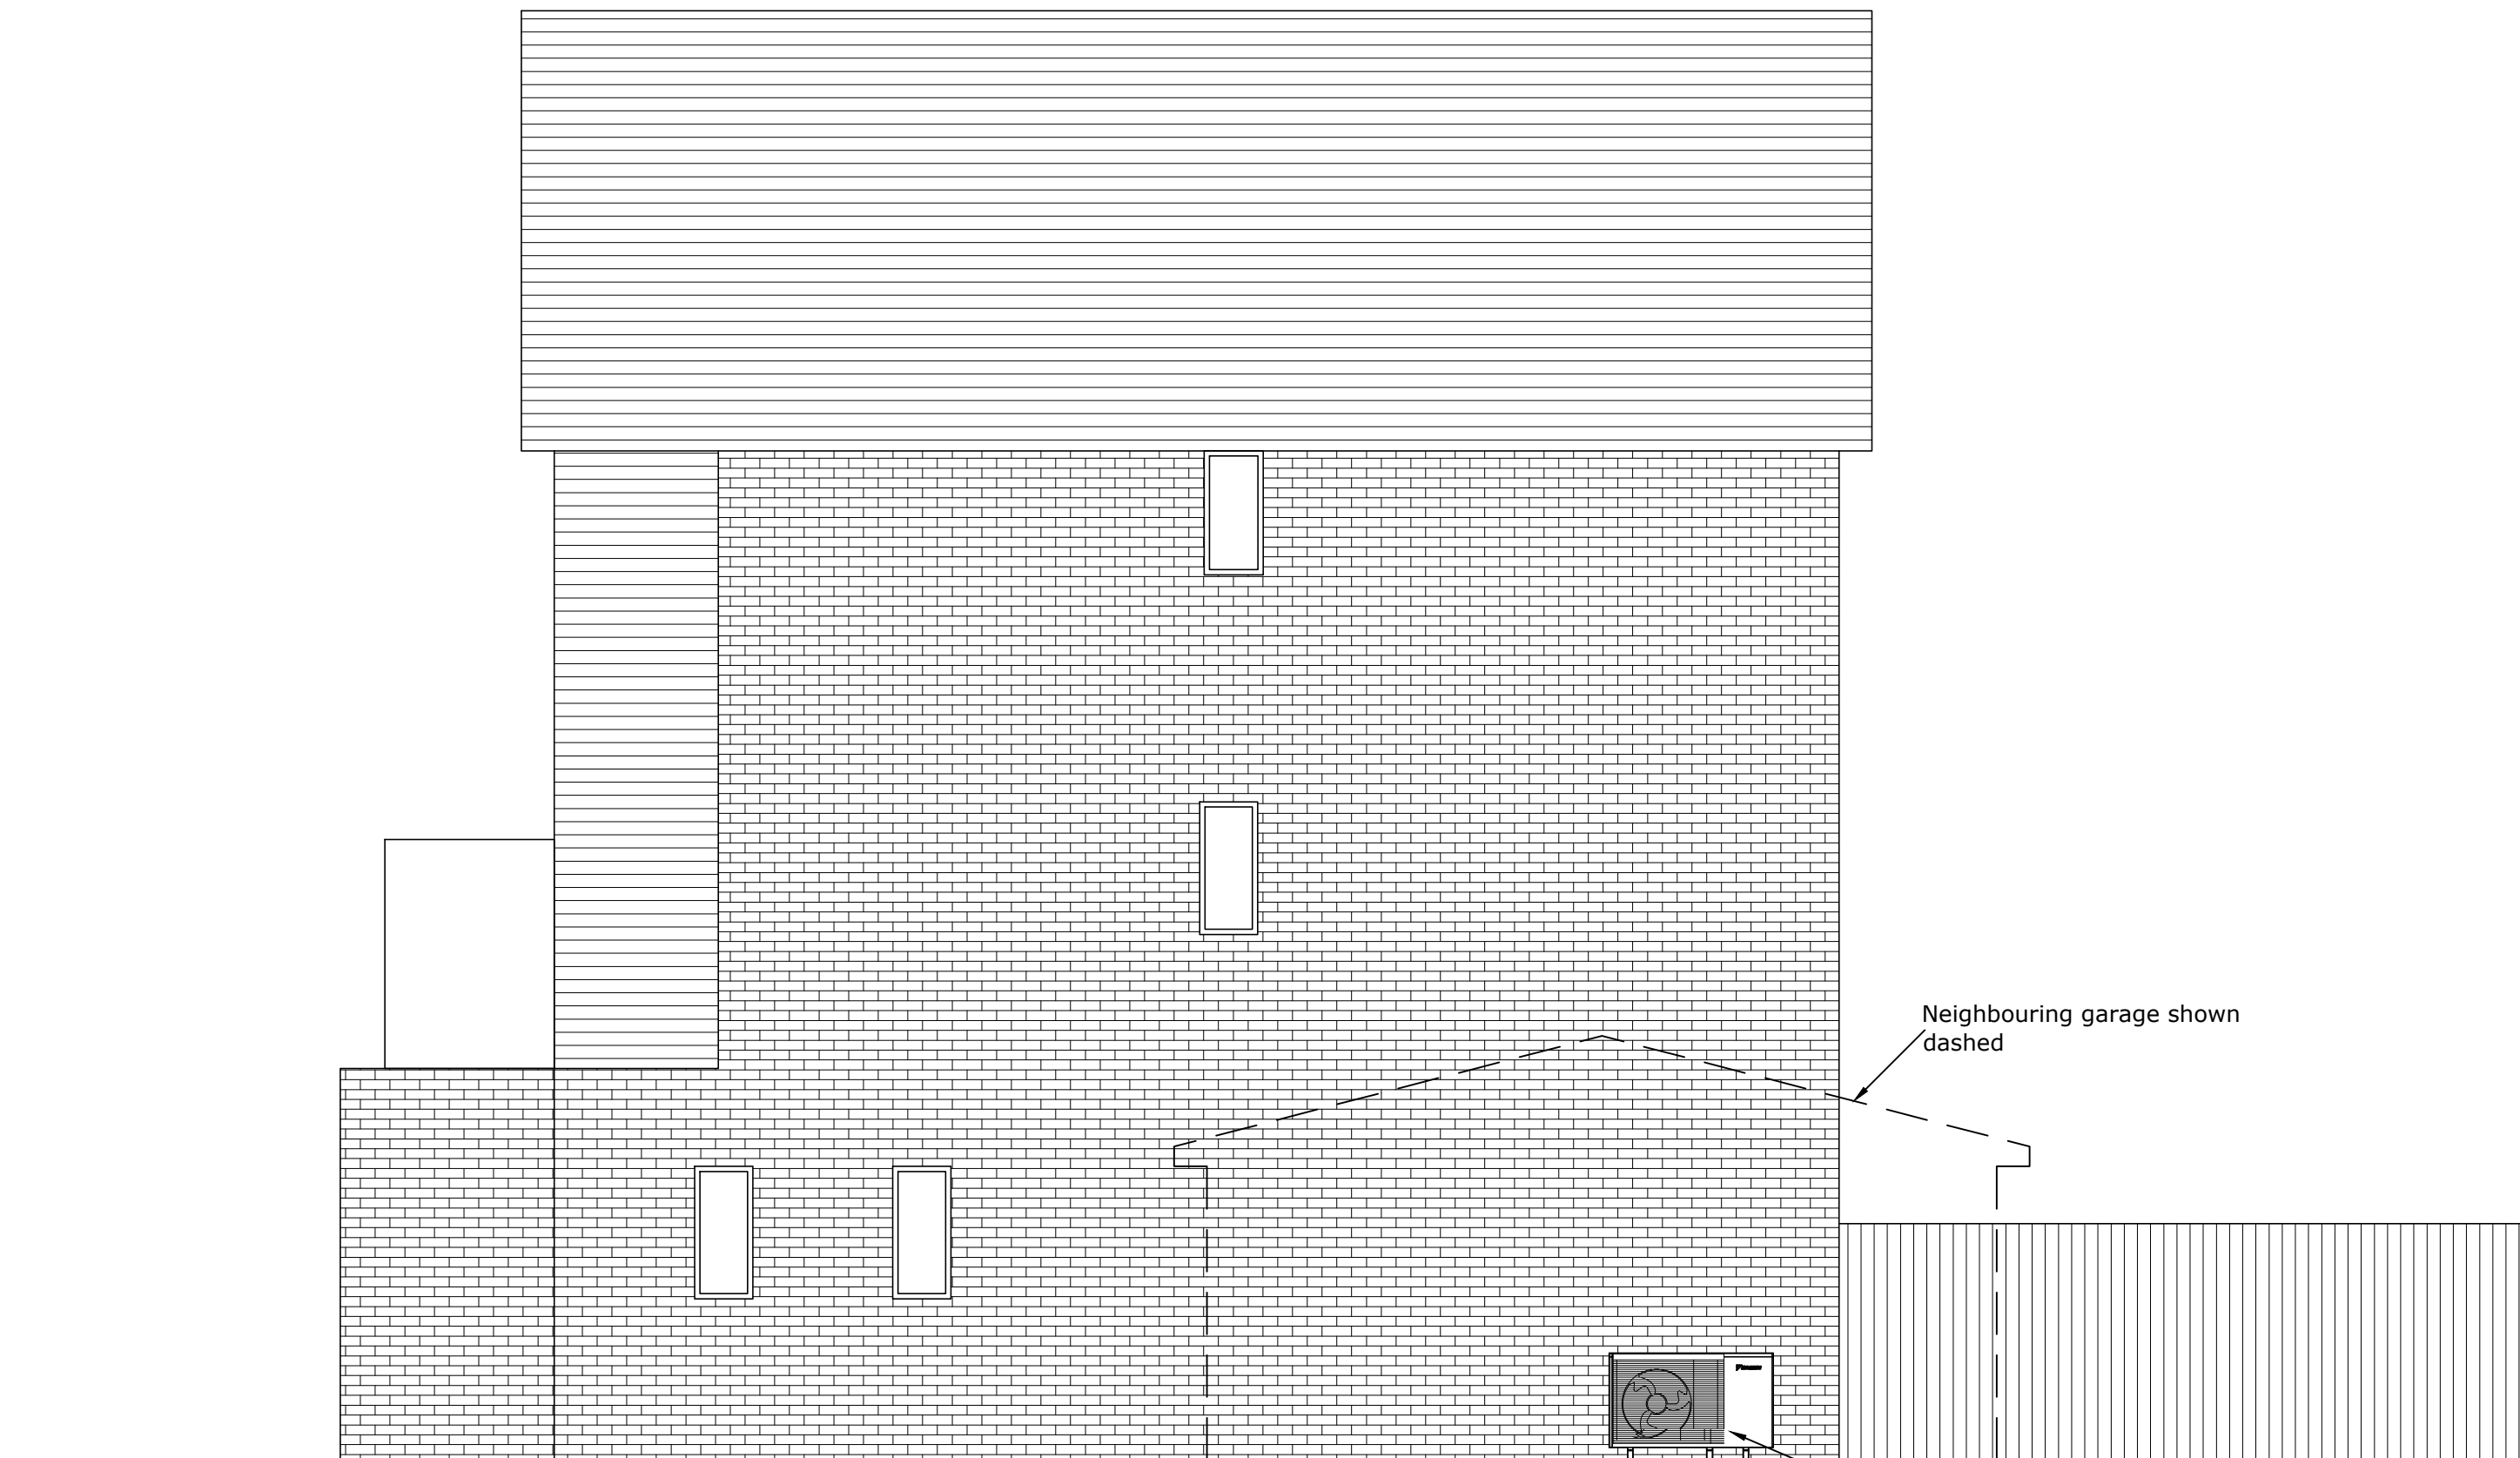

Side elevation (East facing) as proposed 1:50

Location of heat pump

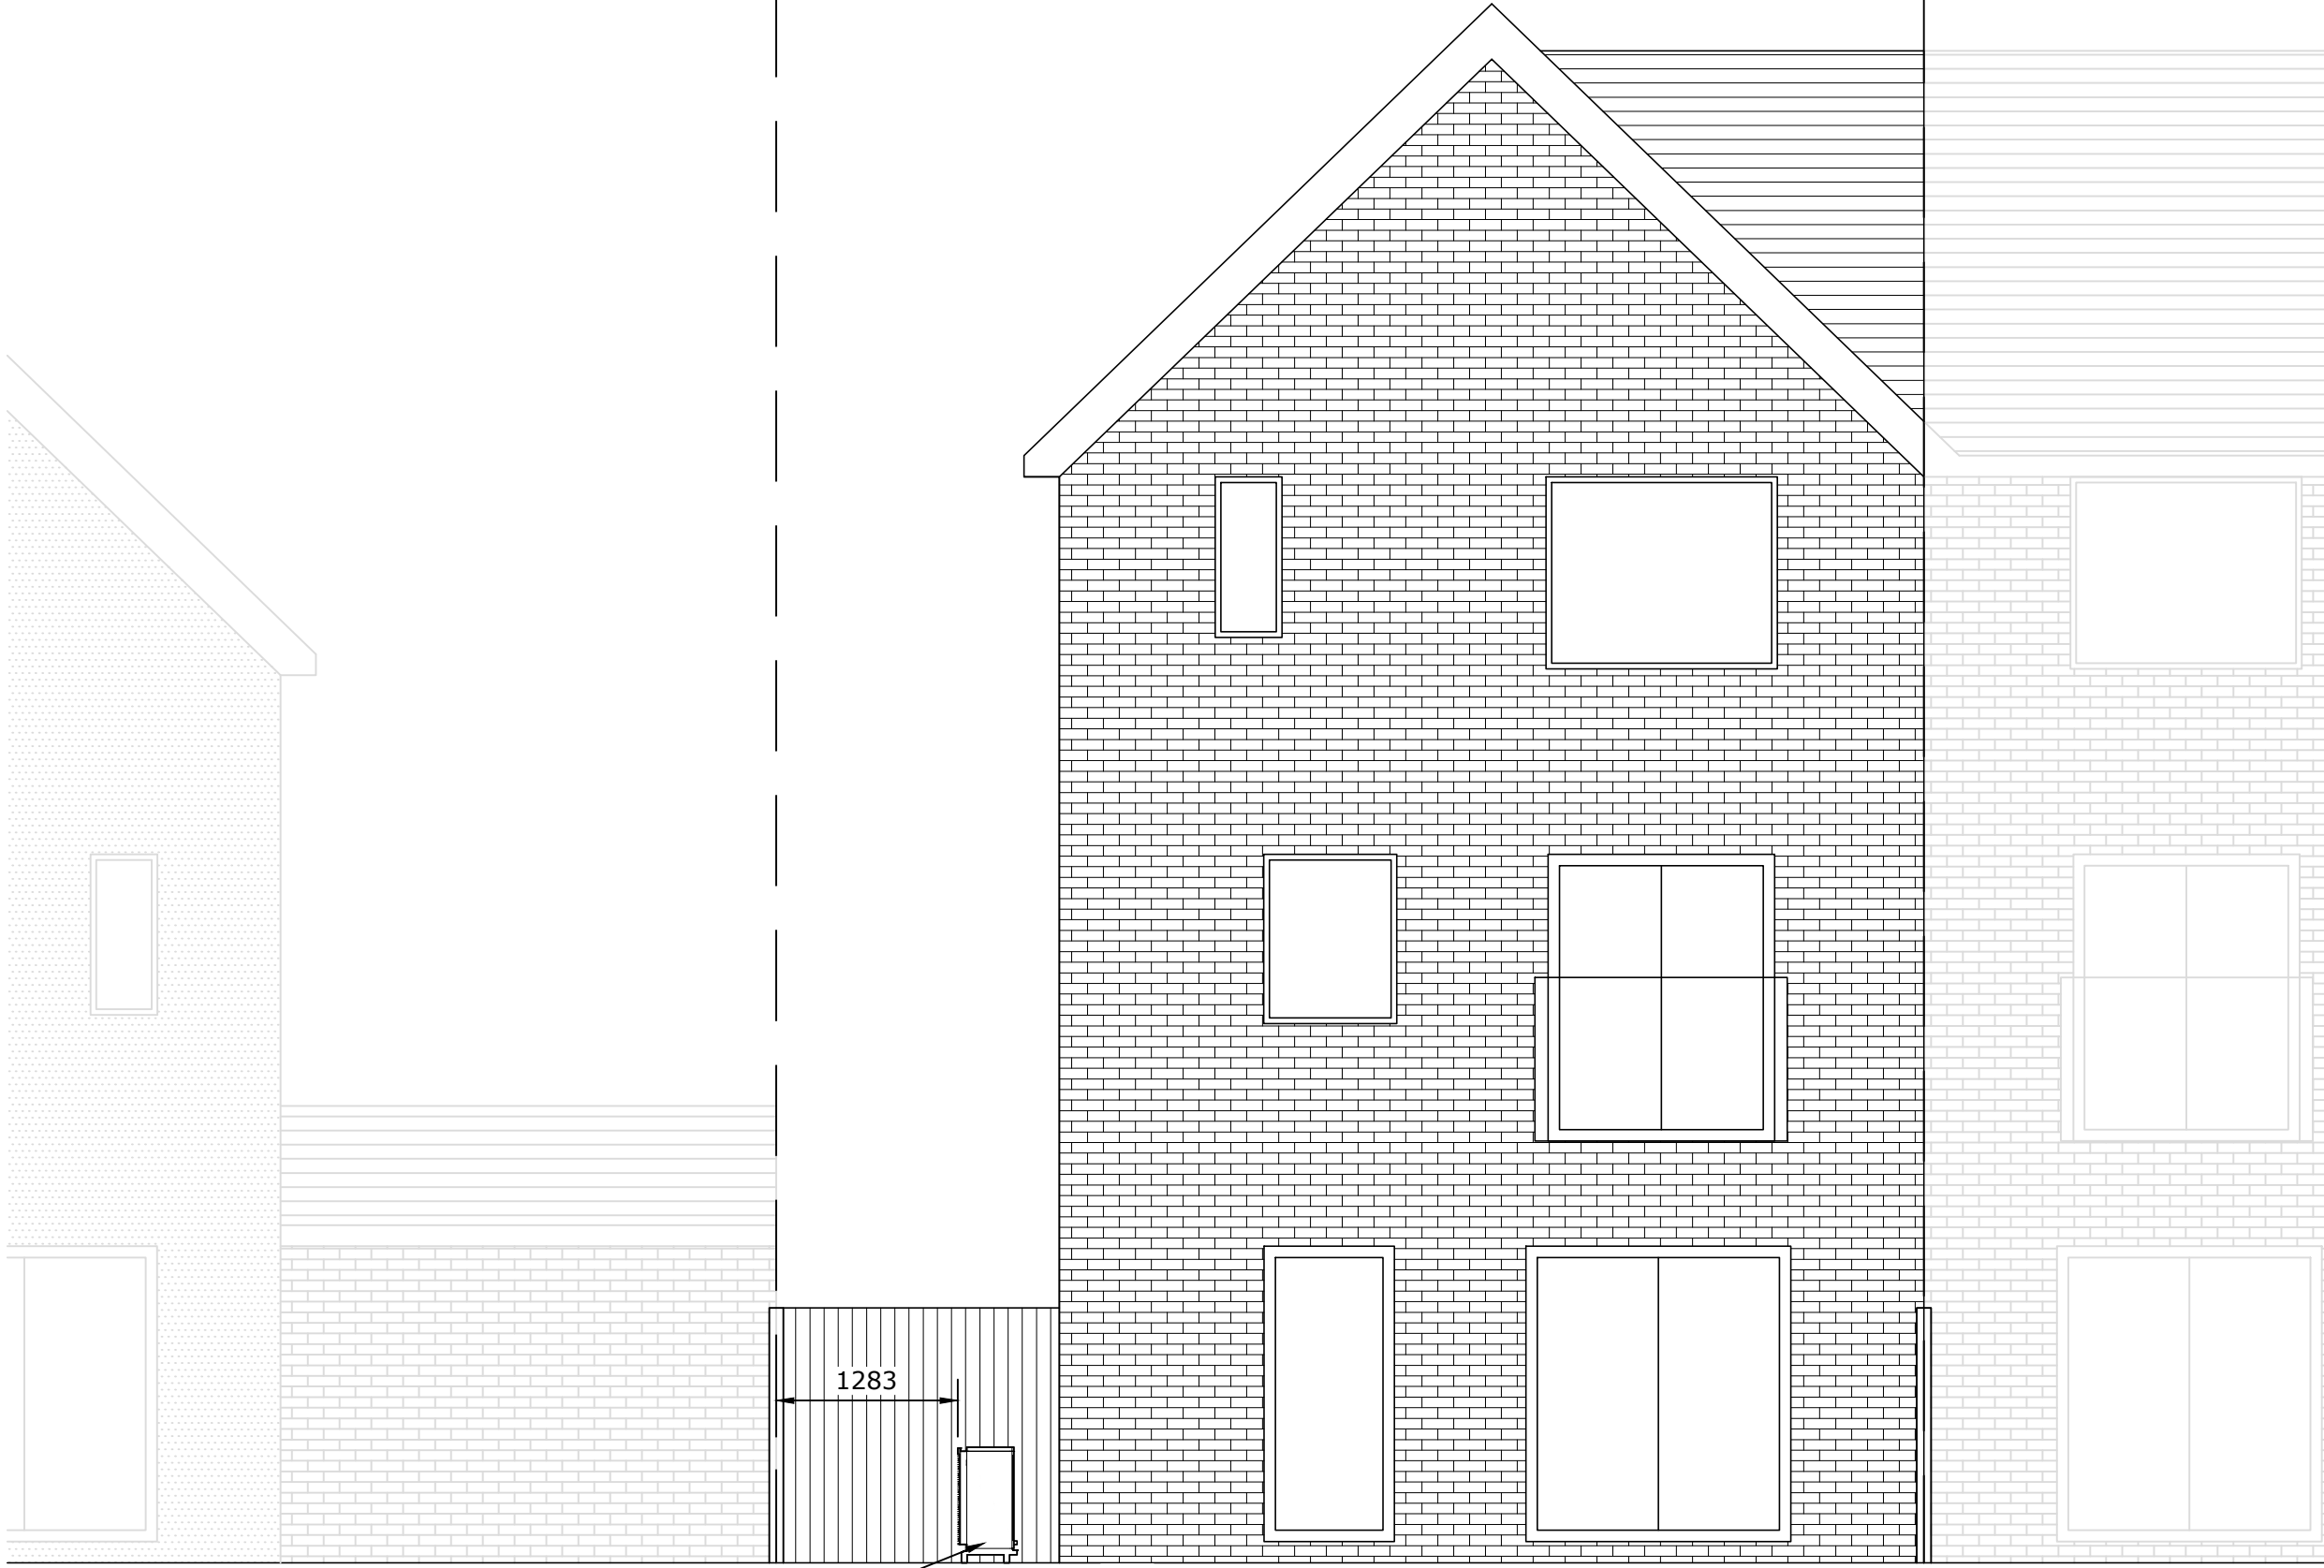

Rear elevation (North facing) as proposed 1:50

Location of heat pump

300



Client/Project:
Kathryn Cooling,
21 Austenite Way,
Newport, NP19 4EN

Project status:
PLANNING
Drawing title:
Elevations as proposed

Rev:	Description:	By:	Date:

1:50	0	1	2	3	4	5
1:100	0	1	2	3	4	5

Scale: 1:50	Paper Size: A1	Drawn: A.K.	Checked: MAH
Project ID: J-70C801D6	Drawing No: 04	Revision:	Date: May 2025