



Rev:	Description:	By:	Date:
------	--------------	-----	-------

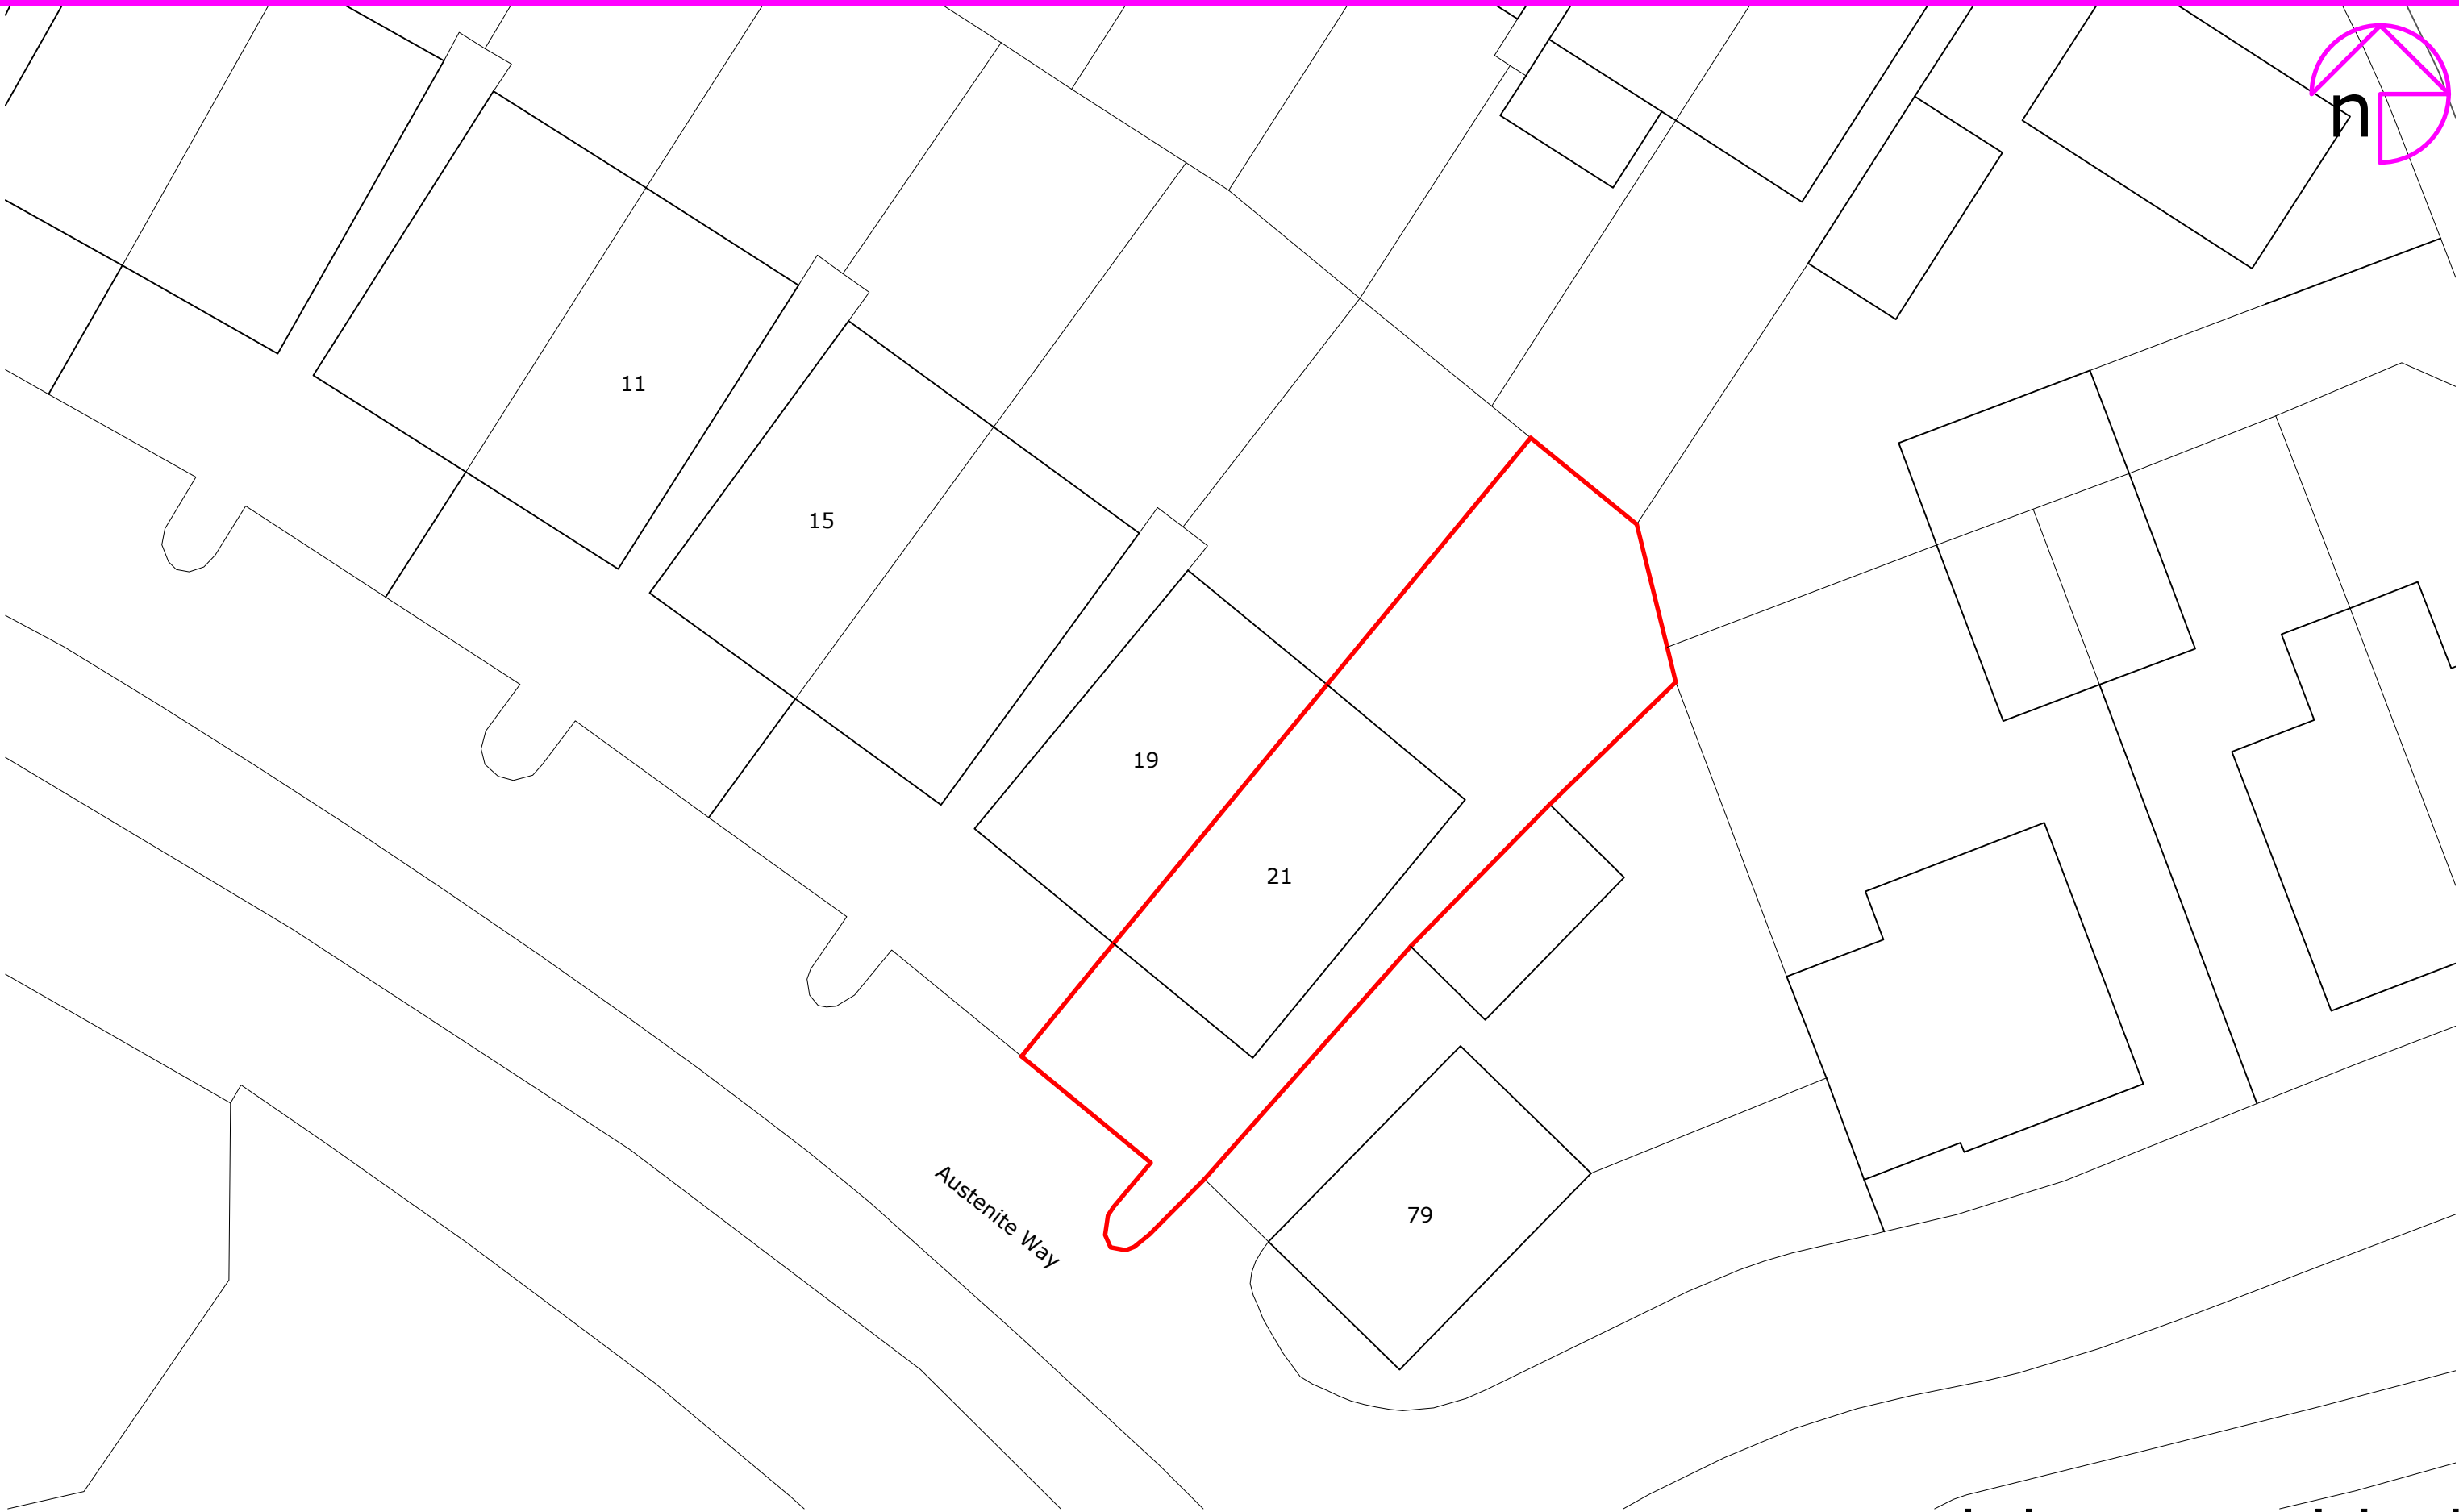

octopusenergy
services

Accredited by:

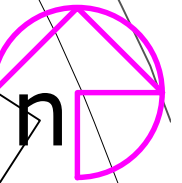

Client/Project: Kathryn Cooling, 21 Austenite Way, Newport, NP19 4EN	Project status: PLANNING
	Drawing title: Site plan as existing

Scale: 1:200	Paper Size: A3	Drawn: A.K.	Checked: MAH
Project ID: J-70C801D6	Drawing No: 01	Revision:	Date: May 2025