




07/02/2024 11:04:32 L:\NA Architects\RAA Projects\RB24 The Old Cowshed, Llandreudud\CD\RB24 Existing.dwg - ISO A1 (594.00 x 841.00 MM)

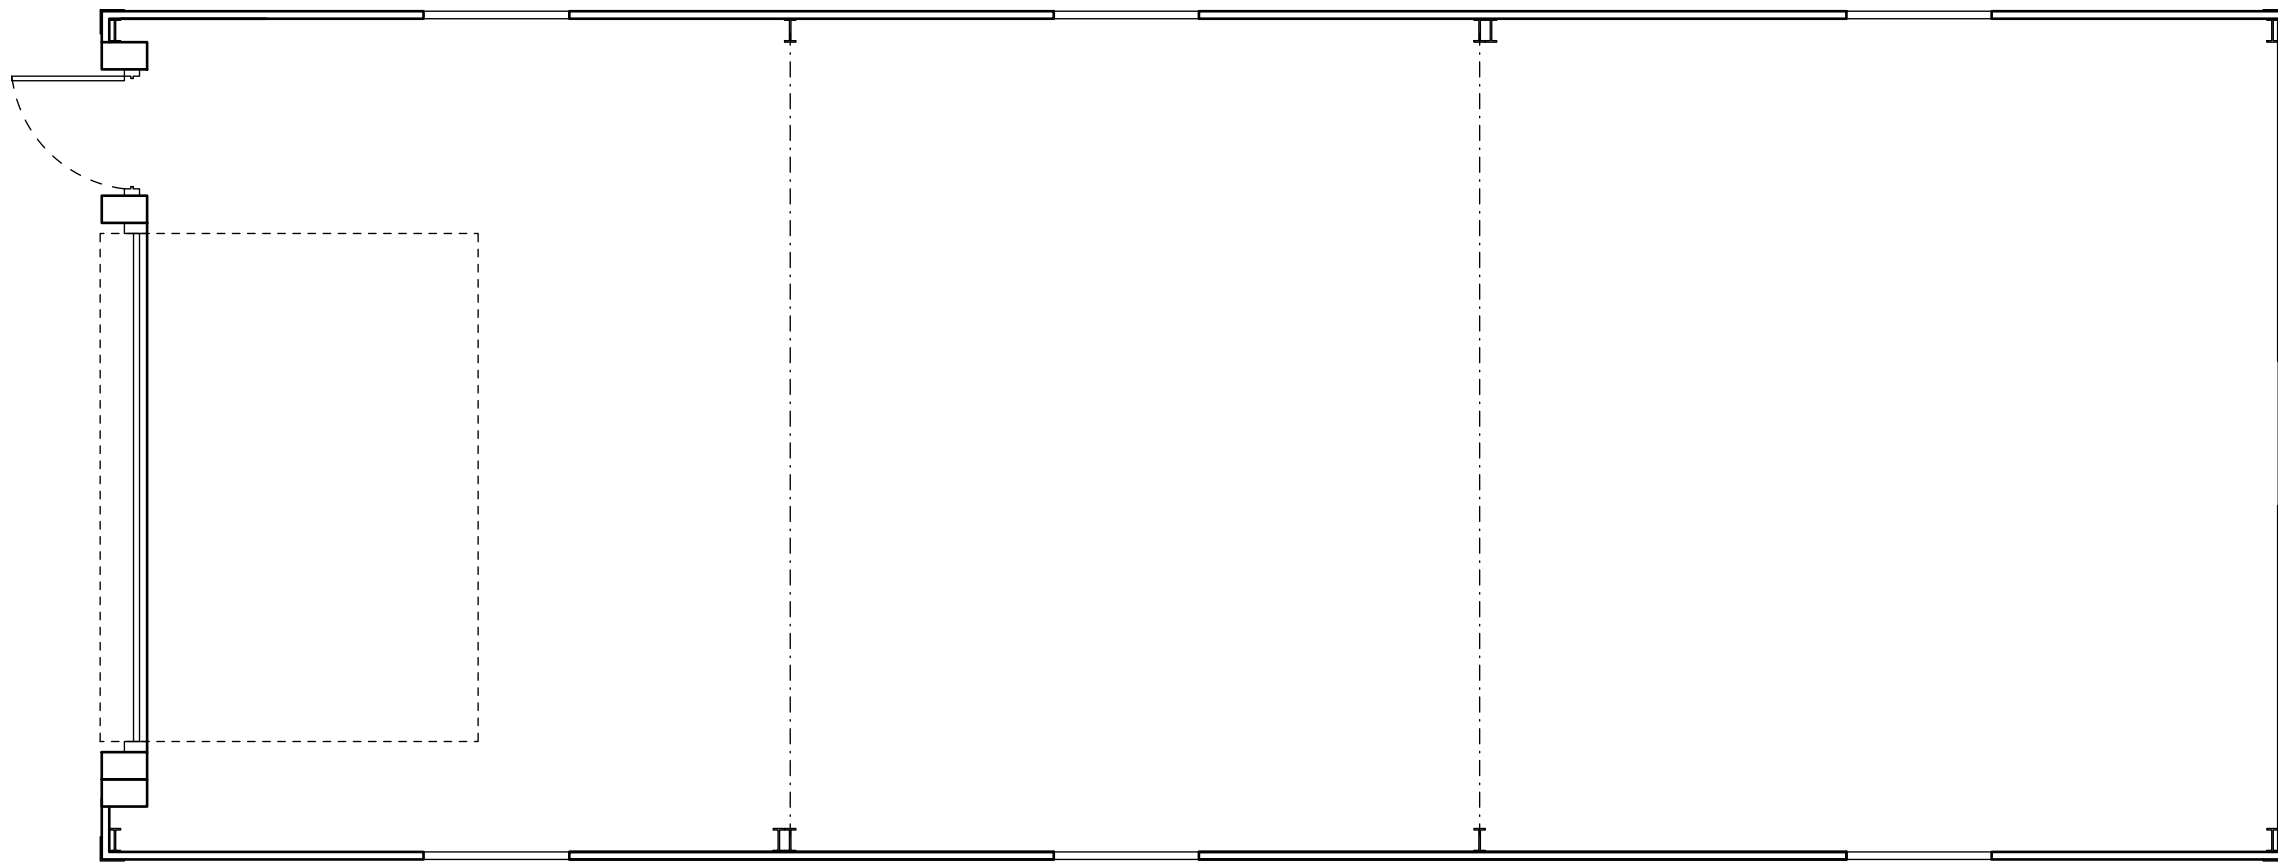


GROUND FLOOR

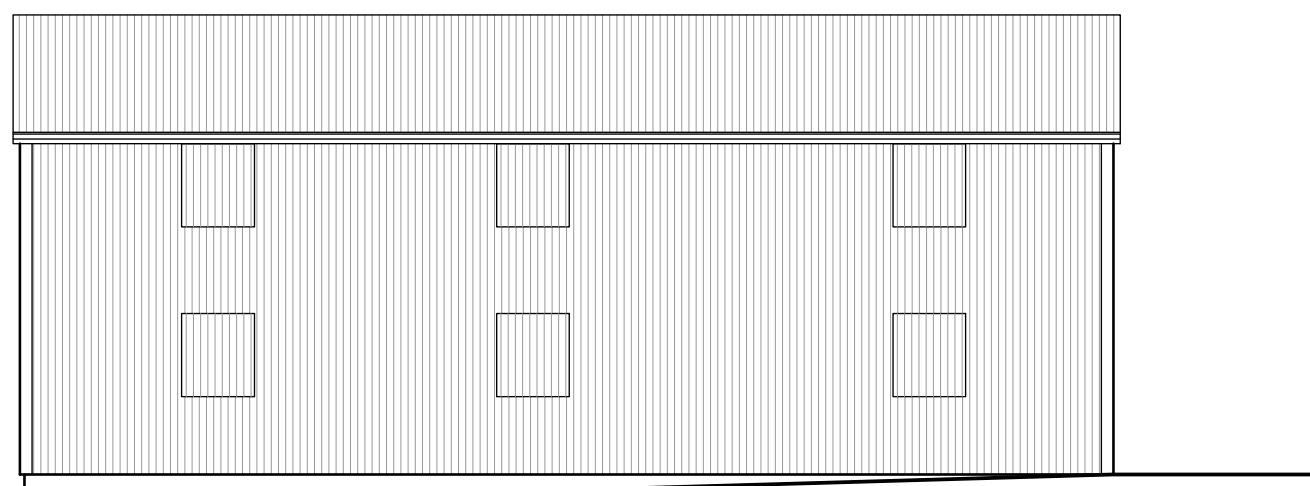


Side Elevation

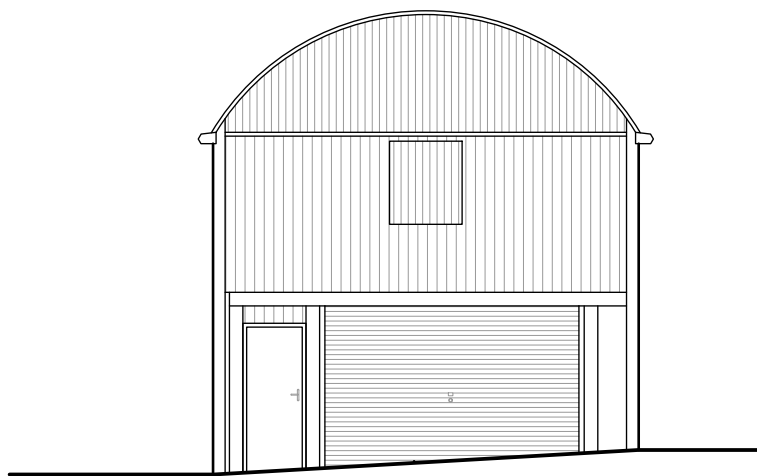

Front Elevation

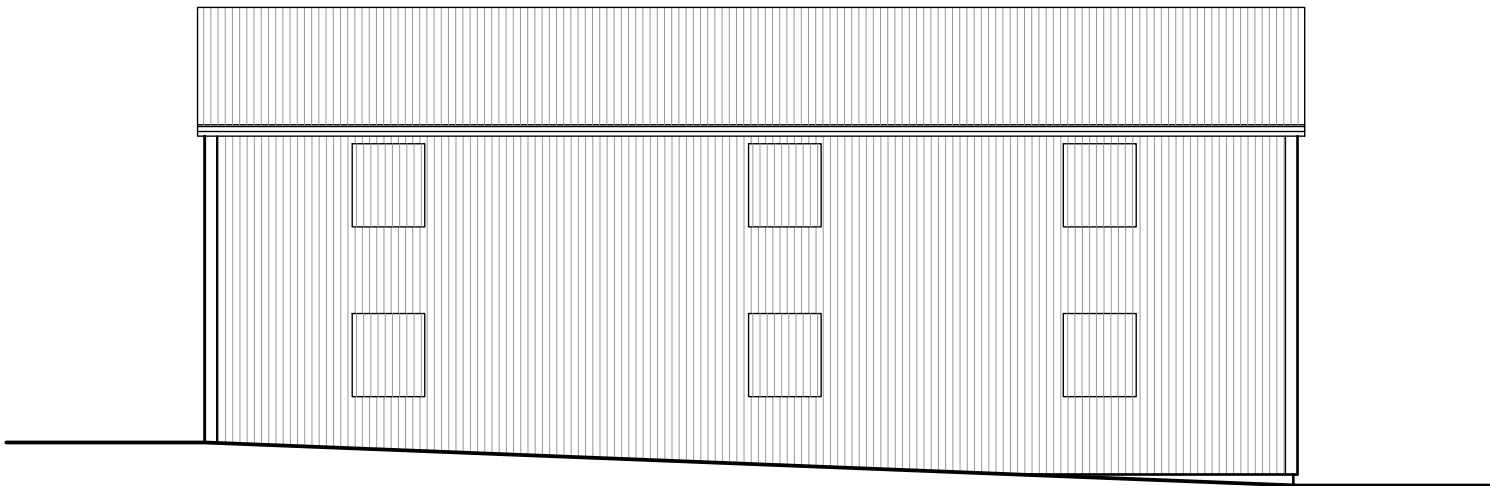

Side Elevation

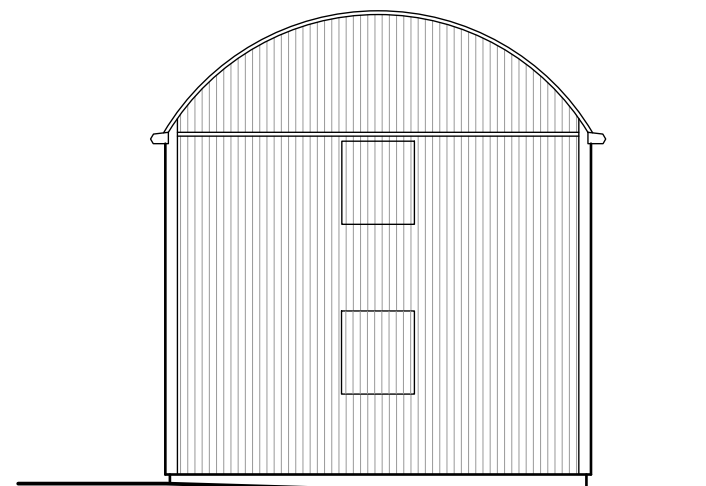

Rear Elevation



Drawing No **R 8 2 4 - 0 4 A 1**

NOTES:
THIS DRAWING IS COPYRIGHT.
DO NOT SCALE FROM THIS DRAWING.
WORK TO FIGURED DIMENSIONS ONLY.
CHECK ALL DIMENSIONS ON SITE.
ANY DISCREPANCIES TO BE NOTIFIED TO THE ARCHITECT.

NOTES:
DRAWINGS HAVE BEEN PRODUCED FOR PLANNING AND BUILDING
REGULATIONS PURPOSES ONLY. THE CONSTRUCTION (DESIGN AND
MANAGEMENT) REGULATIONS 2015 (COM) IS THE RESPONSIBILITY OF
THE CLIENT/ CONTRACTOR UNLESS OTHERWISE AGREED IN WRITING.

REVISIONS

RICHARD ANDREWS
ARCHITECTS
SUSTAINABLE MODERN CREATIVE

THE STABLES, THE ESTATES OFFICE, 25-26
GOLD TOPS, NEWPORT, NP20 4PG

PHONE: 01633 744144
EMAIL: admin@ra-architects.co.uk
Richard Andrews Architects Ltd.
Registered in England & Wales No 8274171
Registered Office: Companies House, Crown Way, Cardiff, CF14 3UZ
www.ra-architects.co.uk

Job **The Old Cowshed**
Bowdens Lane
Penhow
NP26 8RP

Drawing **Existing Plans and Elevations**

Number **R 8 2 4 - 0 4 A 1**

Scale	Date	Drawn	Checked
1:100 & 1:50	09/23	LW	LS