


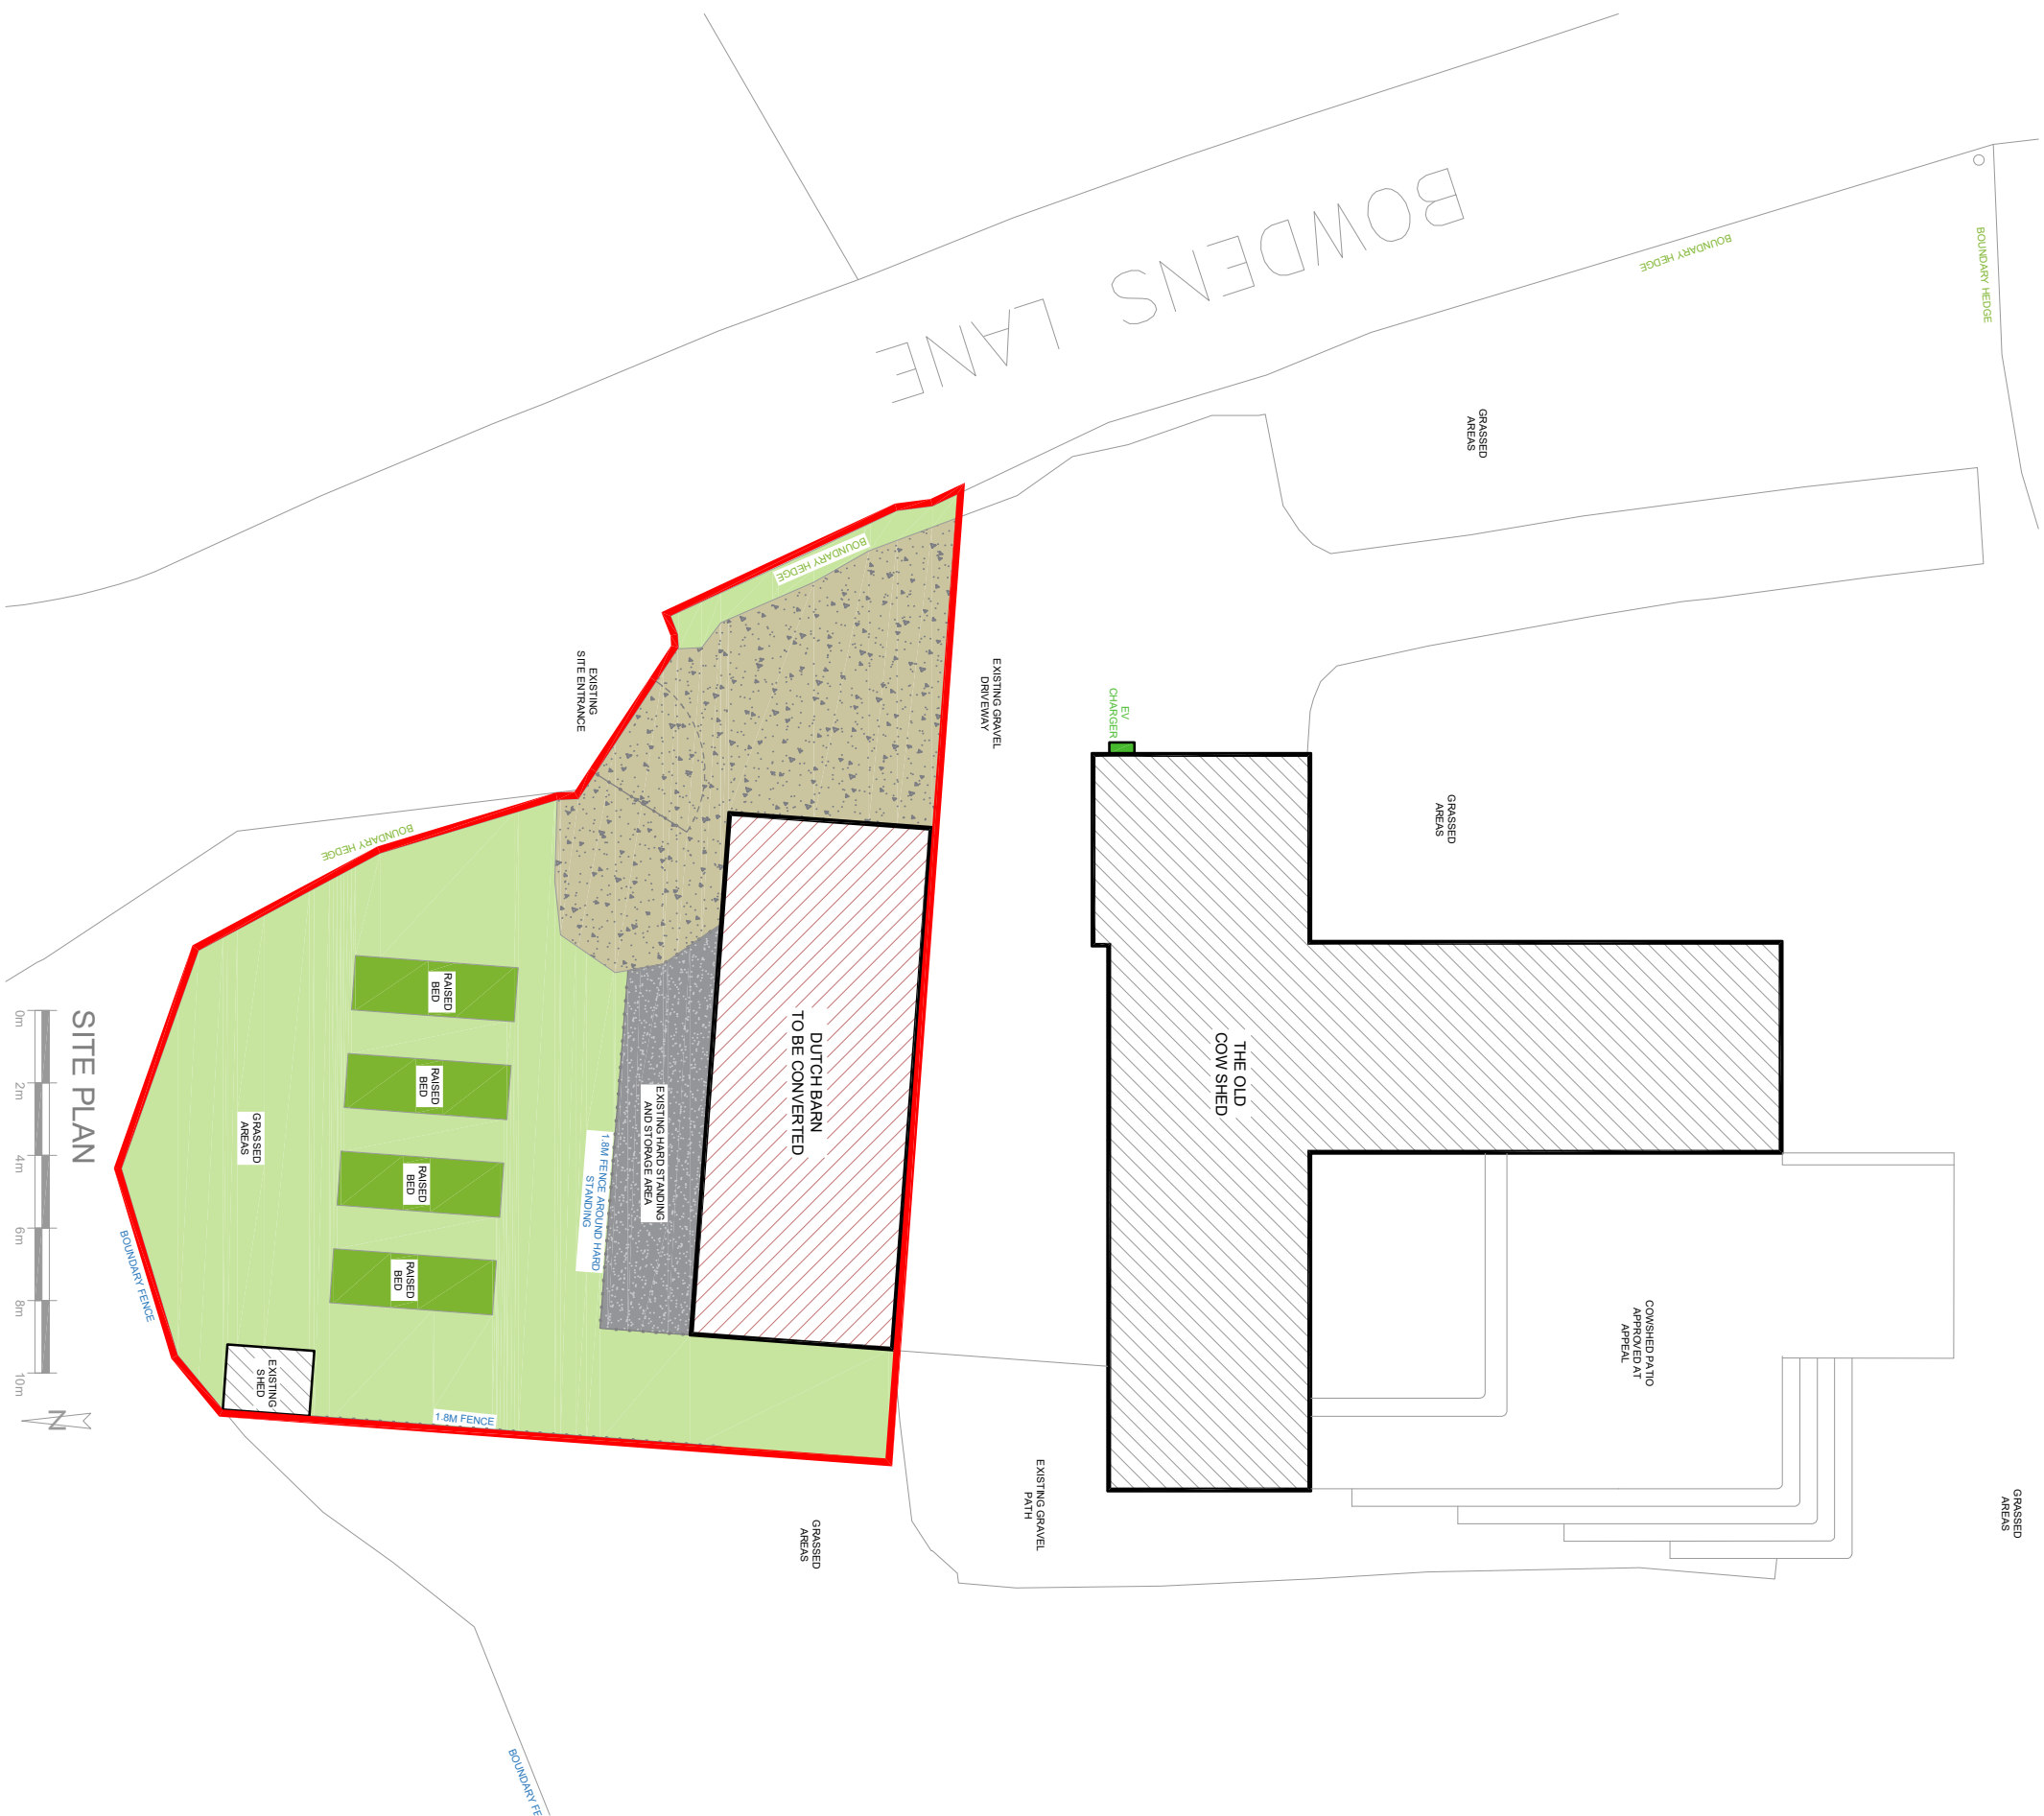

REVISIONS	1	
	1	
	1	

Number **R824-27 A3**

NOTES:
DRAWINGS HAVE BEEN PRODUCED FOR PLANNING AND BUILDING REGULATIONS PURPOSES ONLY. THE CONSTRUCTION (DESIGN AND MANAGEMENT) REGULATIONS 2015 (CDM) IS THE RESPONSIBILITY OF THE CLIENT/ CONTRACTOR UNLESS OTHERWISE AGREED IN WRITING.

Job
THE OLD COWSHED
BOWDENS LANE
PENHOW
NP26 8RP
Drawing
EXISTING SITE PLAN AND
GREEN INFRASTRUCTURE

THE STABLES, THE ESTATES OFFICE, 25-26
GOLD TOPS, NEWPORT, NP20 4PG

PHONE: 01633 744144

EMAIL: admin@ra-architects.co.uk

Richard Andrews Architects Ltd.
Registered in England & Wales No. 86274171.
Registered Office: Companies House, Crown Way, Cardiff, CF14 3UZ

www.ra-architects.co.uk



**RICHARD ANDREW
ARCHITECTS**
SUSTAINABLE MODERN CREATIVE

Number	R 8 2 4 - 2 7			A 3
Scale	Date	Drawn	Checked	
1:200	09/25	LS		