


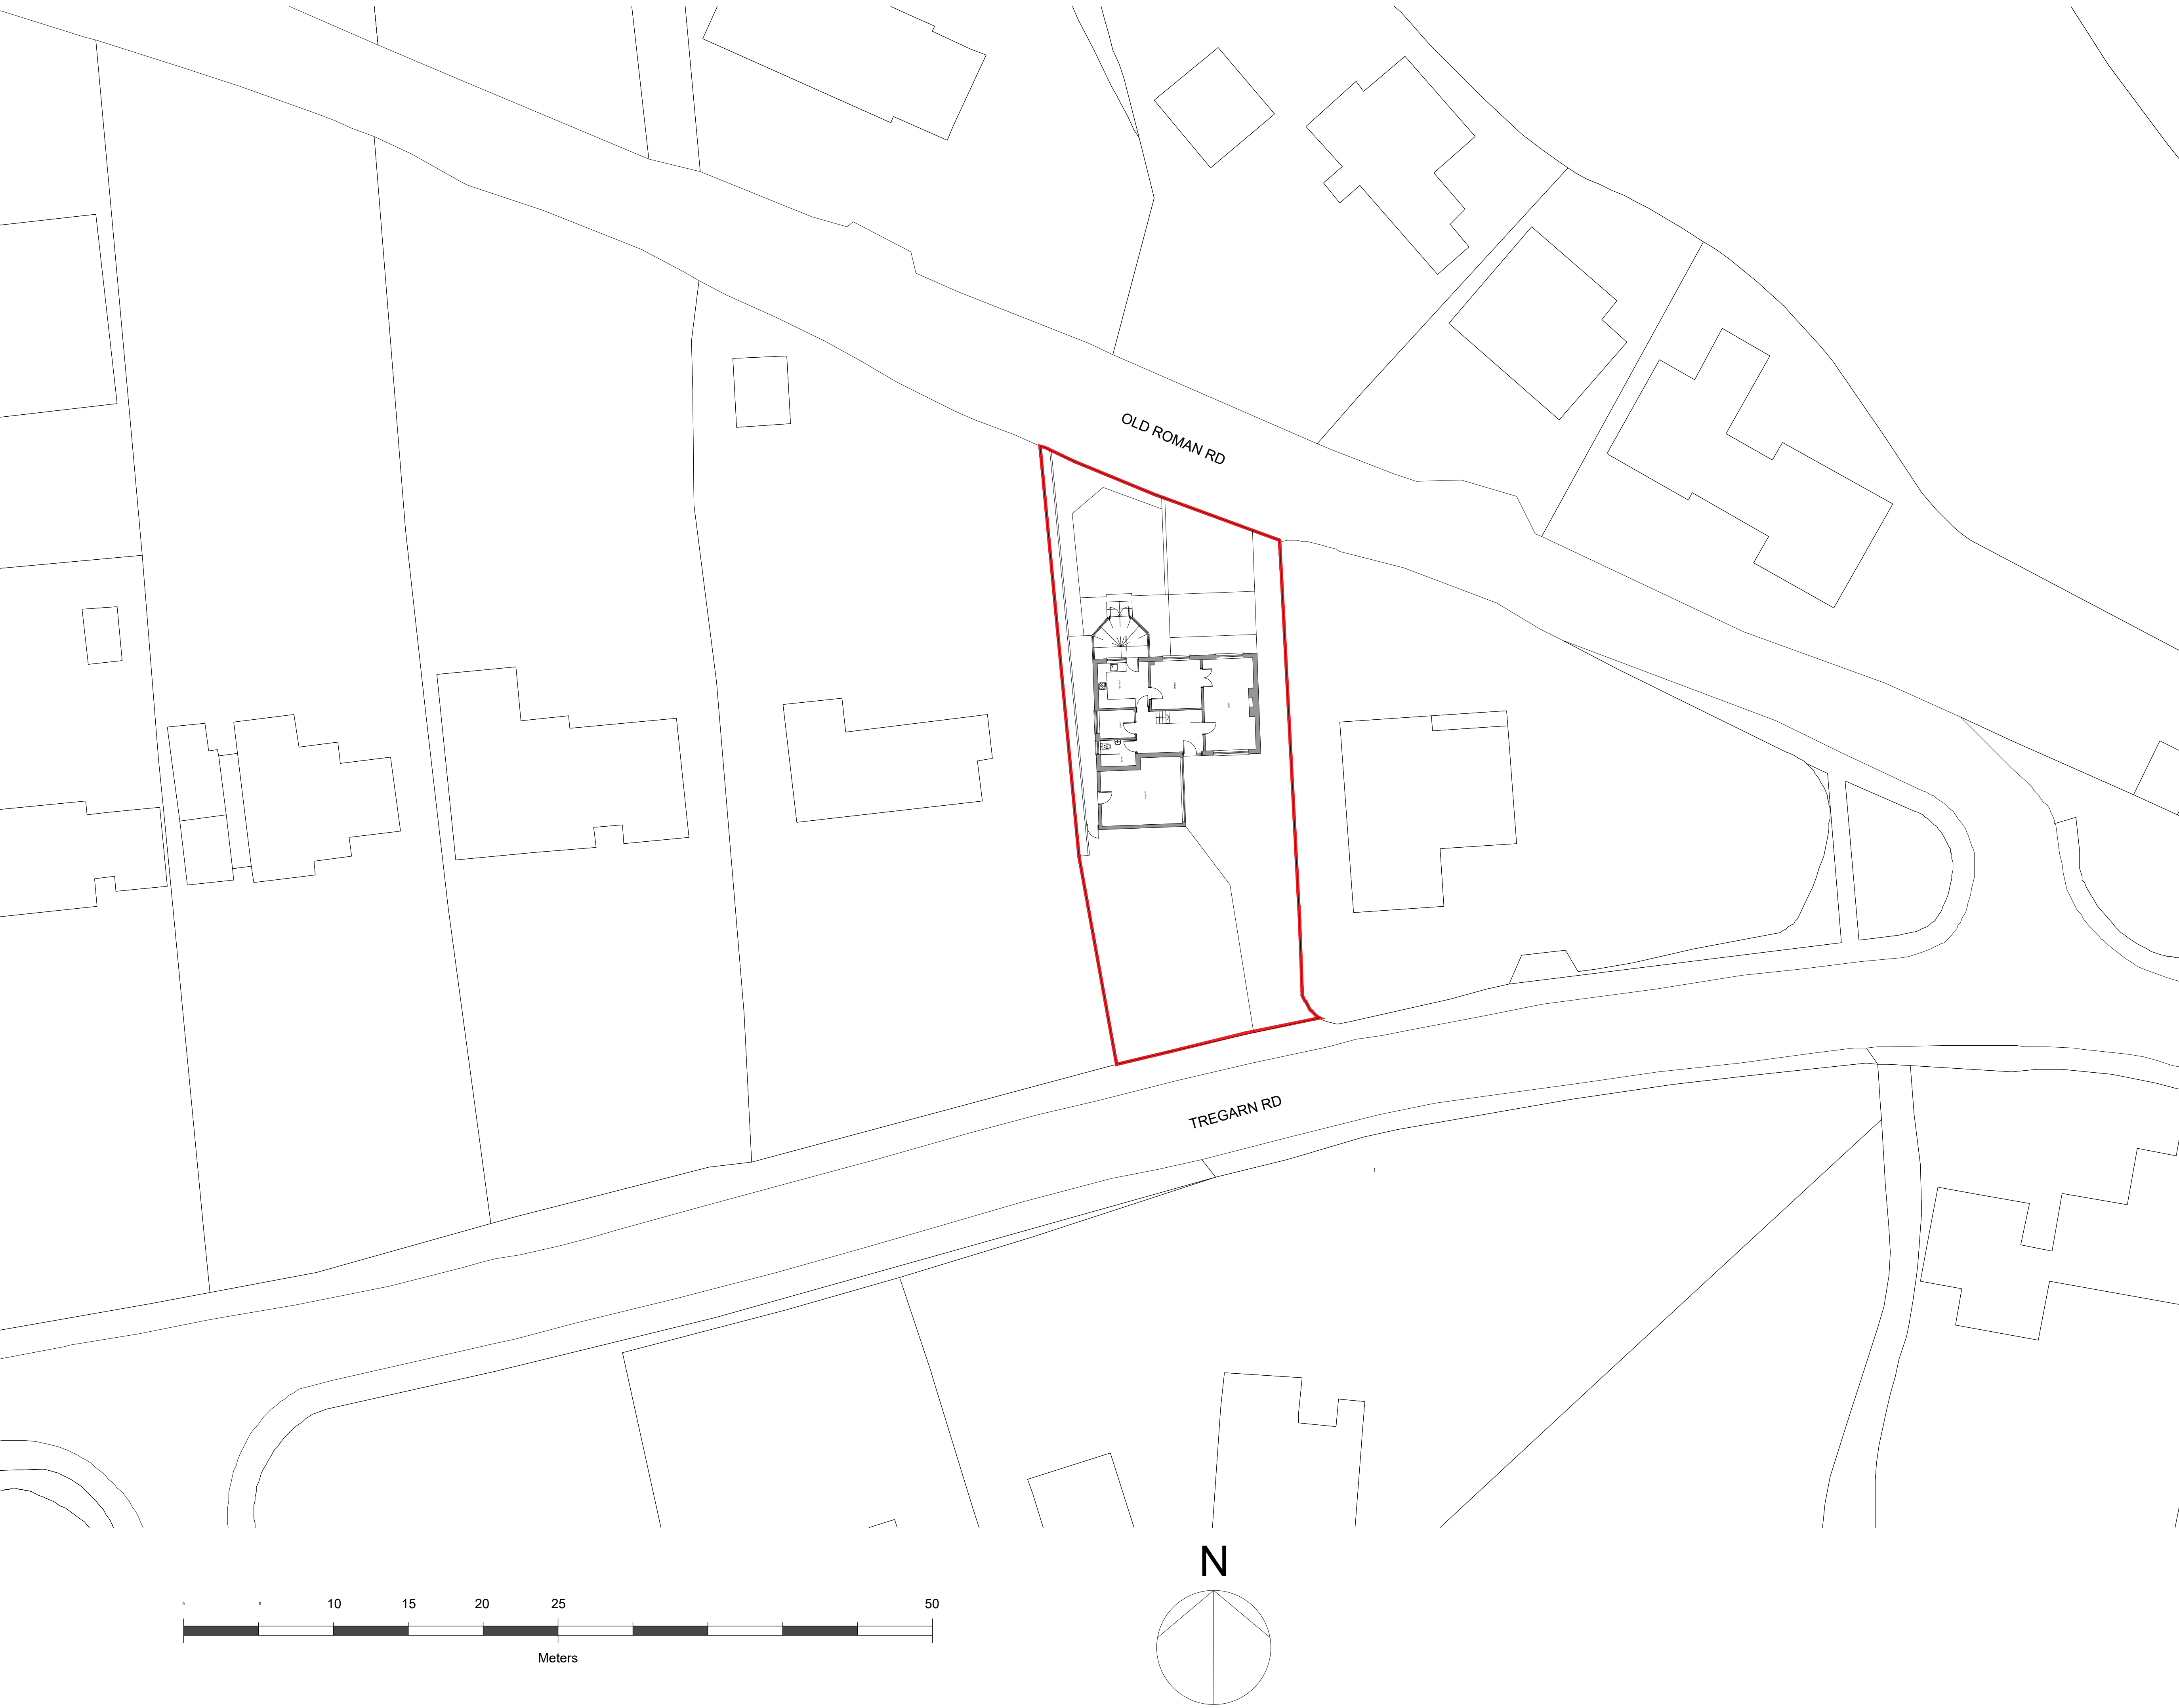

This drawing is the copyright of Sintaa and should not be reproduced in whole or in part or used in any manner whatsoever without their written permission.

All dimension should be verified on site before proceeding with the work.

All dimension are in millimeters.

rev.	date	description
.	.	.

SINTAA

www.studiosintaa.com
T: 0117 907 6032
M: info@studiosintaa.com

PROJECT

Single storey rear extension

Callan Villa
Tregarn Road
Langstone Newport
NP18 2JS

CLIENT

Nuala Brennan

DRAWING

Existing Site plan

STATUS

PLANNING

SCALE

A1@1:200

DATE

23/01/2025

AUTHOR

EV

PROJECT

2101

DRG. NO

PL03

REV.

.