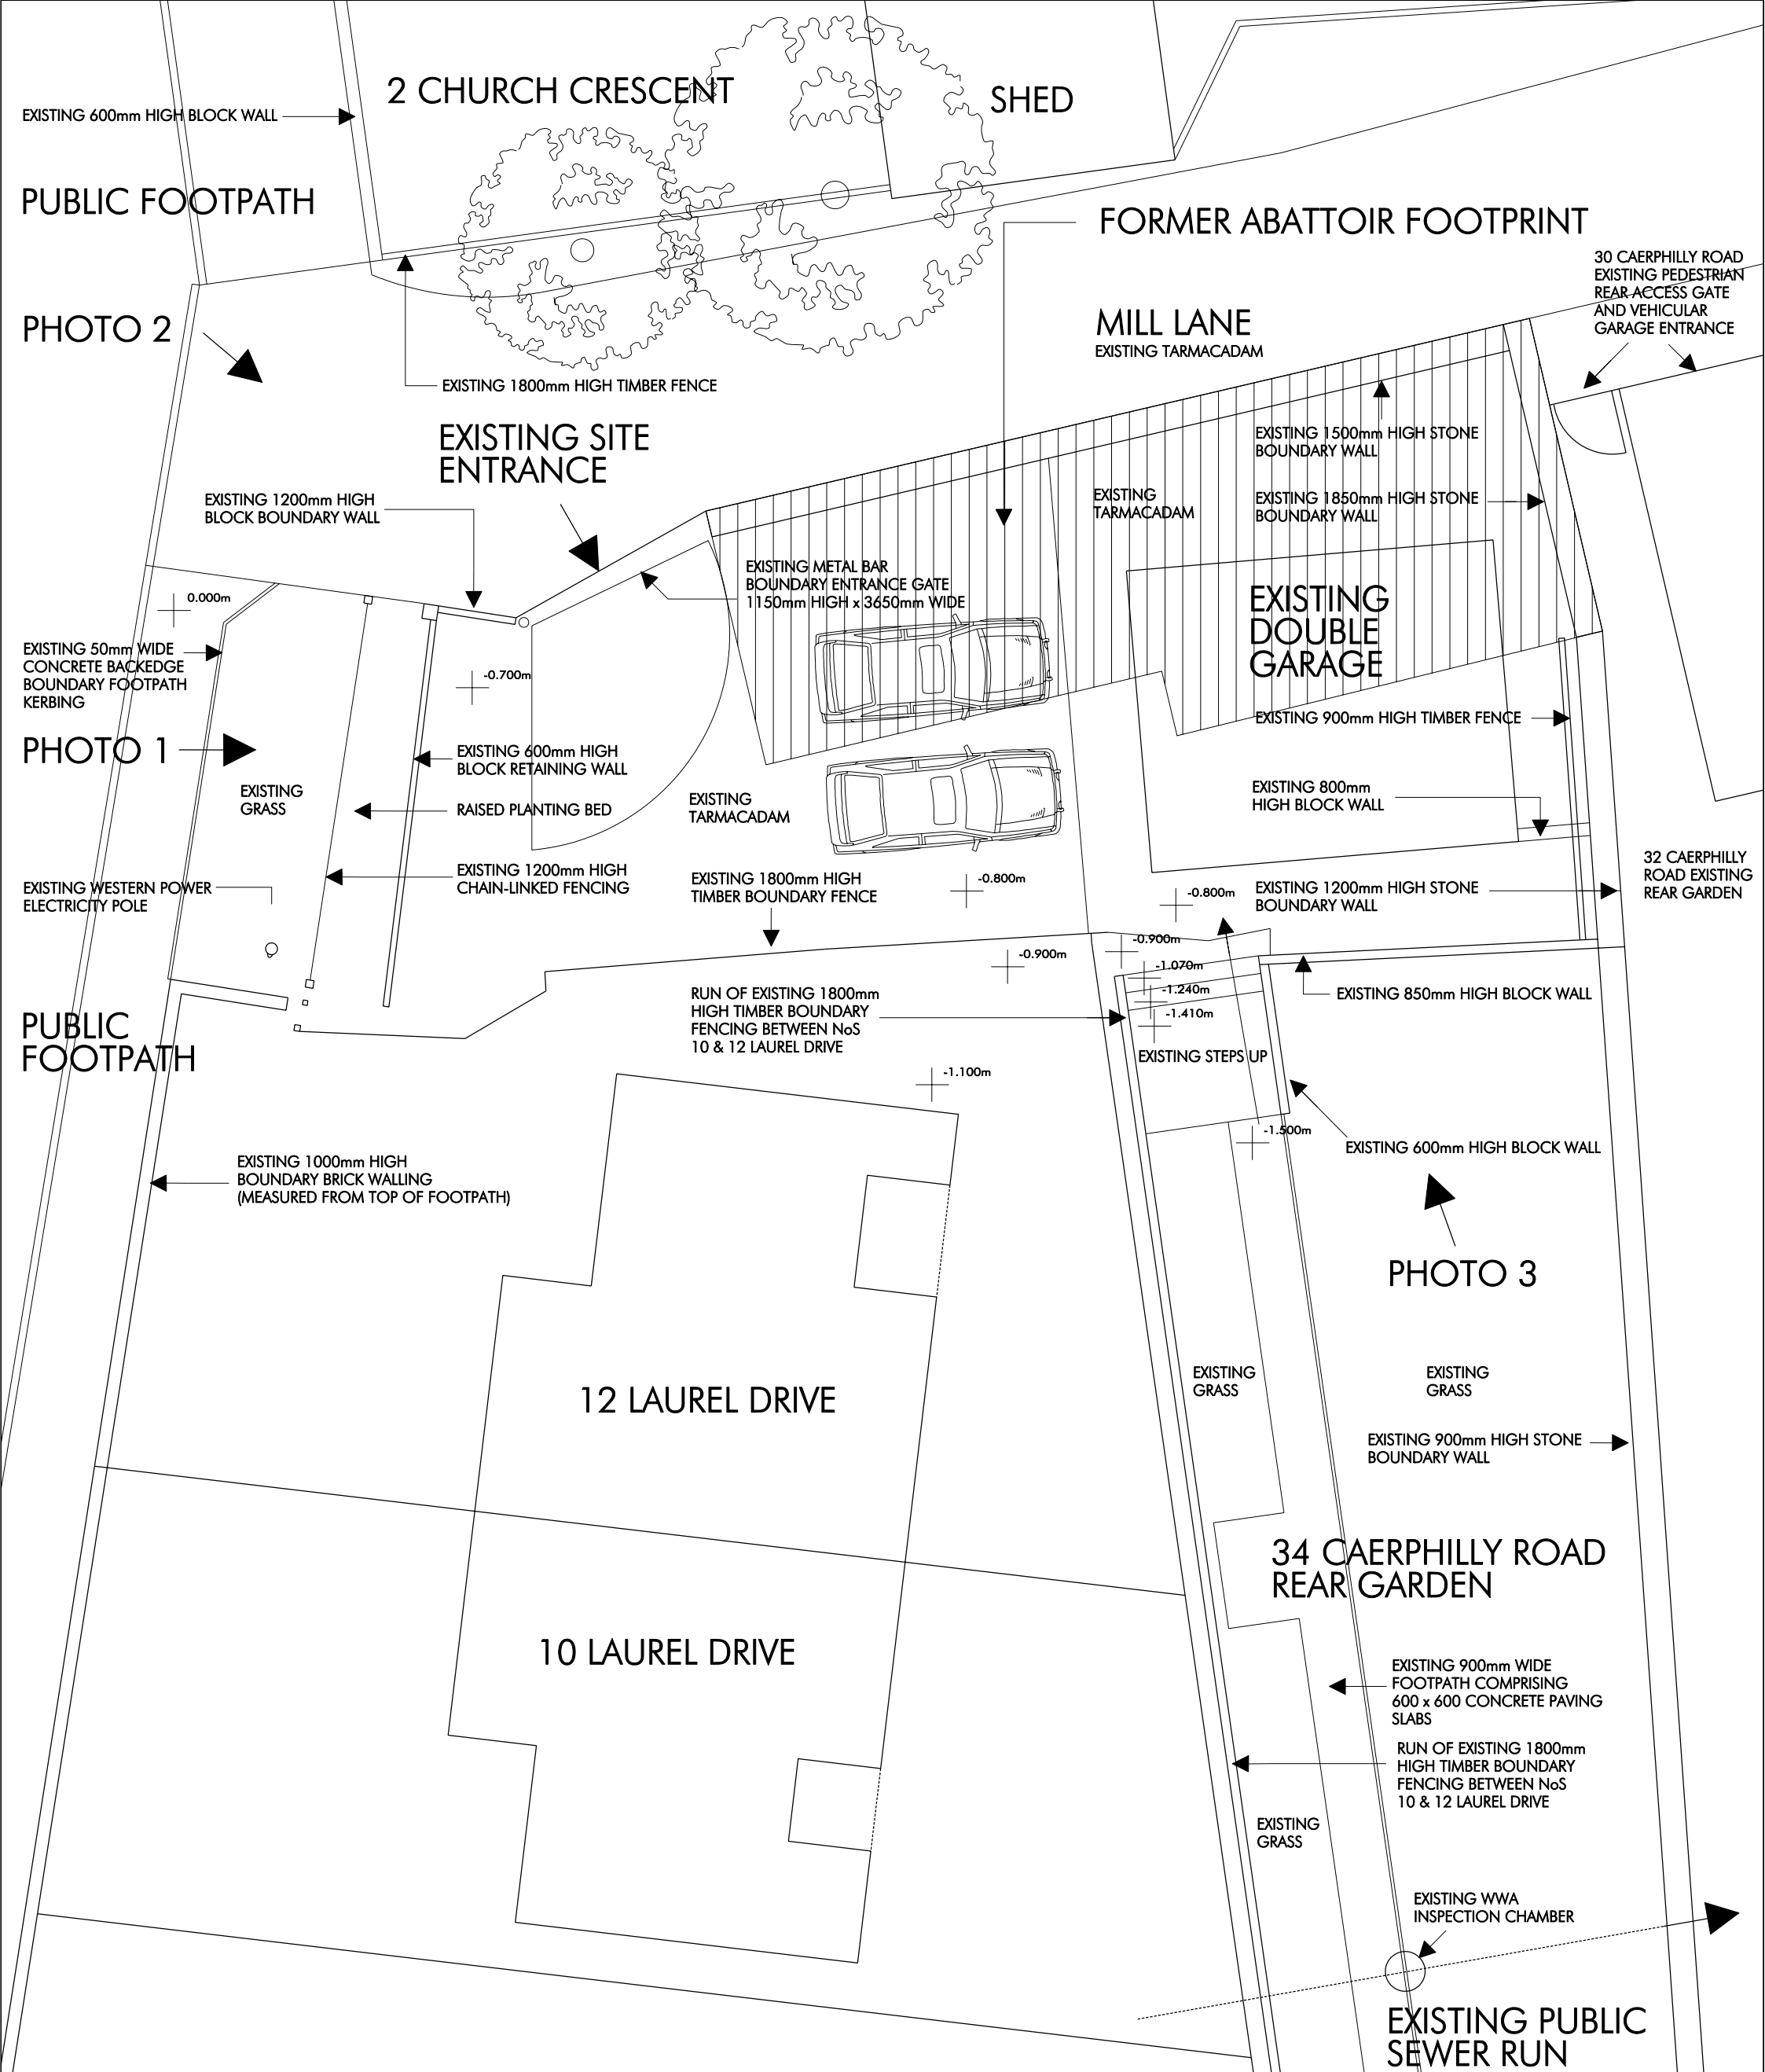


REV B: REVISED AS REQUIRED BY NCC LPA EMAIL DATED 09.07.25
REV A: FEASIBILITY SURVEY DRAWING UP-DATED TO SITE MEASUREMENTS 14.10.24

PROJECT 34 Caerphilly Road, Bassaleg, Newport				
CLIENT Mr & Mrs Pritchard				
DRAWING TITLE EXISTING SITE PLAN				
DRAWN	DATE 10.24	SCALE 1:100 @ A3 1:50 @ A1	DRWG NO. 540-E-01	REV B

NOTES: All dimensions are in millimetres unless stated otherwise.
All discrepancies must be reported to the Client