


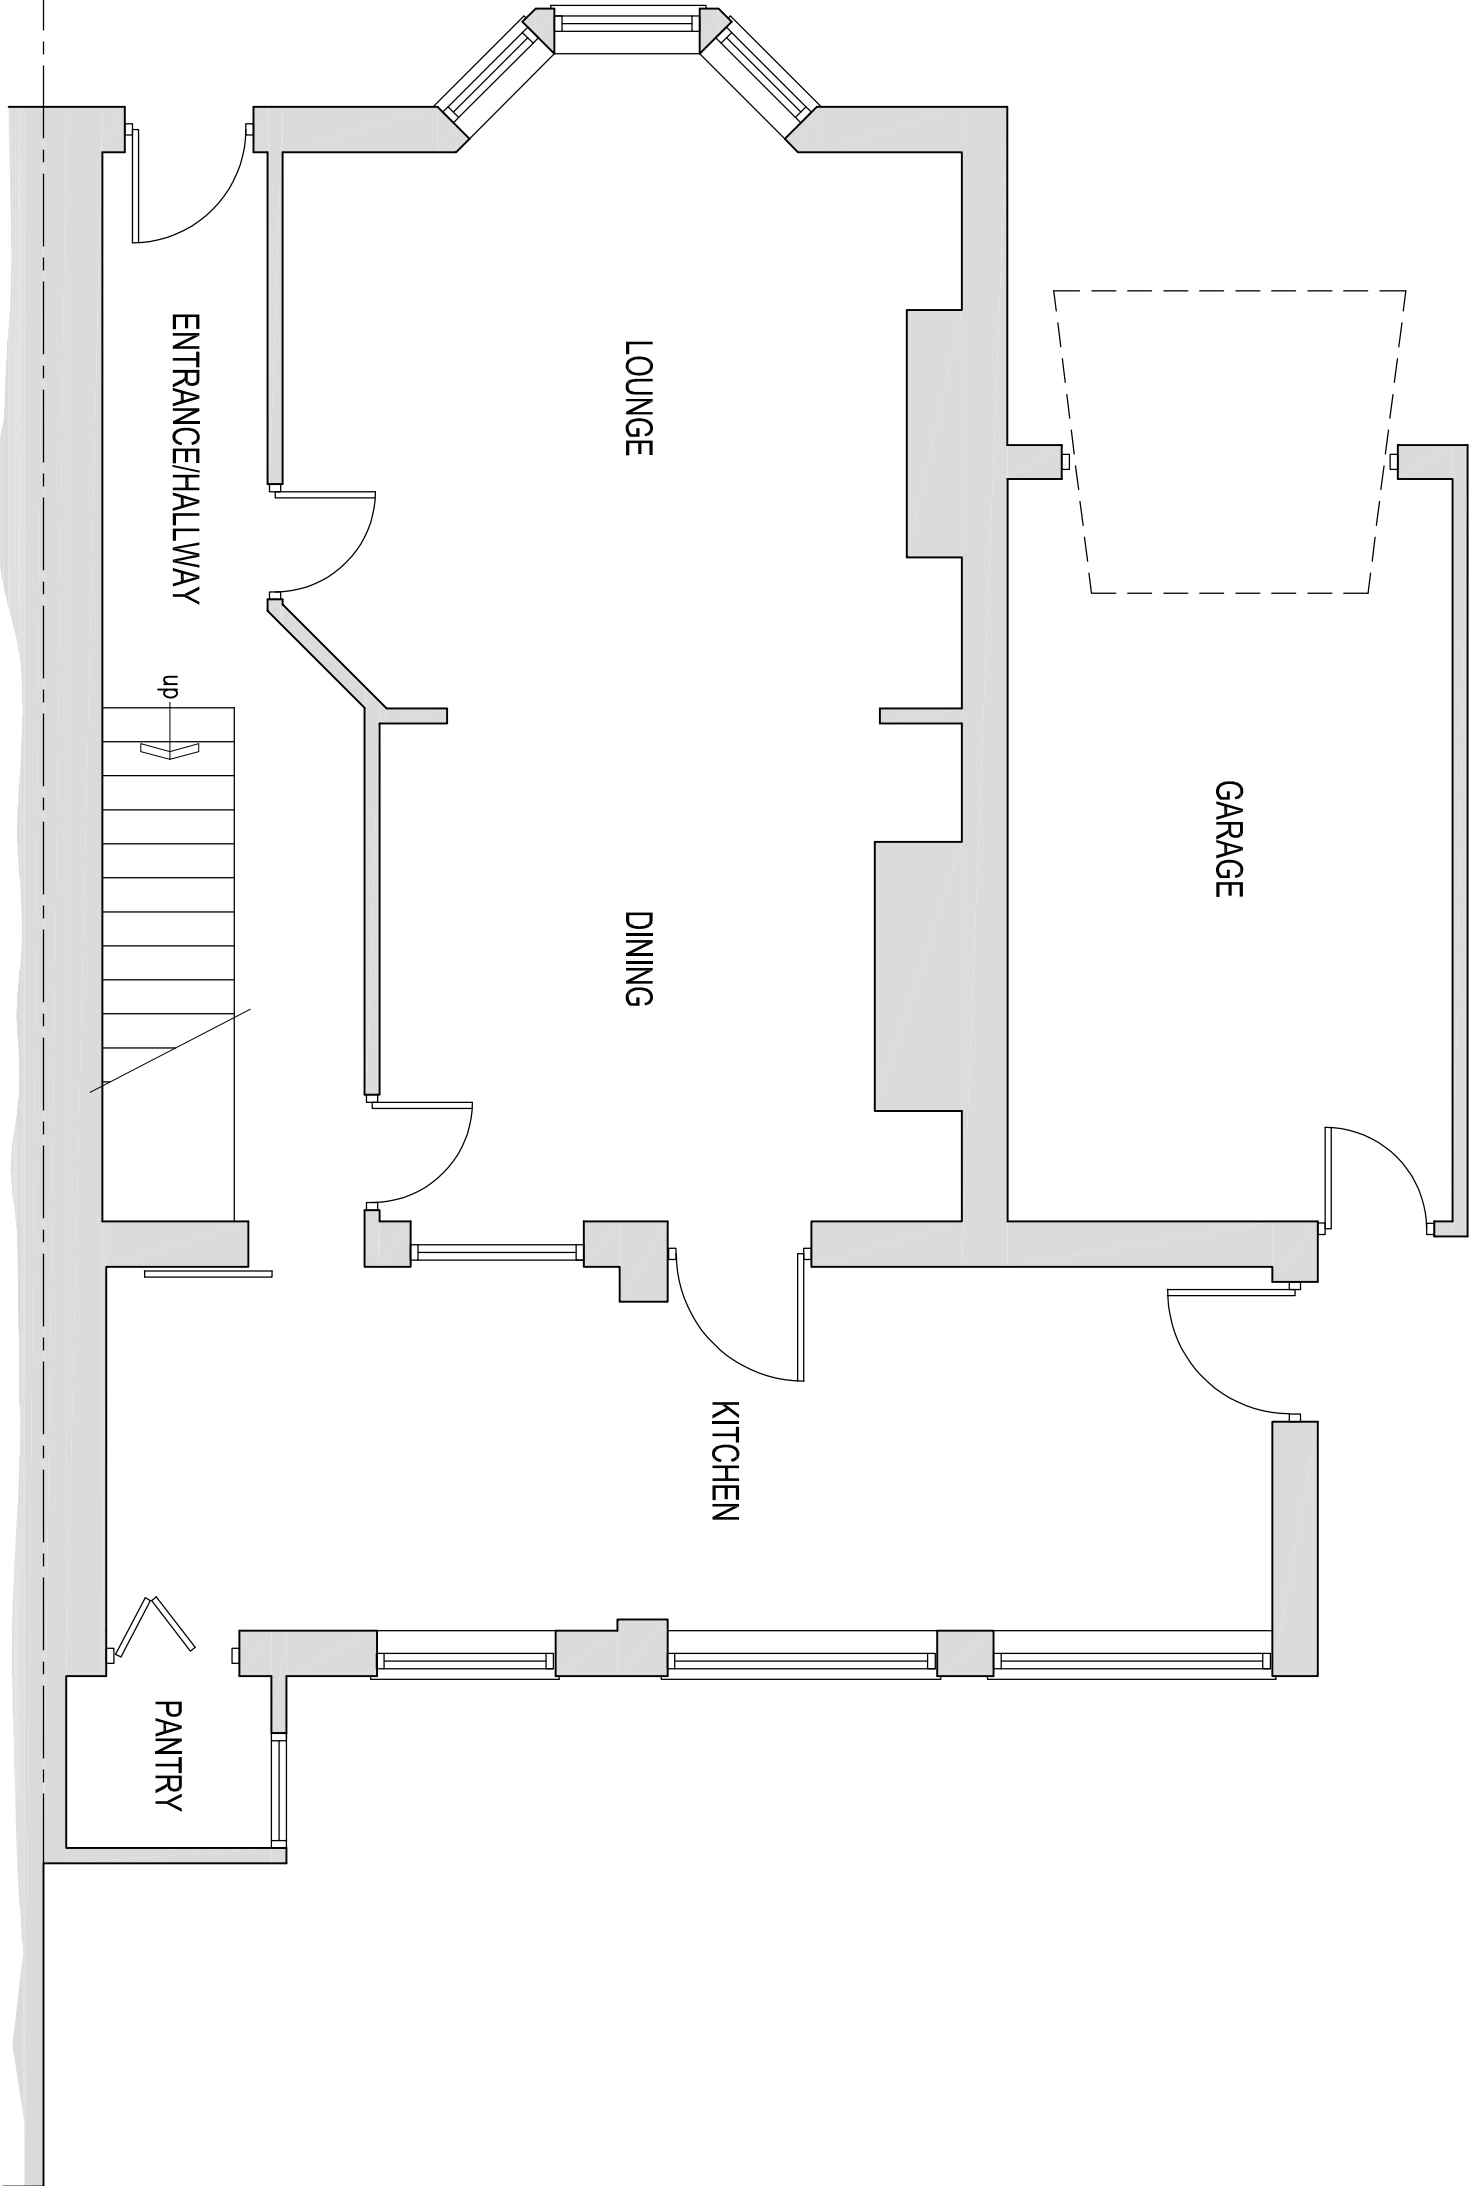

EXISTING GROUND FLOOR PLAN

CARRÉG DESIGN		Project Client		Drawing Title		Revision		Description		Date		Scale @ A3		Drawn By	
		Project Title		Project Title		REV/A						1:50 @ A3		WJS	
STRUCTURAL ENGINEERS & BUILDING CONSULTANTS		18 Rosslyn Road, Newport, South Wales NP19 8PD Office: (01633) 668308 Mobile: 07845 416086 Email: carrég@virginmedia.com		MR & MRS BAILEY		EXISTING GROUND FLOOR PLAN		REV/A REV/B REV/C							
		'GLEN VIEW' PONTFIR GWENT										Date NOV 2025		Checked	
												Job No. 25-083		Drawing No. 01	
														Rev.No.	