


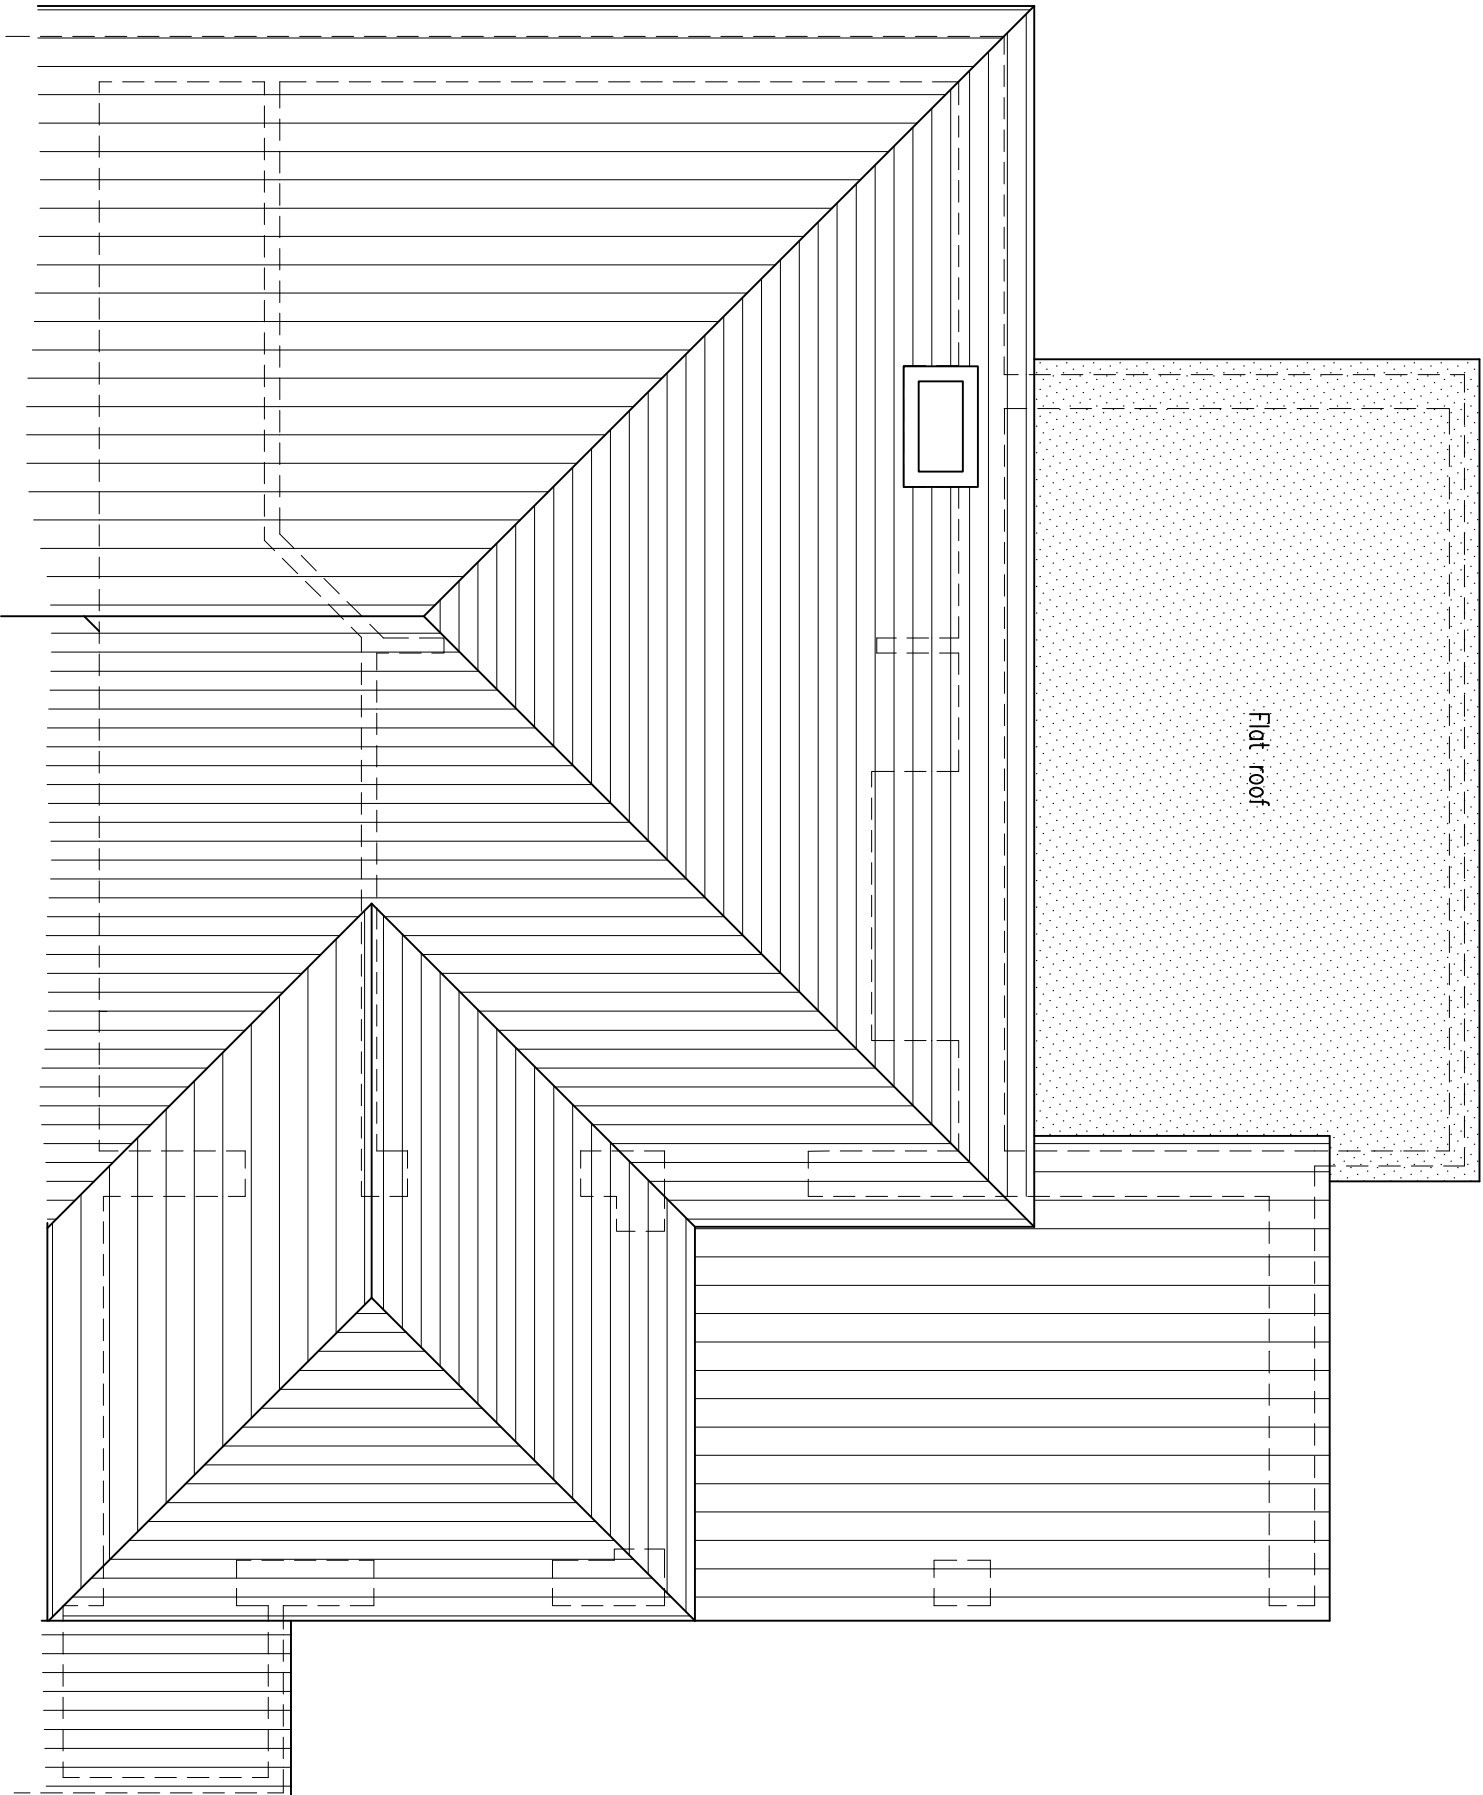

EXISTING ROOF PLAN

CARRREG DESIGN		Project Client		Drawing Title		Revision		Description		Date		Scale @ A3		Drawn By	
		Project Title		EXISTING ROOF PLAN		REV/A REV/B REV/C						1:50 @ A3		WJS	
STRUCTURAL ENGINEERS & BUILDING CONSULTANTS		18 Rossllyn Road, Newport, South Wales NP19 8PD Office: (01633) 668308 Mobile: 07845 416086 Email: carrreg@virginmedia.com		MR & MRS BAILEY								Date NOV 2025		Checked	
		'GLEN VIEW' PONTHIR GWENT										Job No. 25-083		Drawing No. 03	
														Rev.No.	