


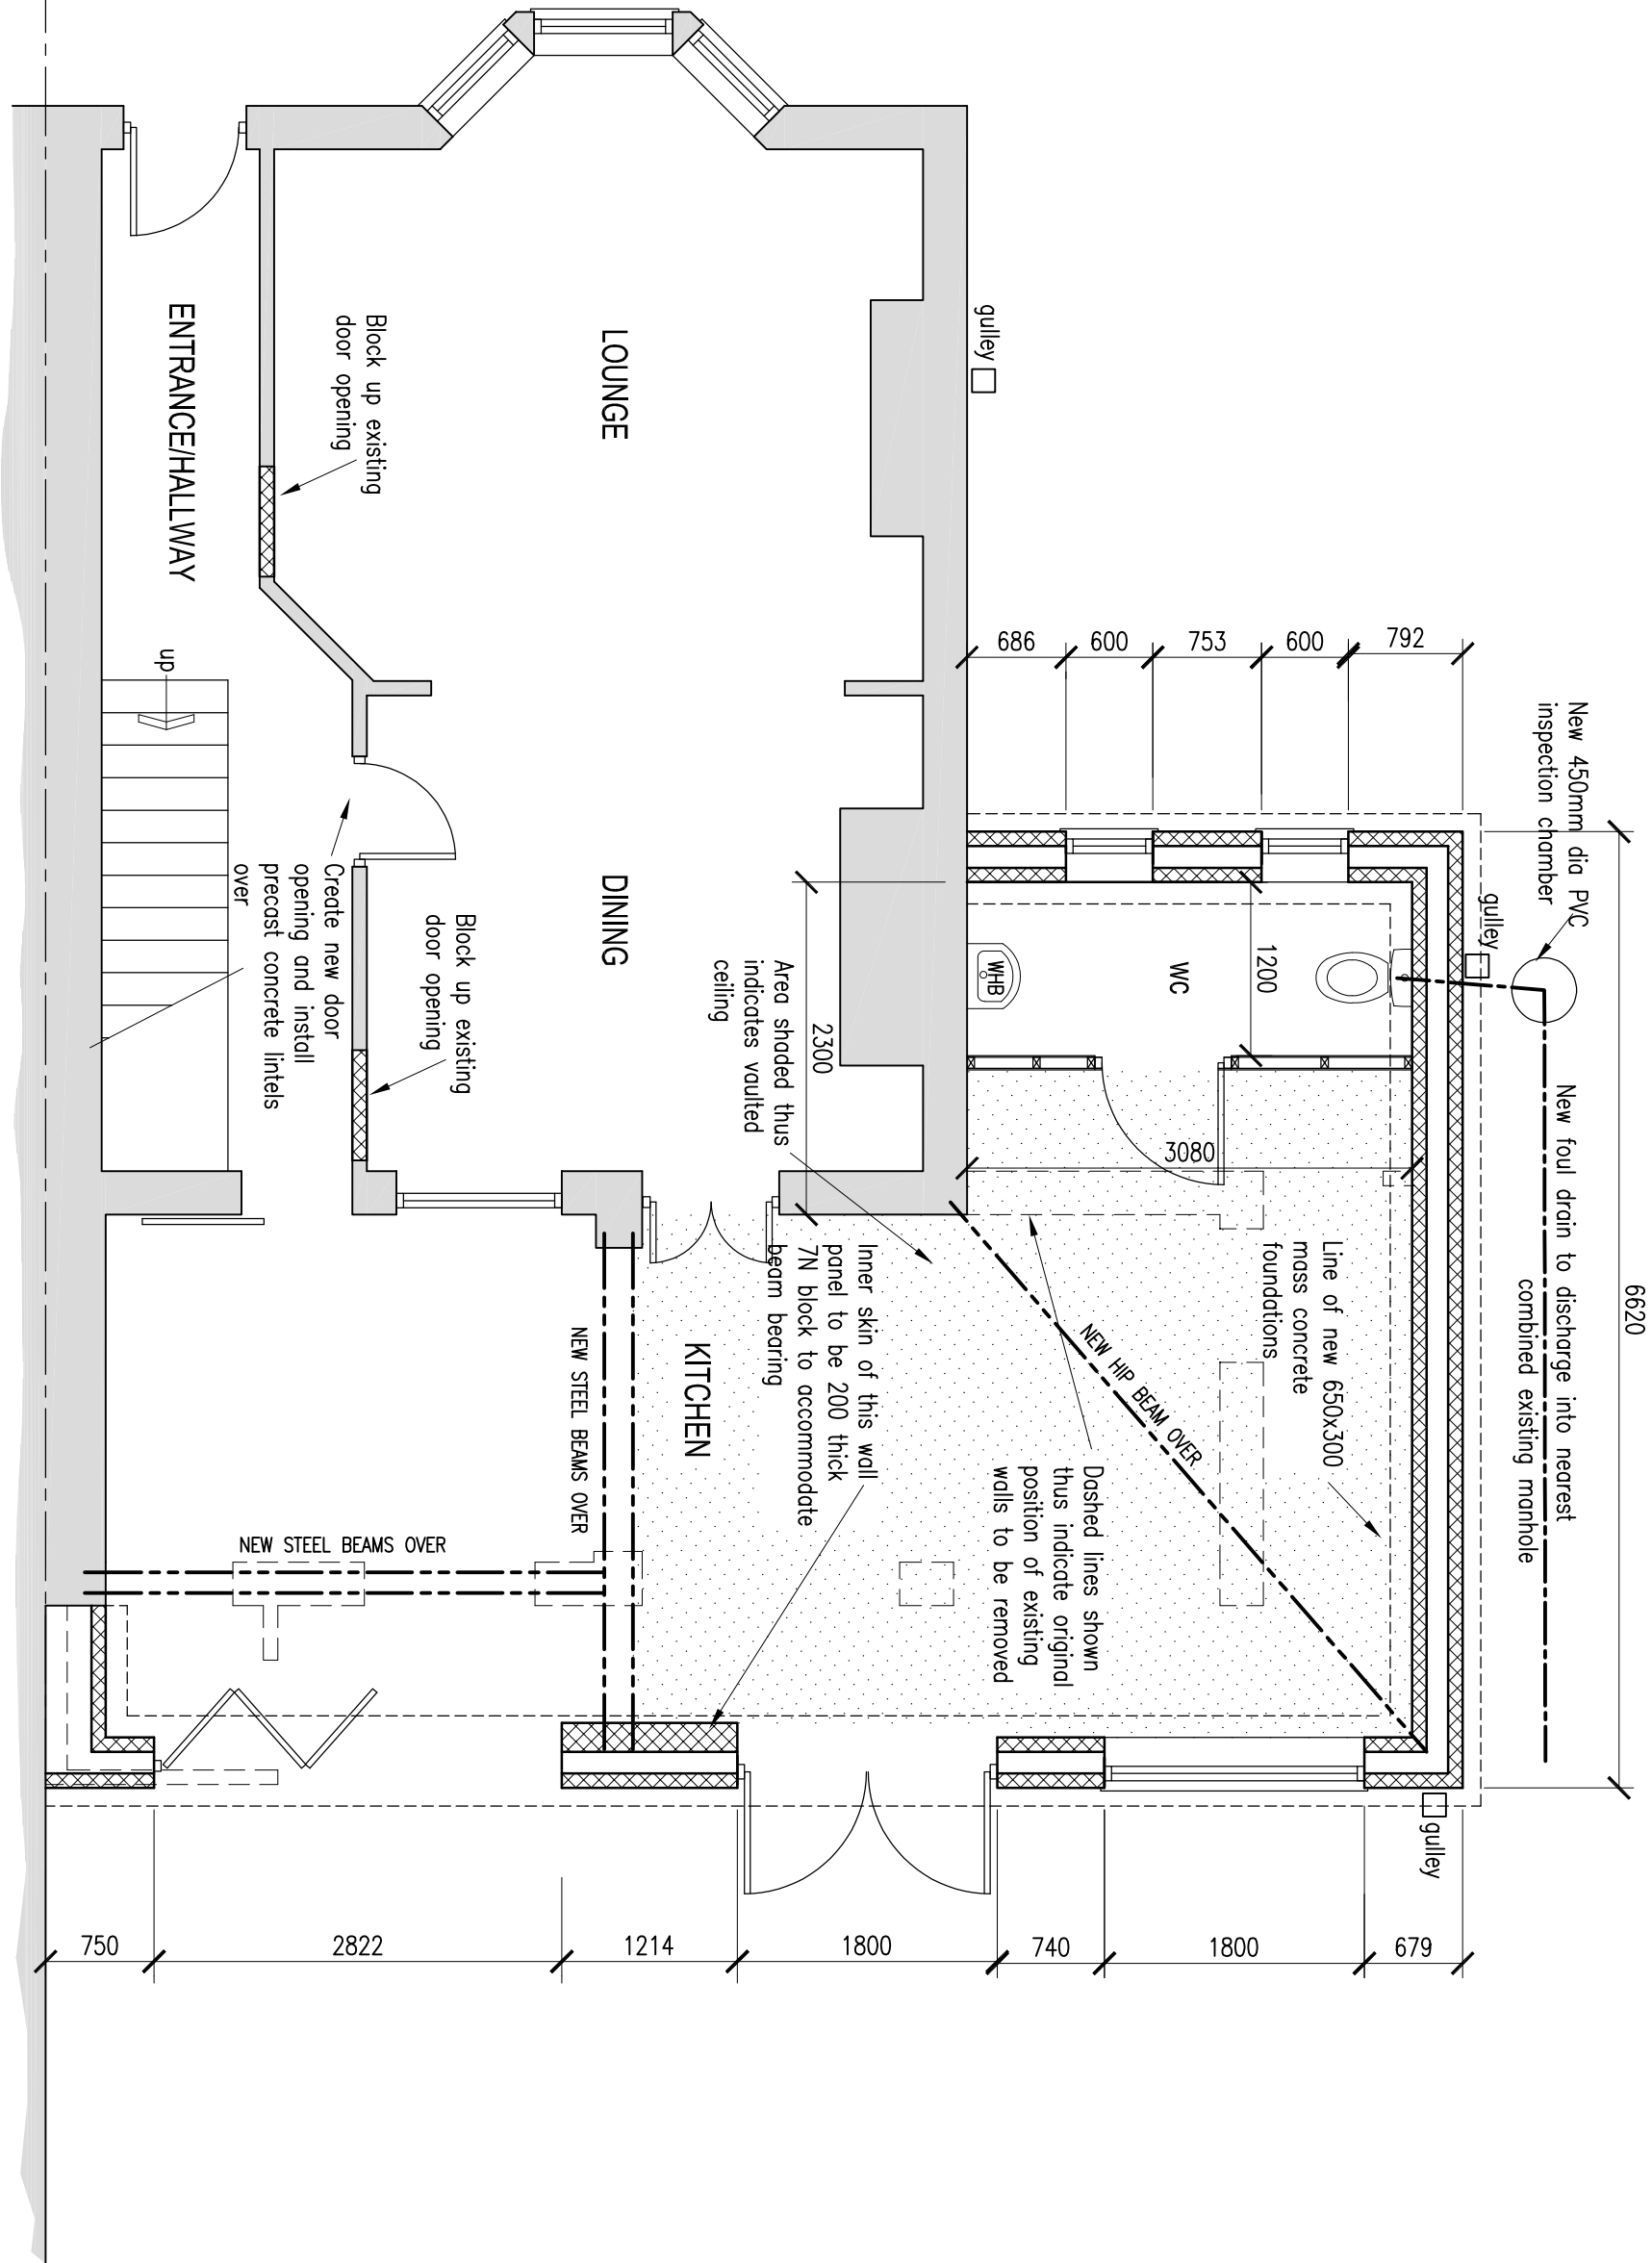

PROPOSED GROUND FLOOR PLAN

STRUCTURAL ENGINEERS & BUILDING CONSULTANTS		CARRÉG DESIGN		Project Client MR & MRS BAILEY		Drawing Title PROPOSED GROUND FLOOR PLAN							
18 Rossllyn Road, Newport, South Wales NP19 8PD Office: (01633) 668308 Mobile: 07845 416086 Email: carrég@virginmedia.com		Project Title 'GLEN VIEW' PONTTHR GWENT		Revision REV/A REV/B REV/C		Description		Date		Scale @ A3 1:50 @ A3		Drawn By WJS	
										Date NOV 2025		Checked	
										Job No. 25-083		Drawing No. 10	
												Rev.No.	