



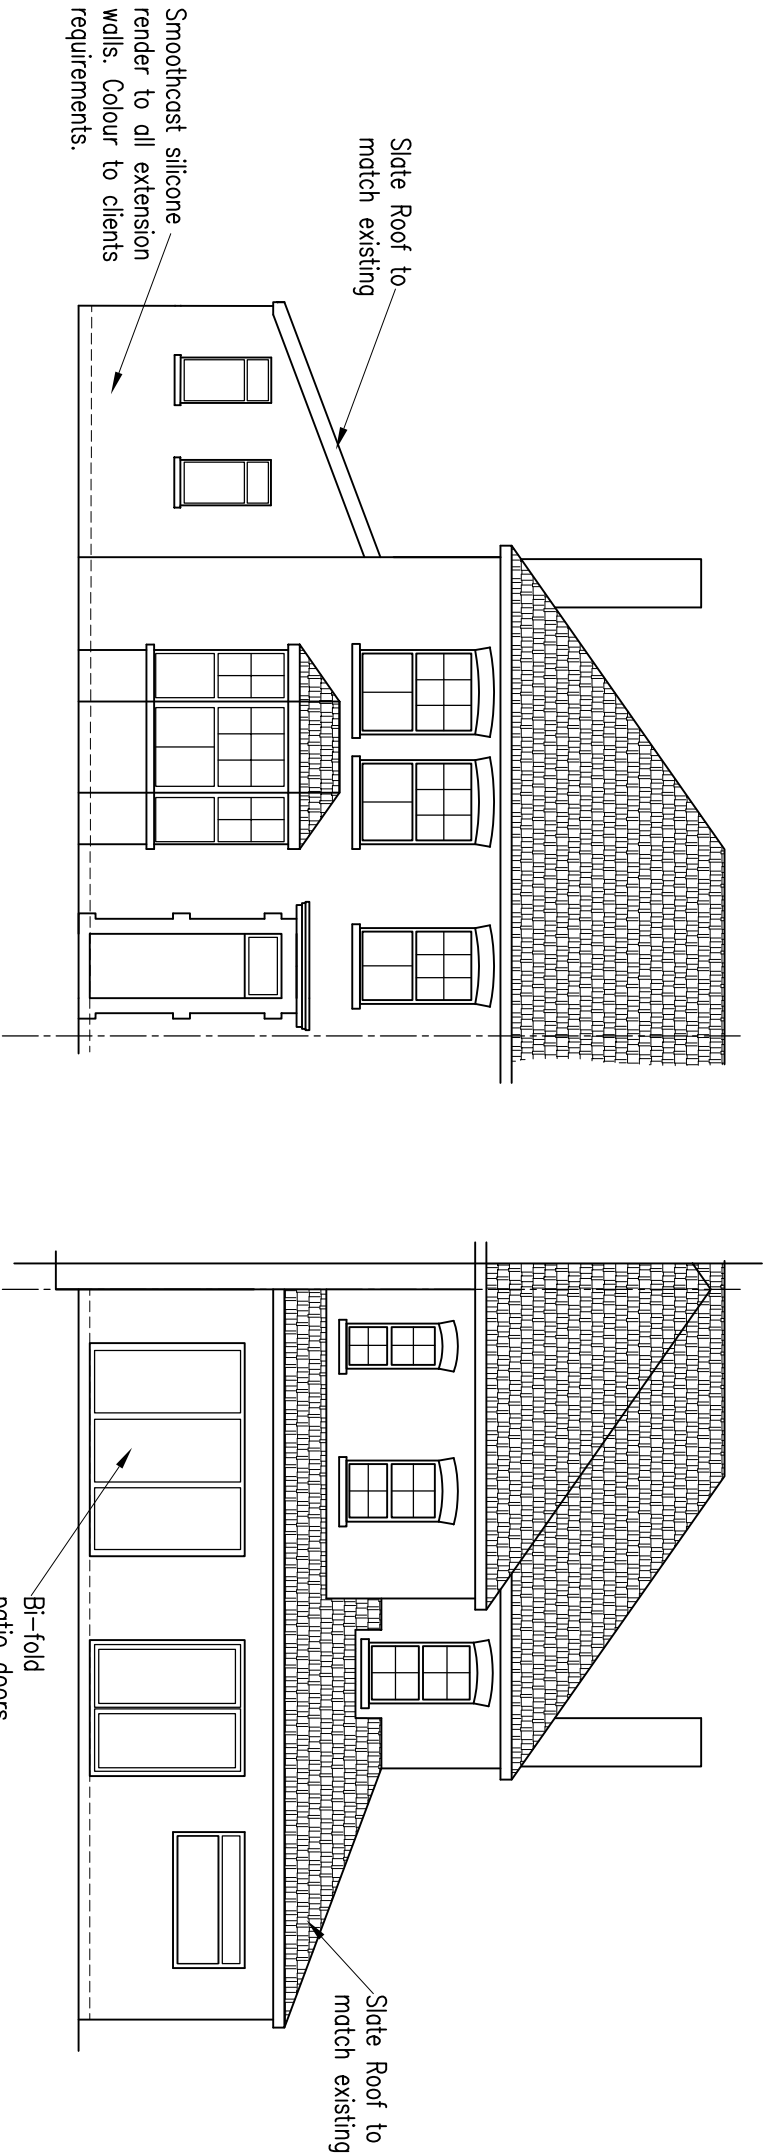

PROPOSED FRONT ELEVATION

PROPOSED REAR ELEVATION

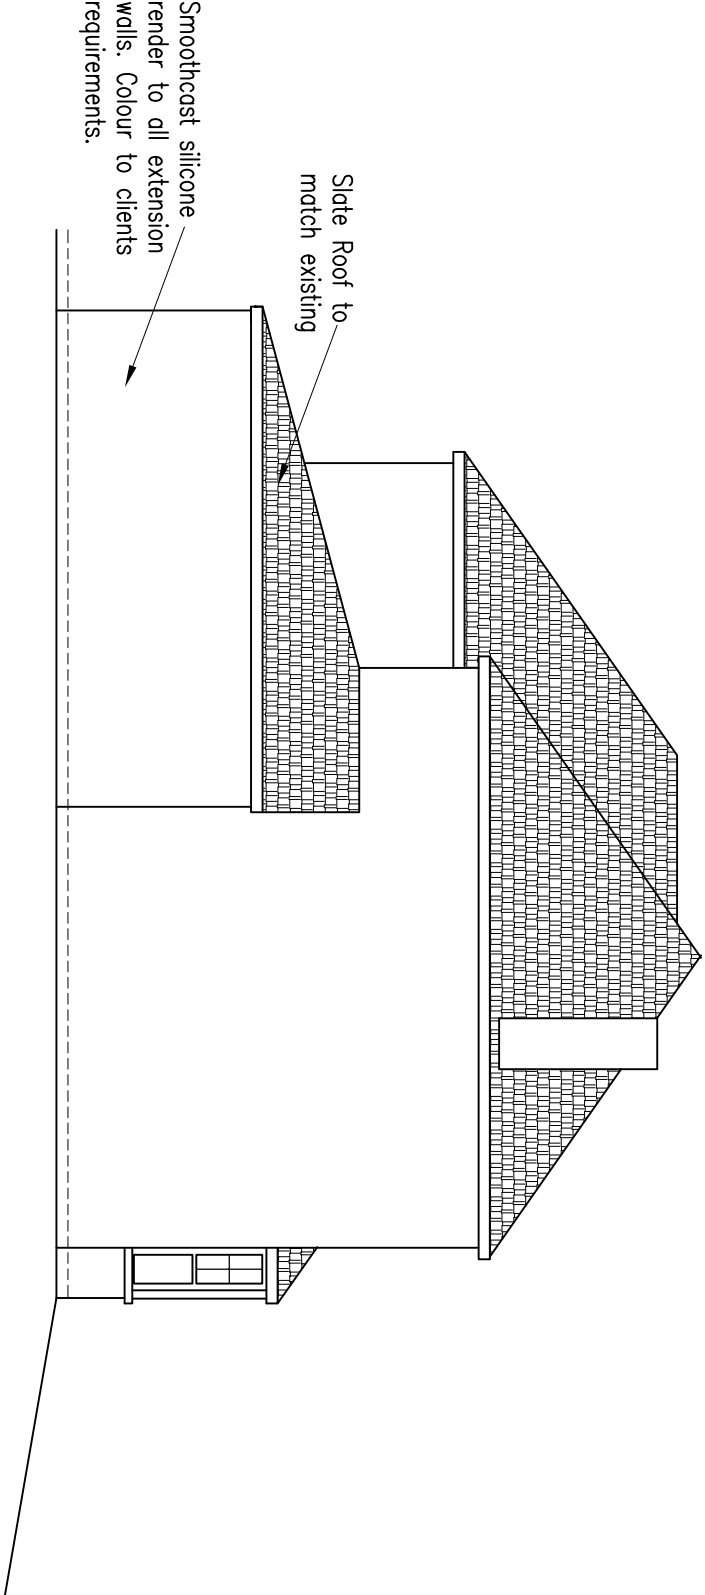

PROPOSED SIDE ELEVATION

STRUCTURAL ENGINEERS & BUILDING CONSULTANTS CARRÉG DESIGN 18 Rosslyn Road, Newport, South Wales NP19 8PD Office: (01633) 668308 Mobile: 07845 416086 Email: carrég@virginmedia.com				Project Client MR & MRS BAILEY		Drawing Title PROPOSED ELEVATIONS							
Project Title 'GLEN VIEW' PONTHIR GWENT				Revision		Description		Date		Scale @ A3 1:100 @ A3		Drawn By WJS	
				REV.A						Date NOV 2025		Checked	
				REV.B								Drawing No.	
				REV.C						Job No. 25-083		Rev.No. 11	