


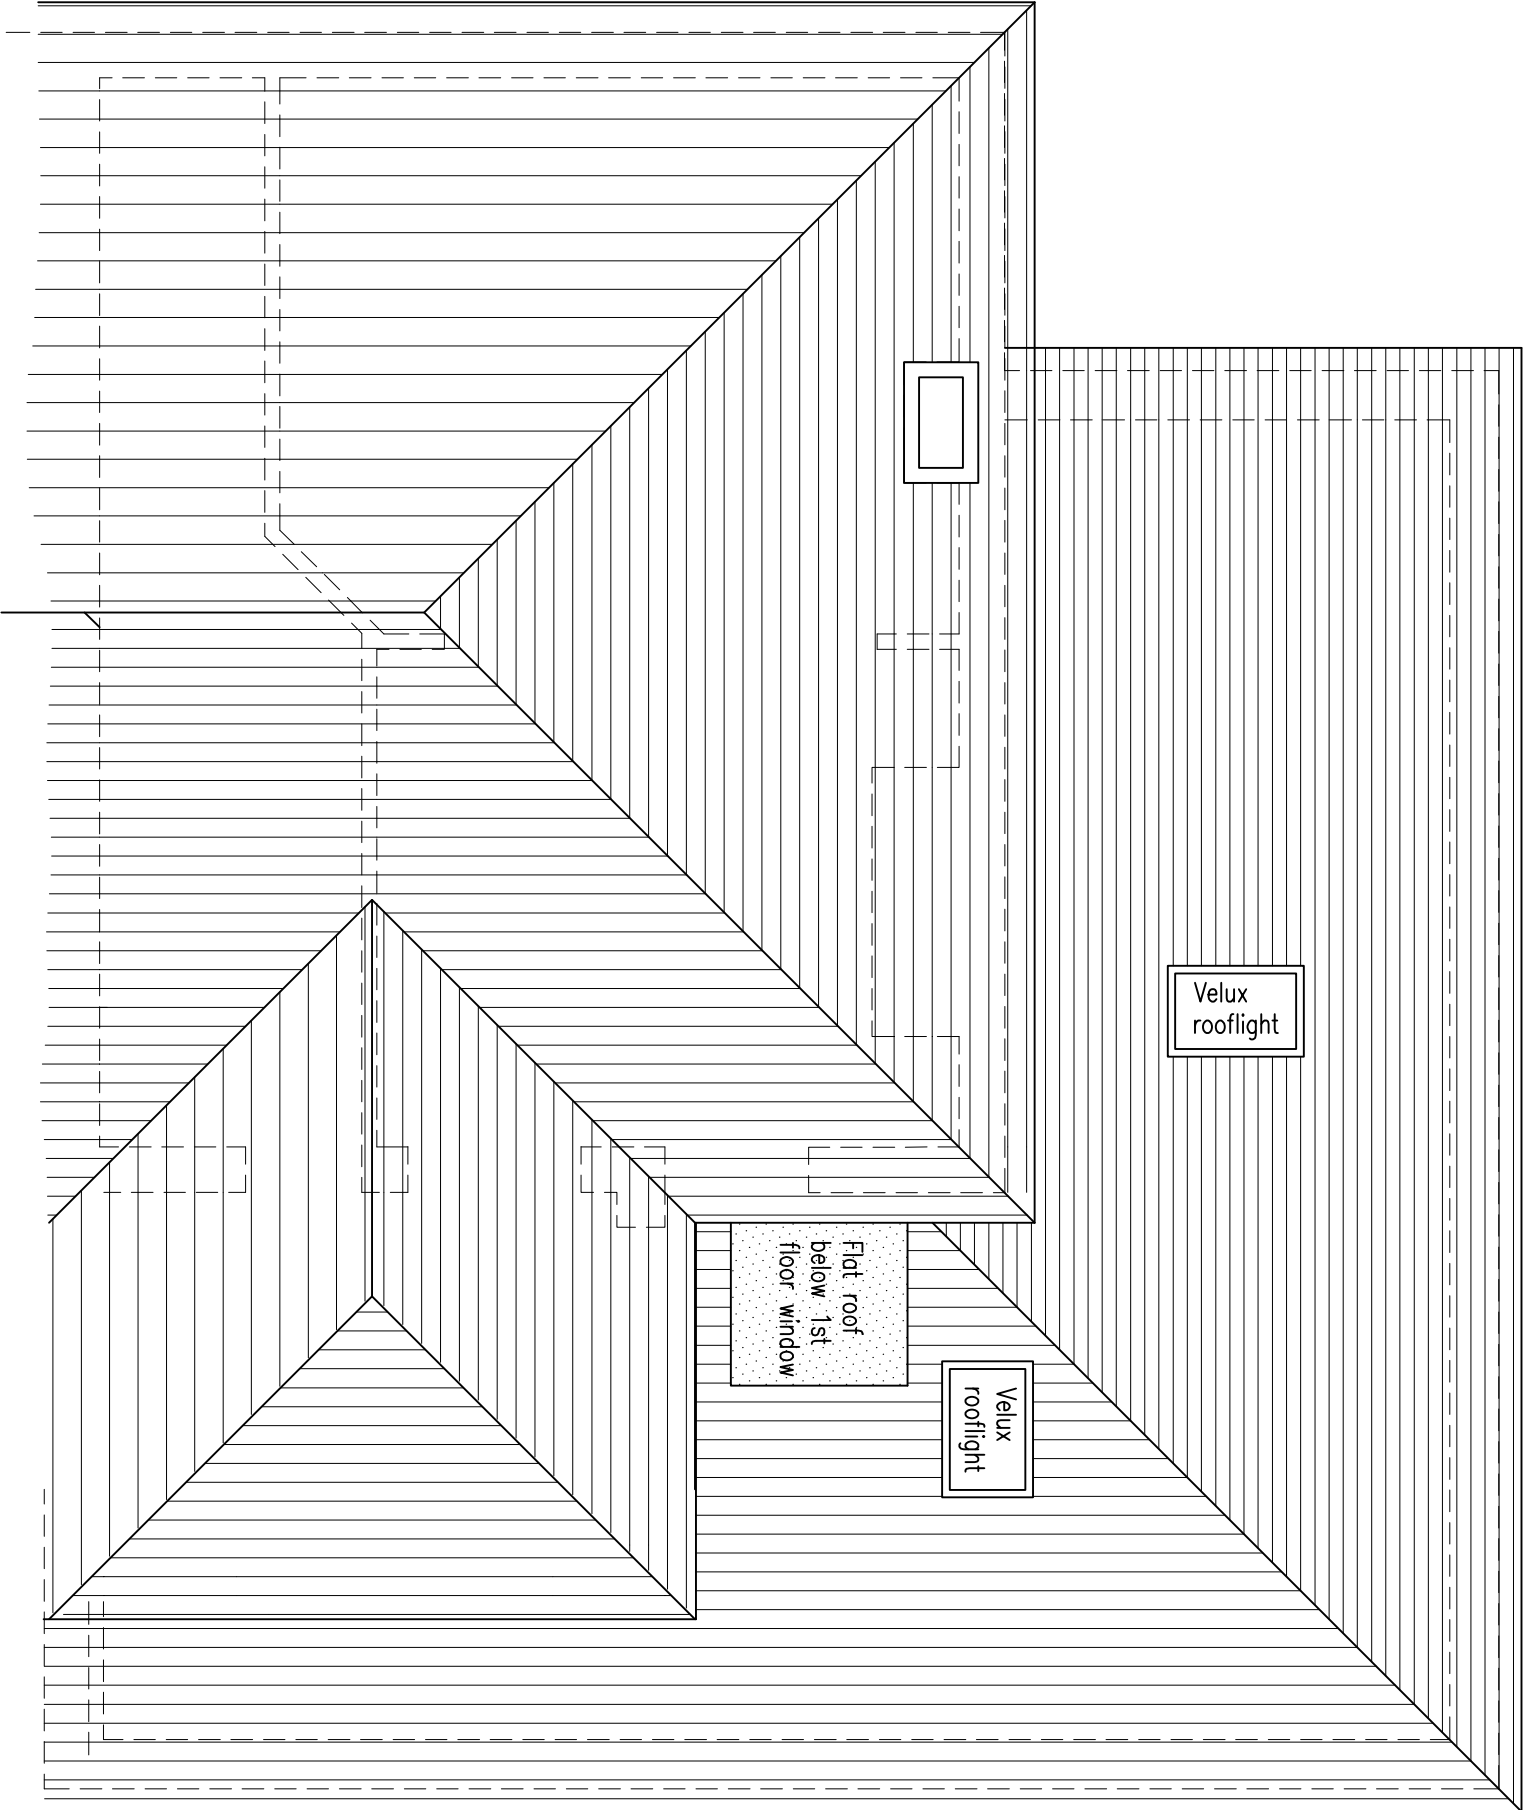

PROPOSED ROOF PLAN

CARRREG DESIGN			STRUCTURAL ENGINEERS & BUILDING CONSULTANTS		
18 Rosstyn Road, Newport, South Wales NP19 8PD Office: (01633) 668308 Mobile: 07845 416086 Email: carrreg@virginmedia.com					
Project Client MR & MRS BAILEY		Drawing Title PROPOSED ROOF PLAN			
Project Title 'GLEN VIEW' PONTNIR GWENT		Revision		Description	Date
		REV.A			
		REV.B			
		REV.C			
		Date		Scale @ A3 1:50 @ A3	Drawn By WJS
		NOV 2025		Checked	
		Job No. 25-083			
		Drawing No. 12		Rev.No.	