




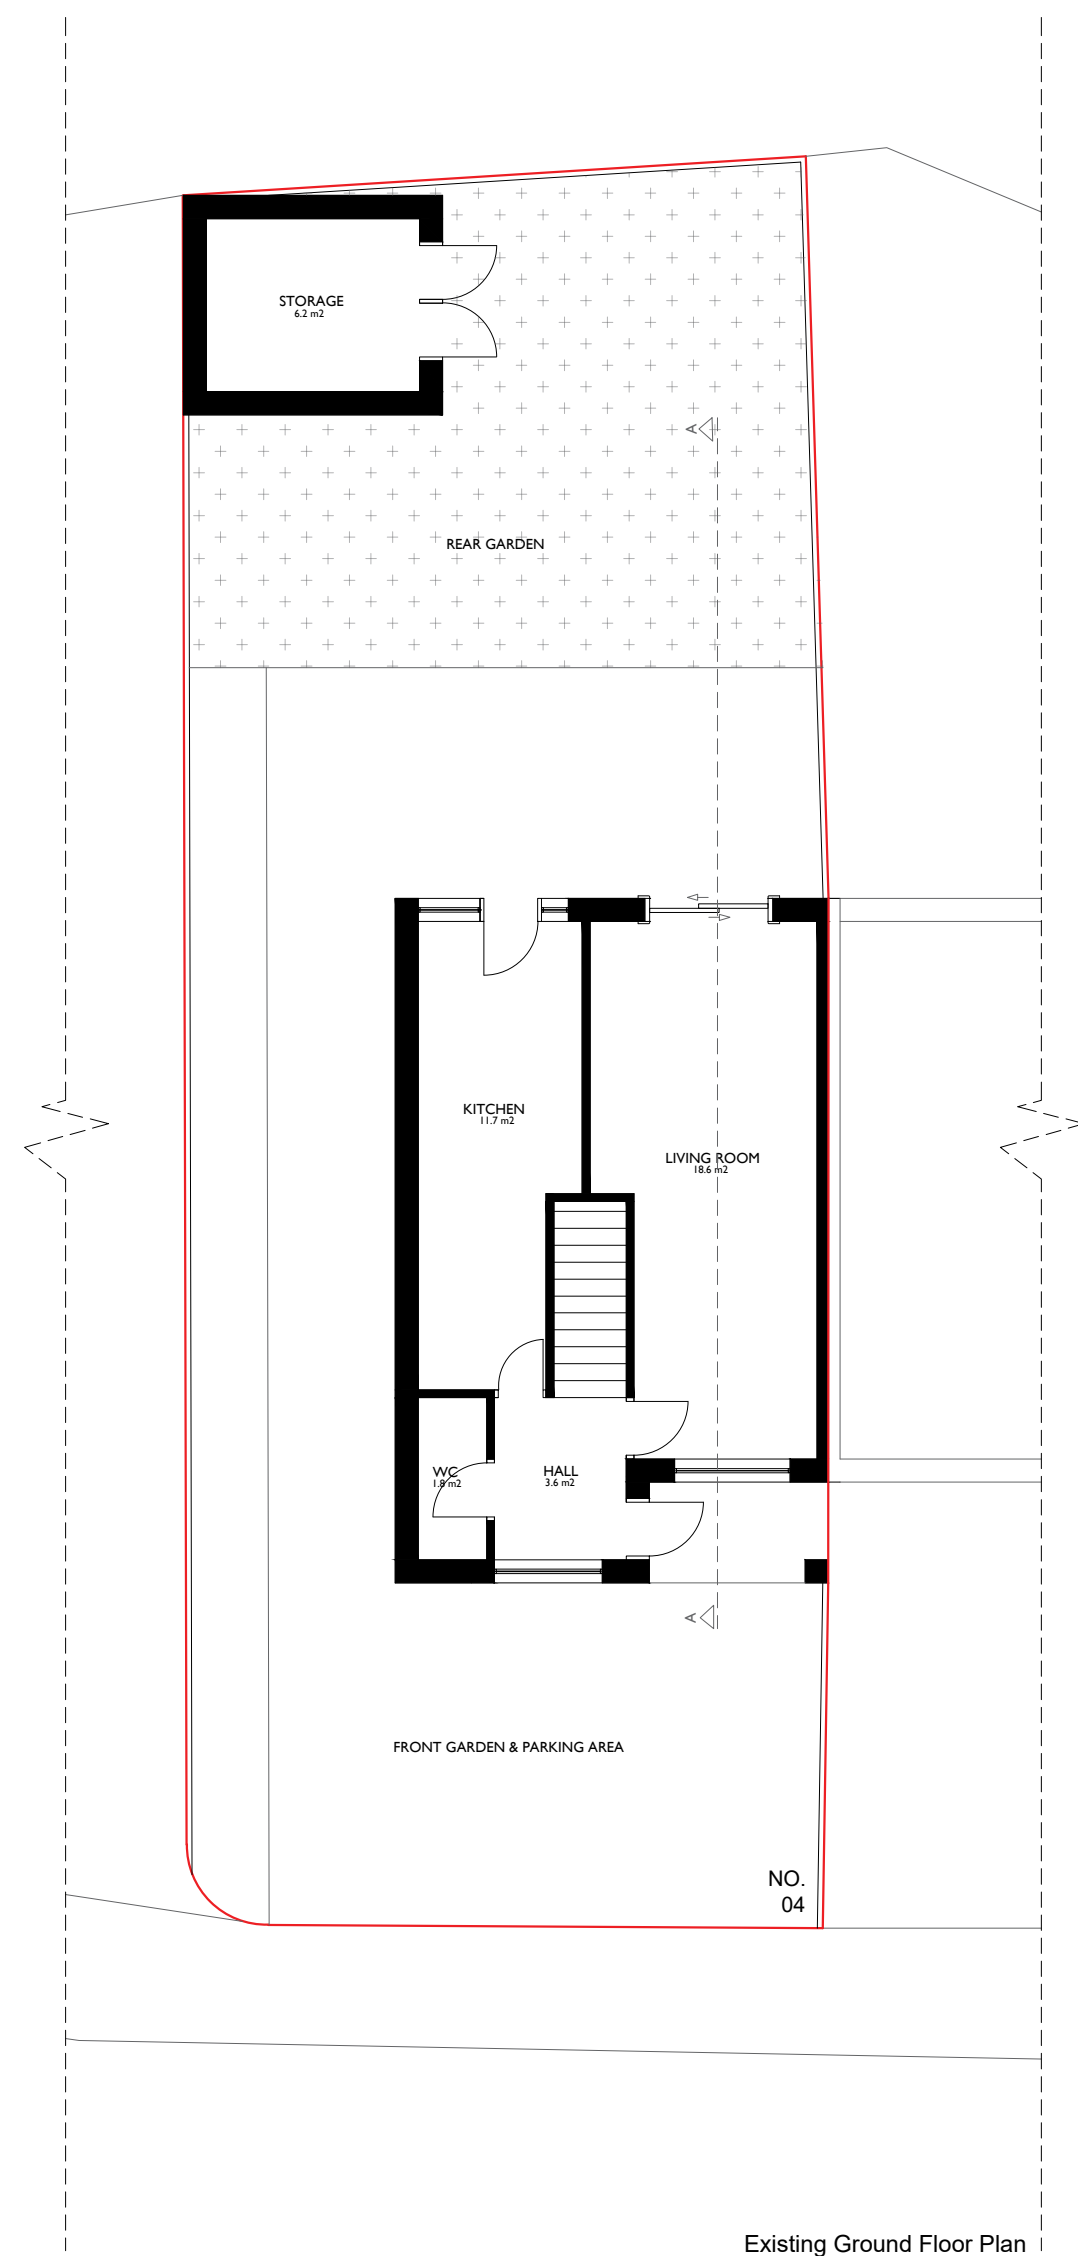

Existing Ground Floor Plan

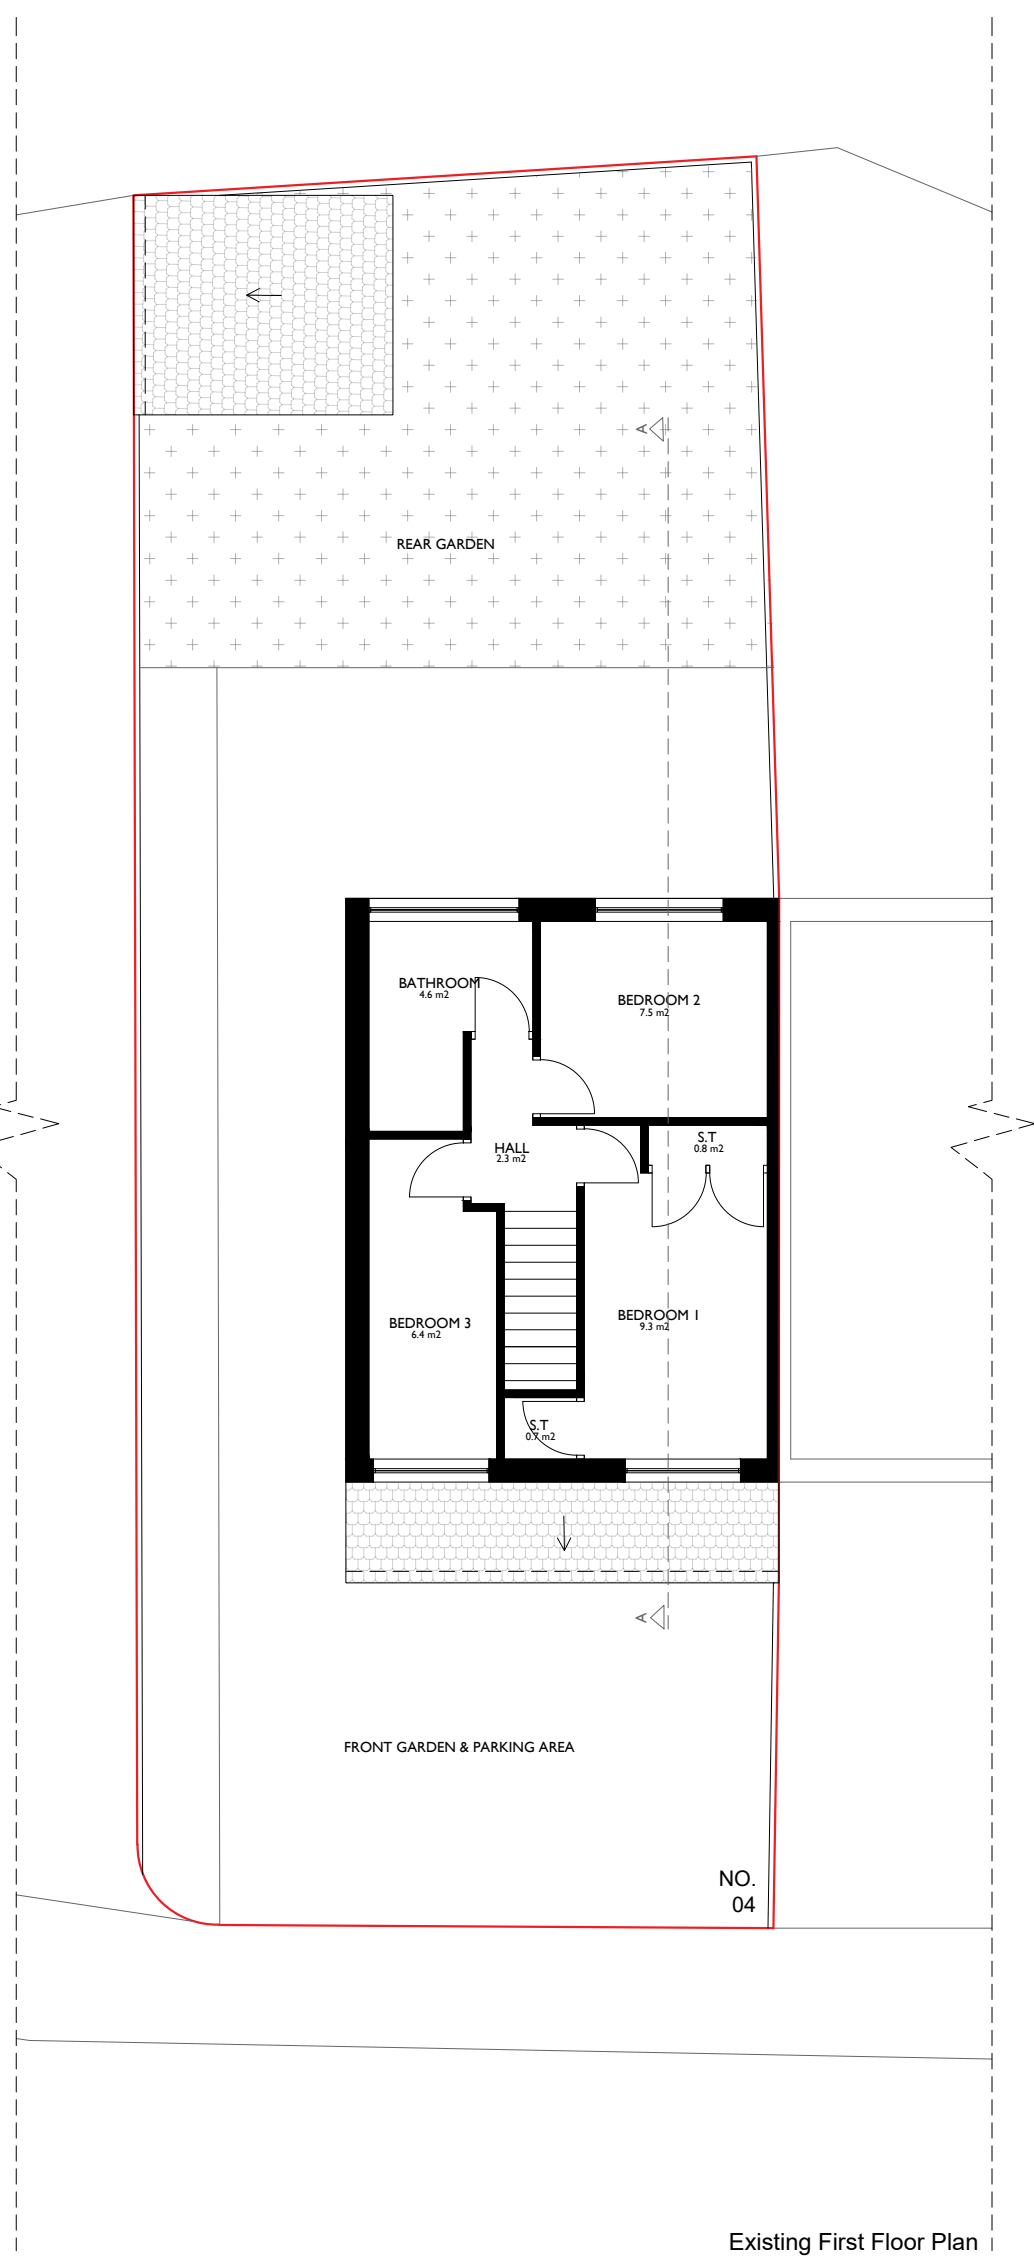

Existing First Floor Plan

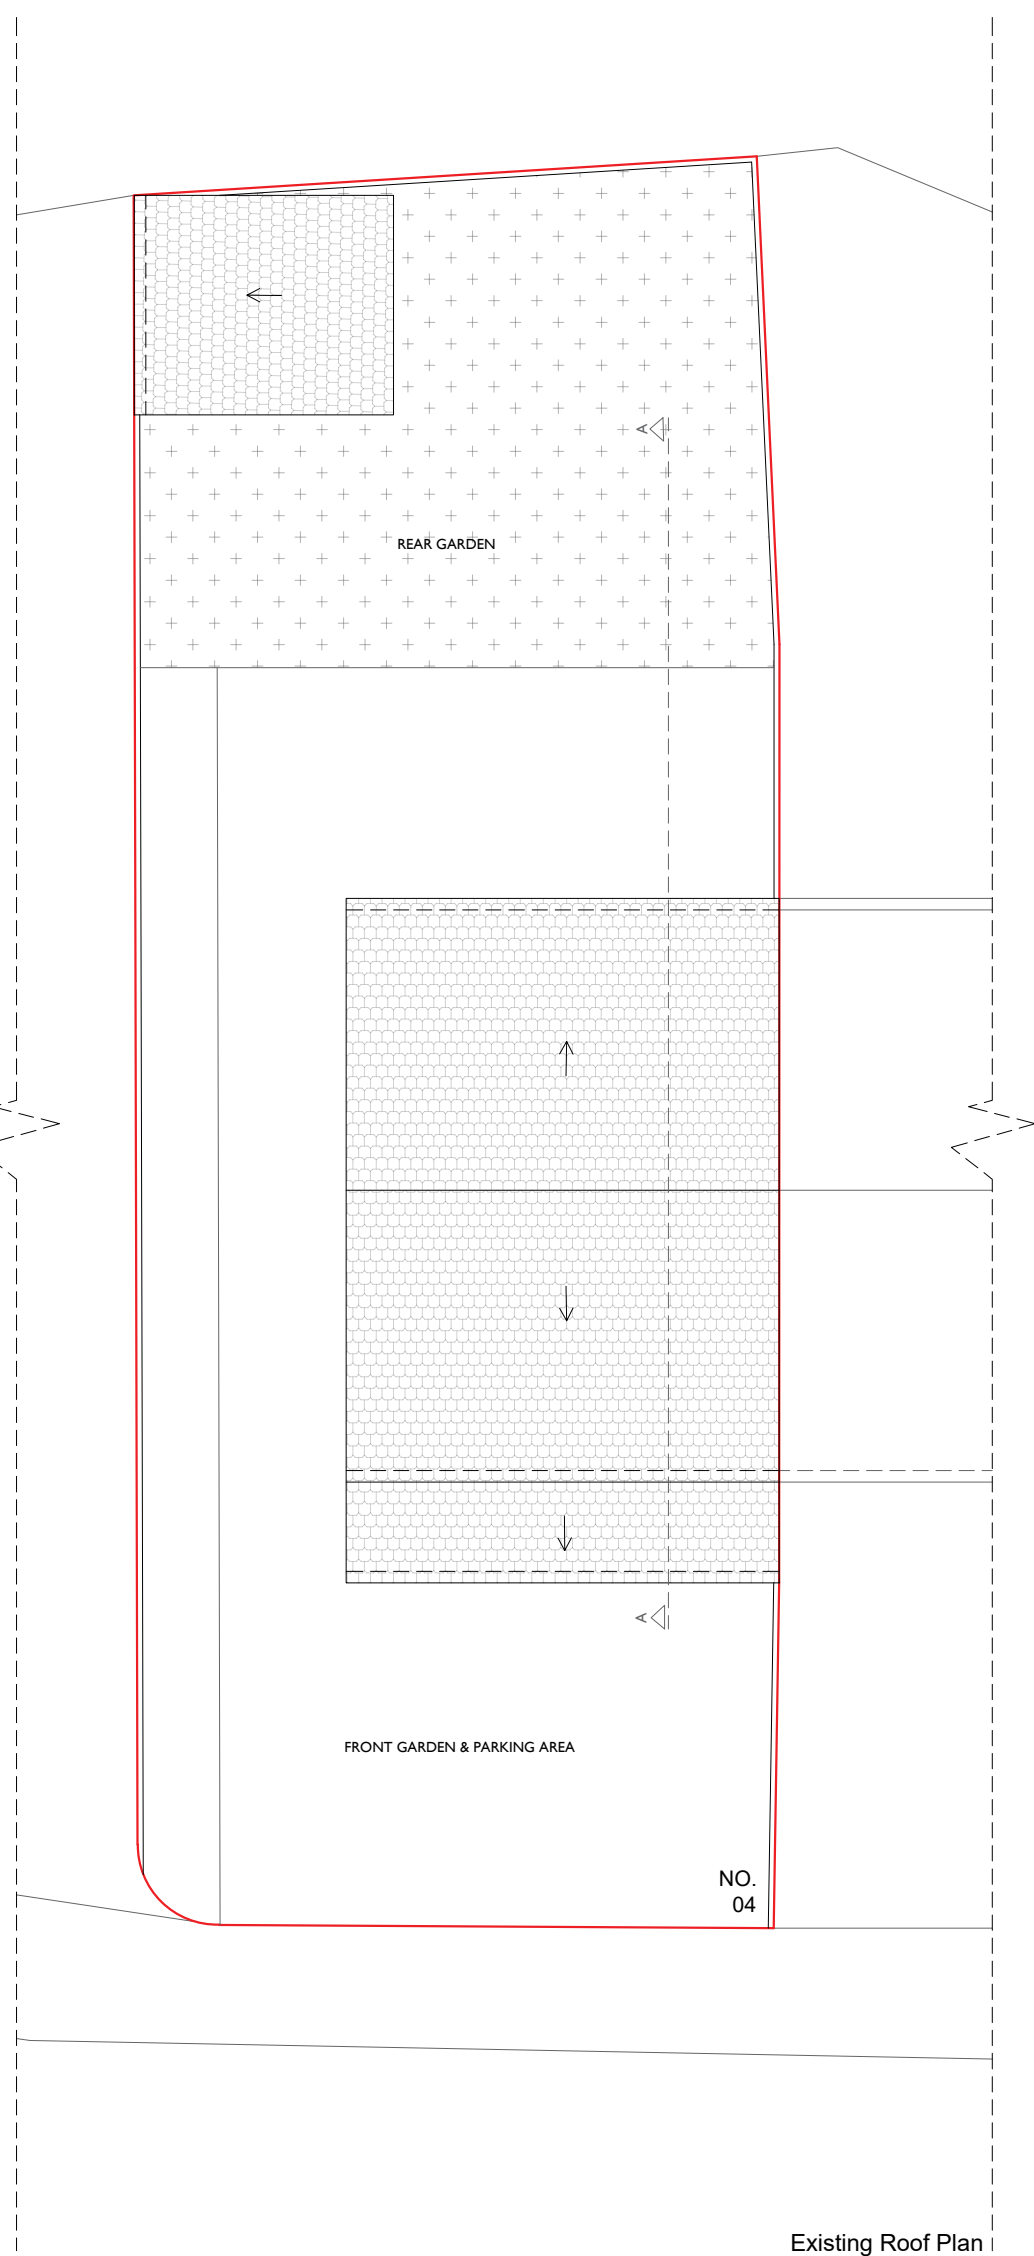

Existing Roof Plan

Any dimensions shown should be checked on site.
 Designs are not coordinated with engineer projects.
 Not for construction purposes.

These drawings are intended exclusively for the Planning Stage, as part of Homz quoted services. They are not to be repurposed for any other application or use.



HOMZ

DESIGN | PLAN | BUILD

www.homz.uk / 0 330 818 3001

Drawing Title: Existing Plans
 Drawing : H-0663-04_4DerwentCt_ExistingPlans_V3
 Drawing Number: H-0663
 Site Address: 4, Derwent Court, Bettws, Newport NP20 7XH

Scale : 1/100 at A2
 Revision : V3
 Date : 18.05.2026