



CAMBRIAN INN, COMMERCIAL ROAD, NEWPORT

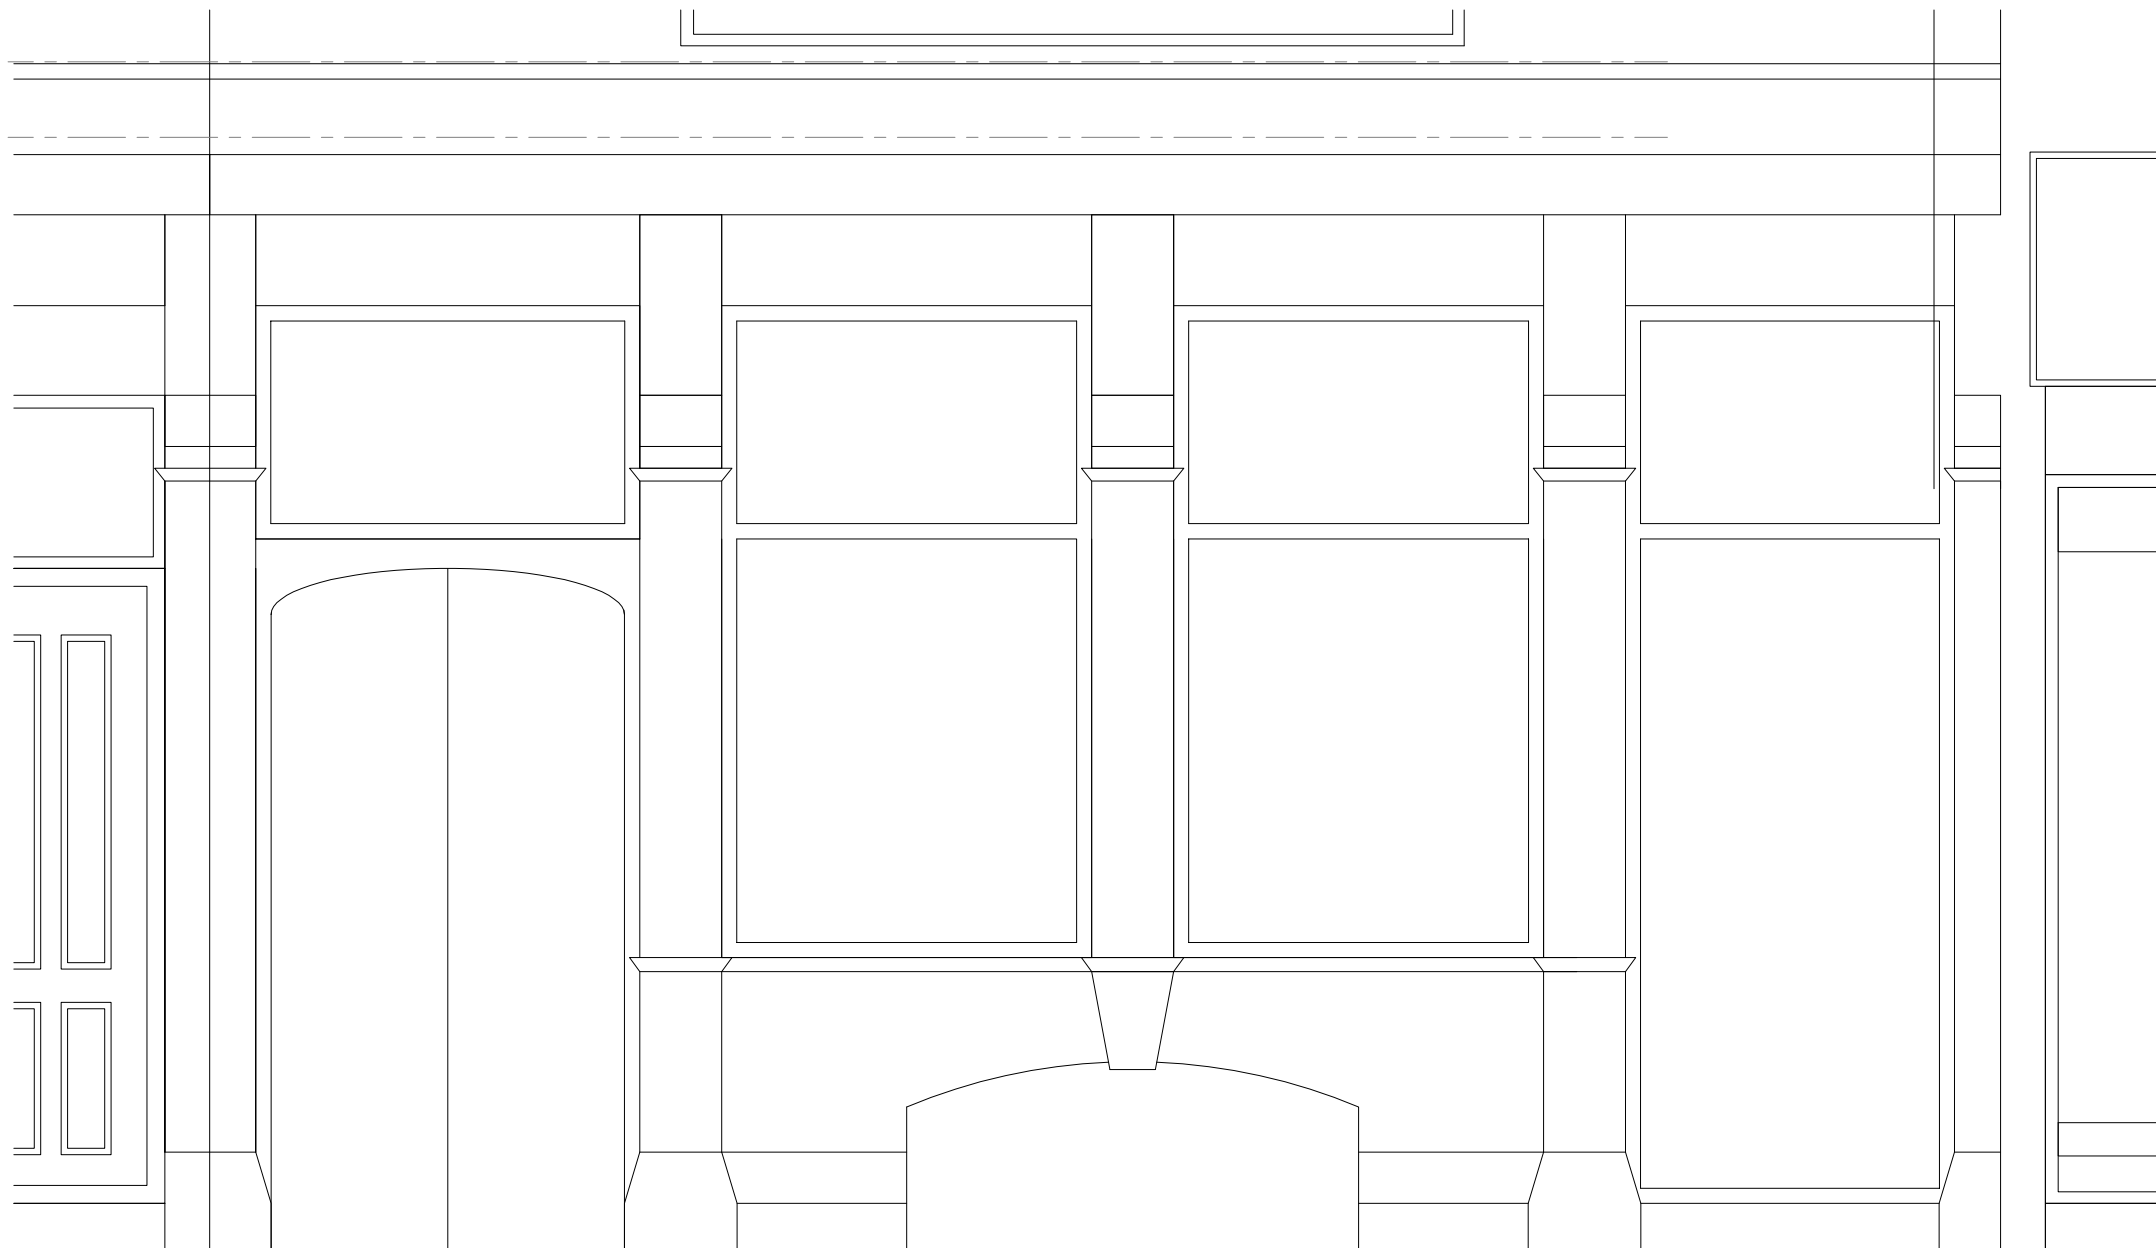


SHOPFRONT ELEVATION
SCALE 1:25

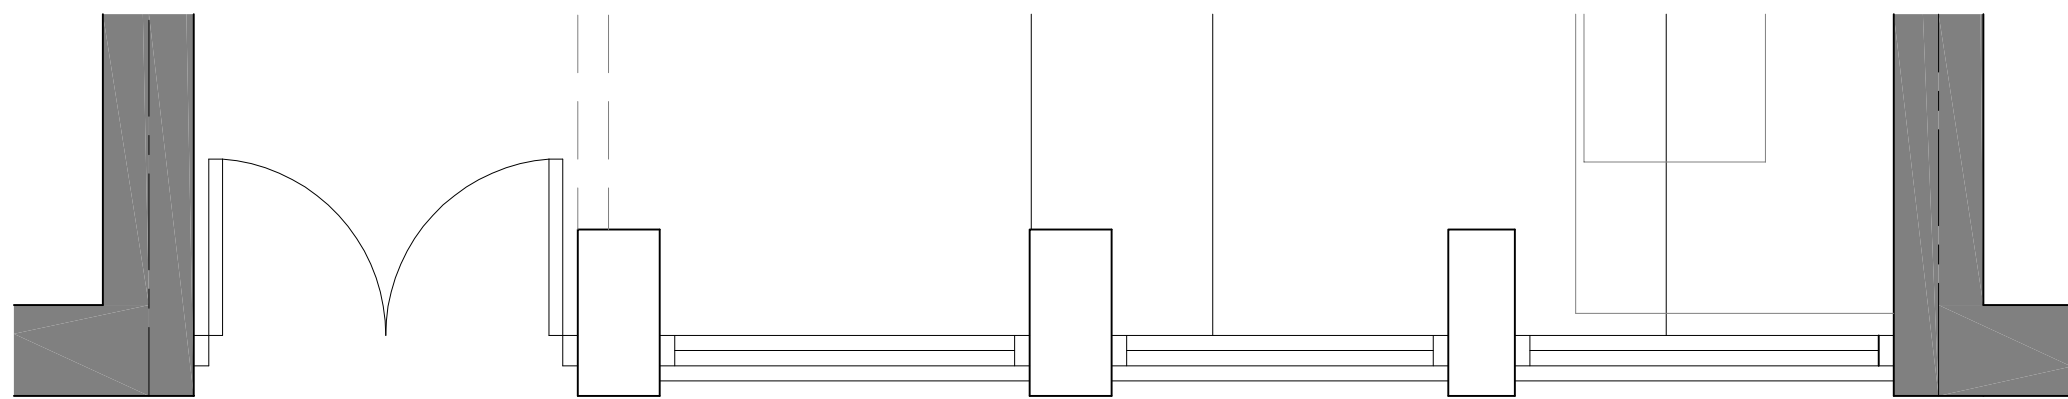


SHOPFRONT PLAN
SCALE 1:25


DETAILS

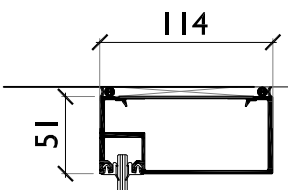


HEAD DETAIL E
SCALE 1:5

 


TRANSOM DETAIL D
SCALE 1:5

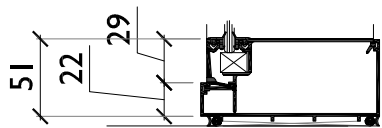

CILL DETAIL C
SCALE 1:5

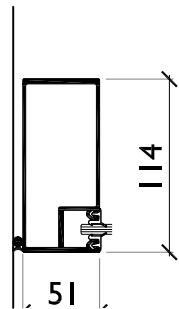

JAMB DETAIL A
SCALE 1:5

 

JAMB DETAIL B
SCALE 1:25

SCALE THIS DRAWING ONLY FOR
PLANNING PURPOSES CHECK ALL
DIMENSIONS ON SITE

This drawing is to establish design intent. The contractor is responsible for
quantities, dimensions, verification of site conditions, compliance with contract
documents for information that pertains to the fabrication processes or techniques
of construction and for the co-ordination of work with all trades. All errors or
omissions are to be reported to the designers.

Original drawing size A1

No drawing is copyright of ajt design

Rev	Date	Description	By	Checked
1				
2				
Client	MR F. SACAN		
Project	PROPOSED TURKISH RESTAURANT AT FORMER CAMBRIAN INN, COMMERCIAL ROAD, NEWPORT.		
Title	SHOPFRONT DETAILS AS PROPOSED	Scale	1:51.25 @ A1 1:101.50 @ A3
Status	PLANNING	Drawn jmt	Date May 2026
Job No	2025.542	Drwg No	PL12
Rev	-	Checked	-

ajt
design
69 St Julians Road, Newport,
South Wales, NP19 7RU.
Tel: 07991 973844
Email: jason@ajtechdesign.co.uk