





New PPC steel overclad roof in
Goosewing grey.
300mm height increase.

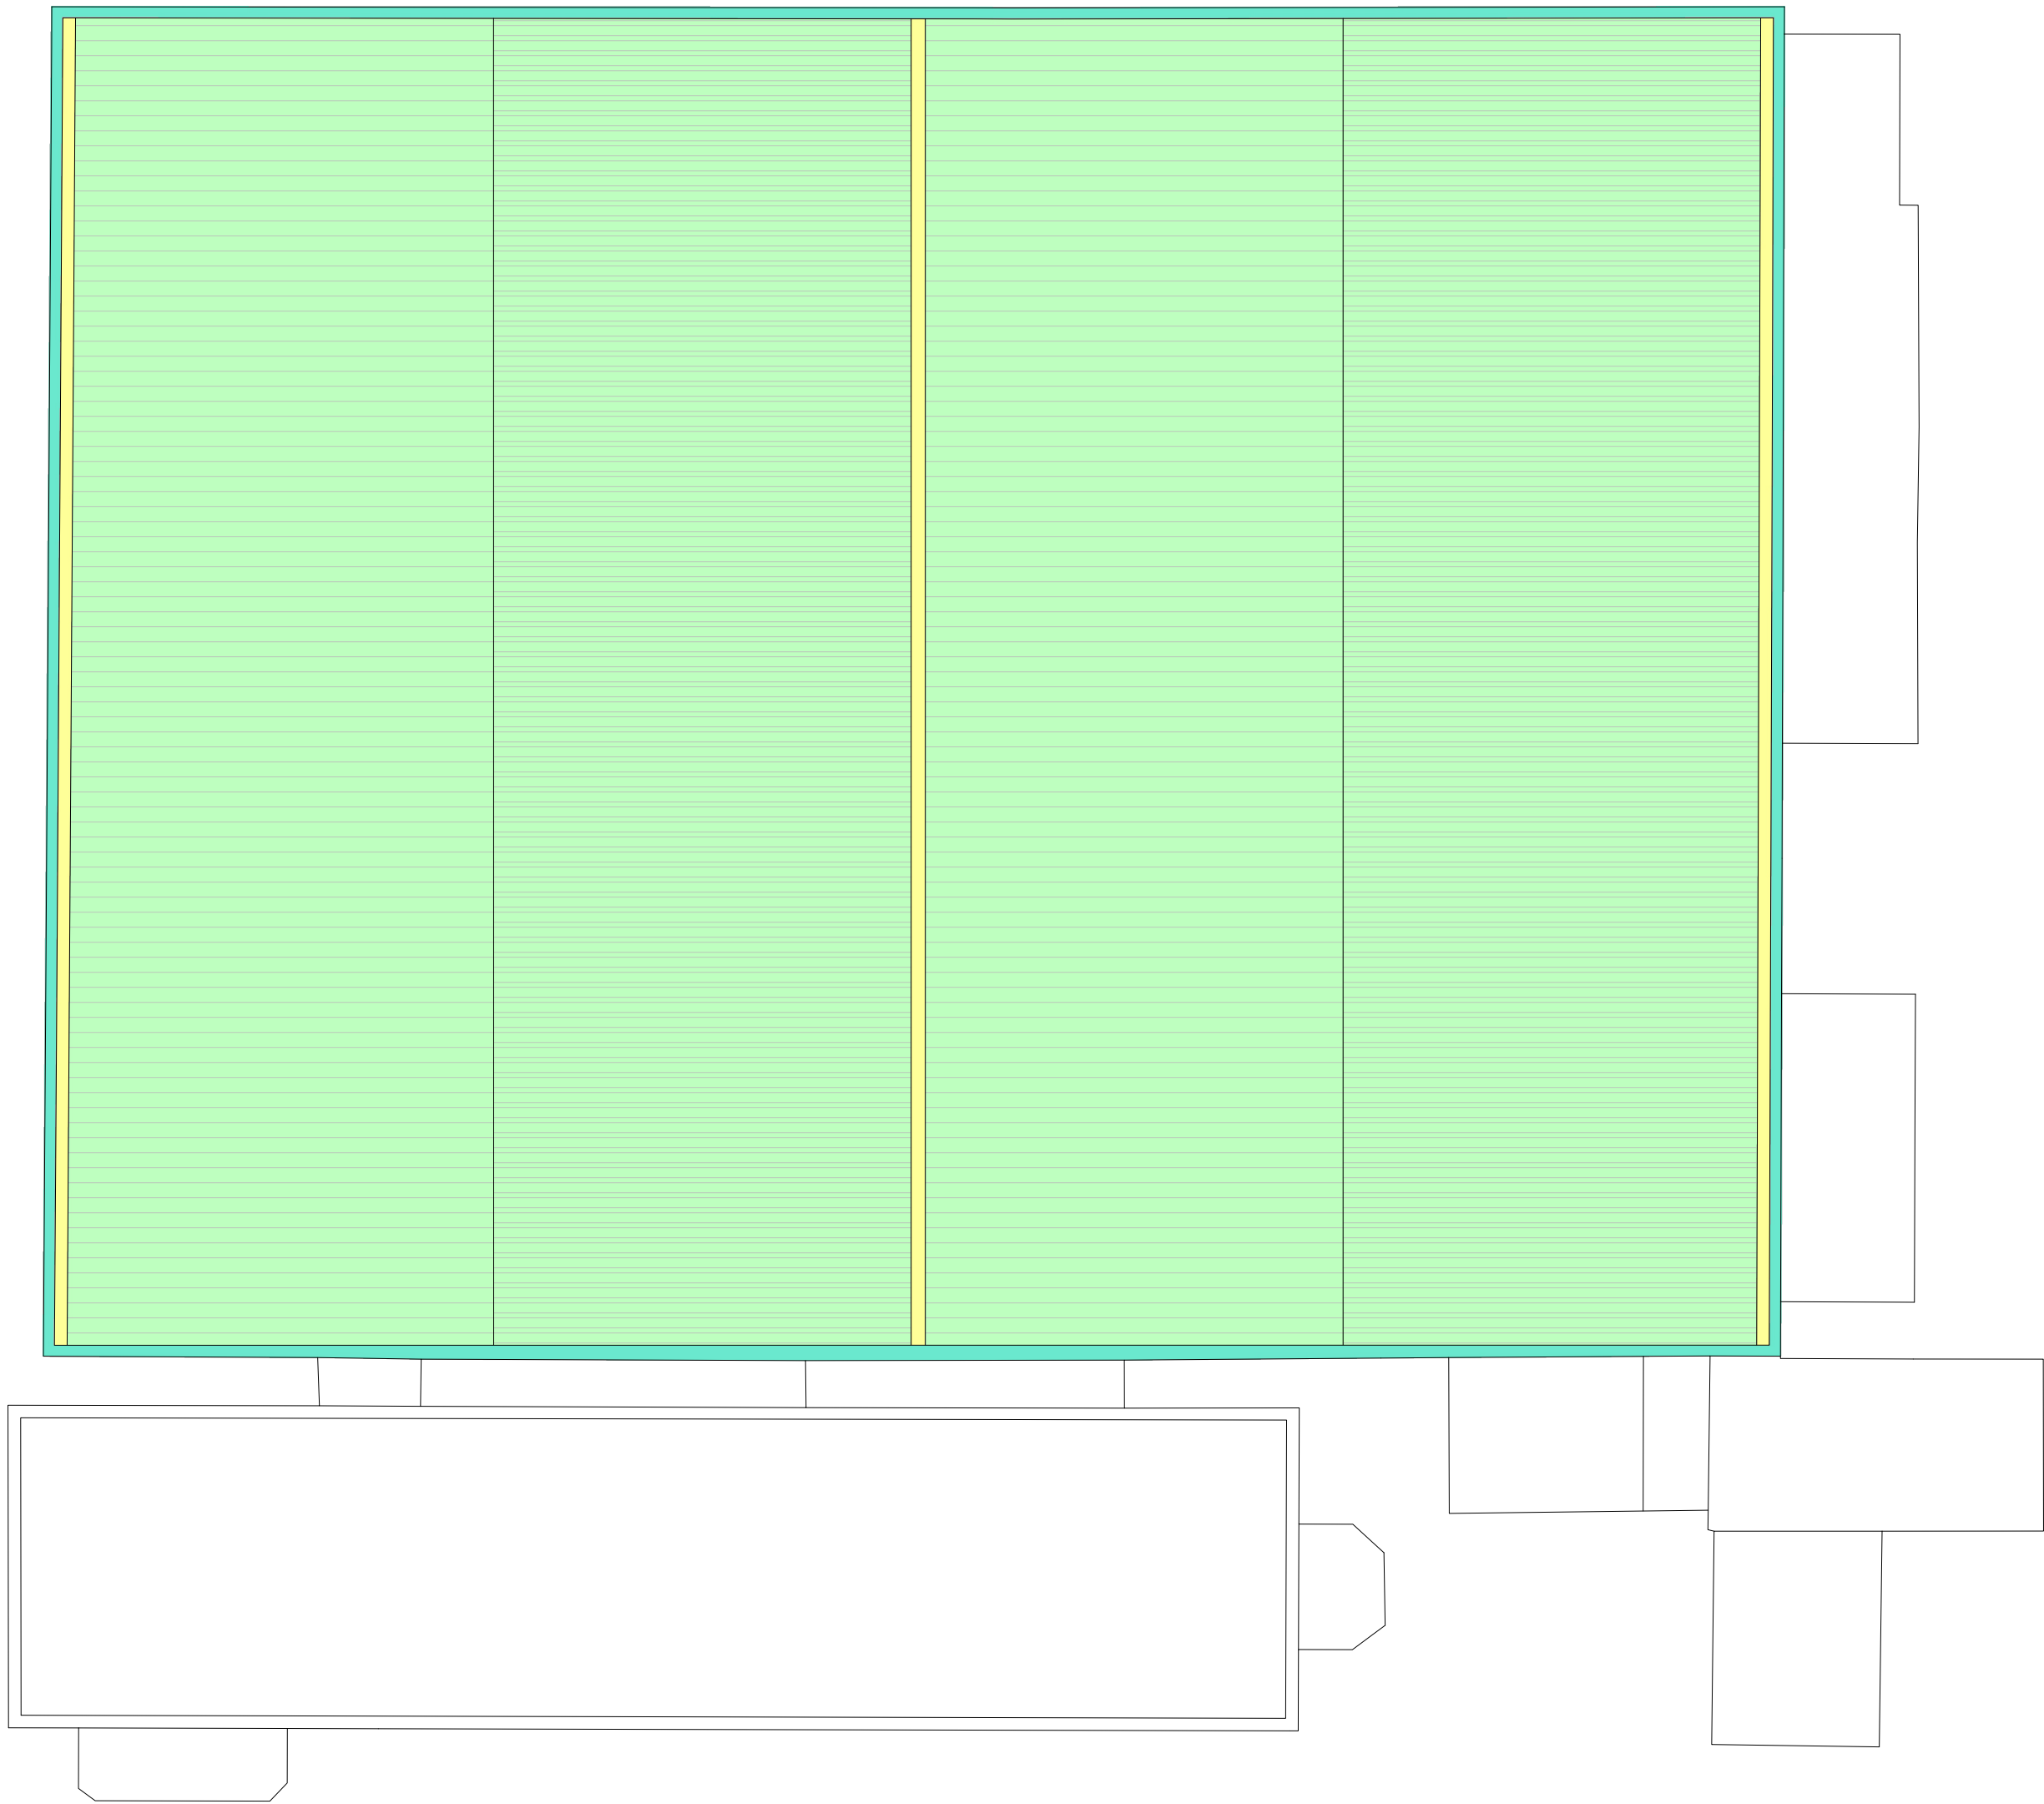


New PPC aluminium coping and fascia
trim in Goosewing grey.
300mm height increase.

 

New plygene or similar gutter liner.

Proposed Roof Plan
1:200@A3

 

**WILLIAMS
GALLAGHER.**

Client COLLIERS	Drawing No WG-TIE25-A03-001
Contract UNIT 1 TREGWILYM INDUSTRIAL ESTATE NEWPORT	Revision
Drawing PROPOSED ROOF PLAN	Date APRIL '25
	Scales 1:200@A3
	Drawn
	Checked

Notes:

This drawing should not be scaled
from and only figured dimensions
are to be used. Any dimensional
discrepancies should be notified to
Williams Gallagher. All dimensions
are to be verified on site by the
contractor.