


ELEVATIONS: 1:200

Habitat bat box - plain (for rendering)
440x215x100

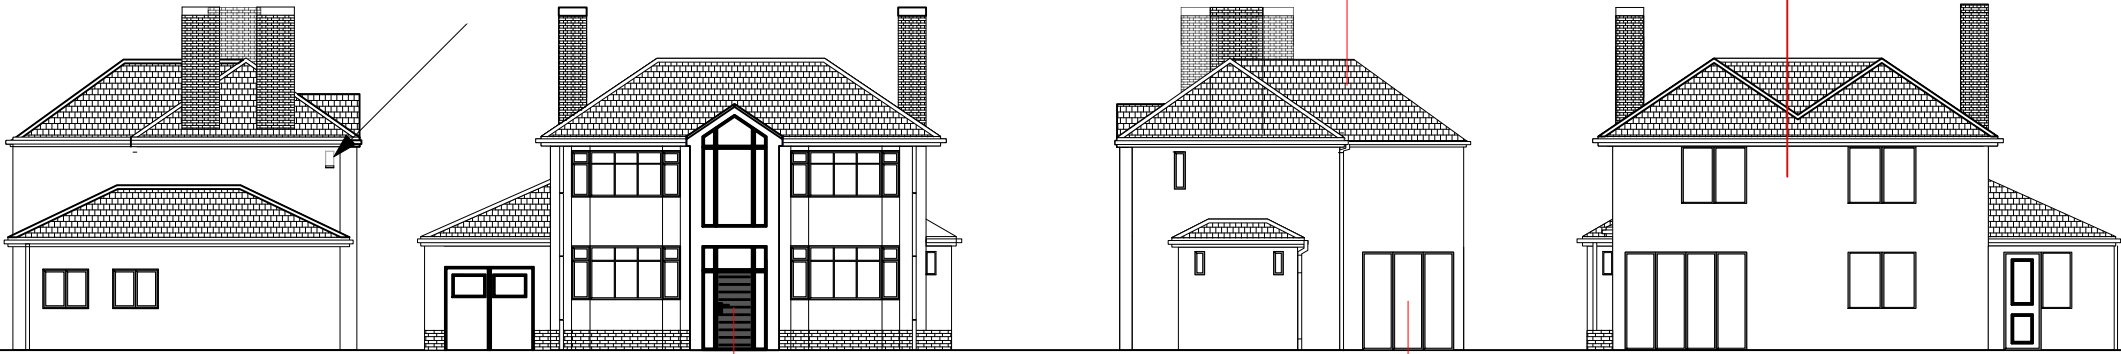

Side elevation

Front elevation

Side elevation

Rear elevation


Notes on bat box - South facing location to allow maximum sun for heat.
- away from windows and streetlights for darkness

Windows & doors:
Anthracite replace
all windows and doors



Roof:
conc. plain tile
to match existing

Wall:
render to match

PLANS: 1:100

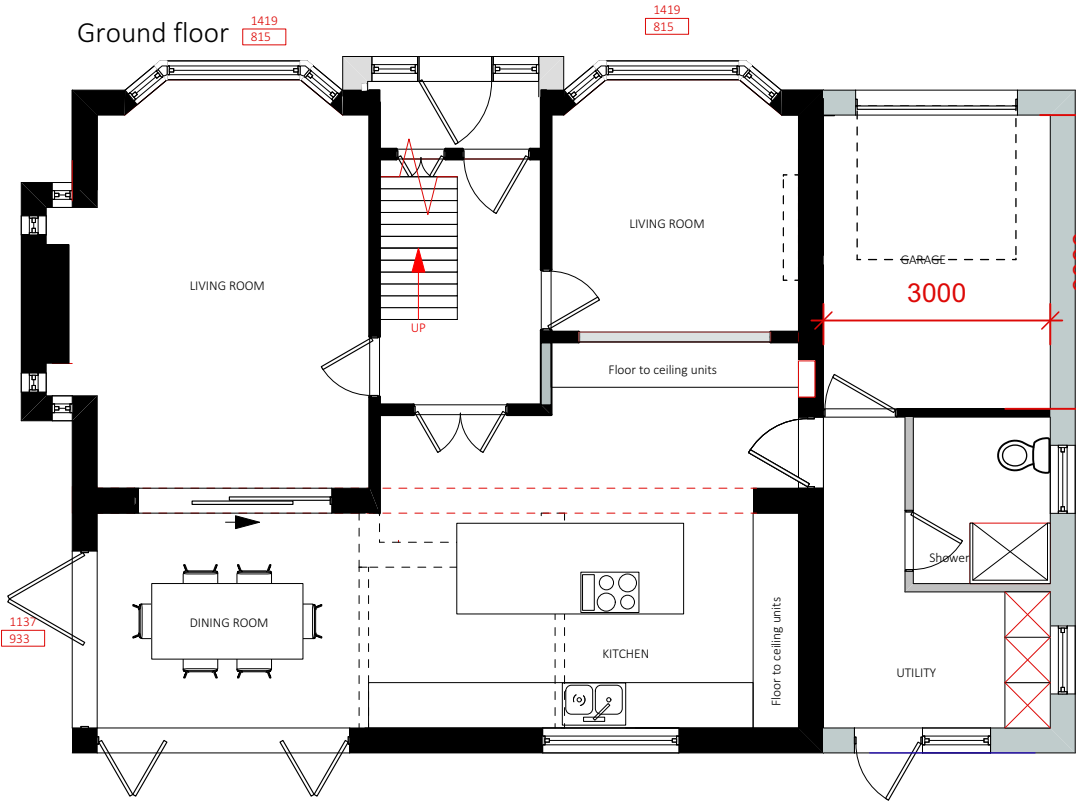

Roof plan

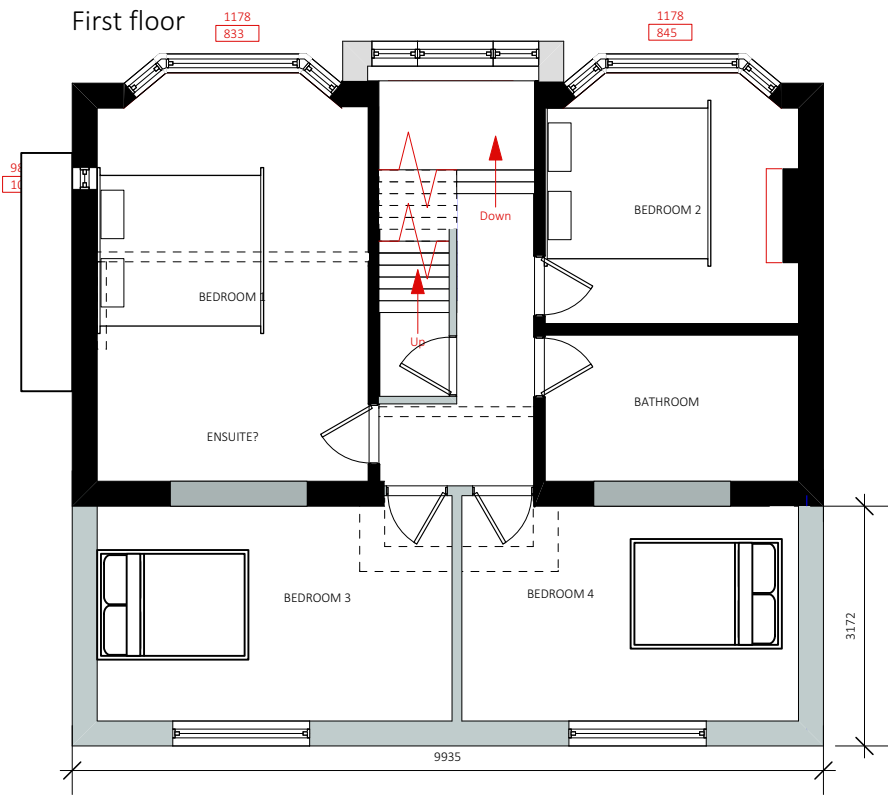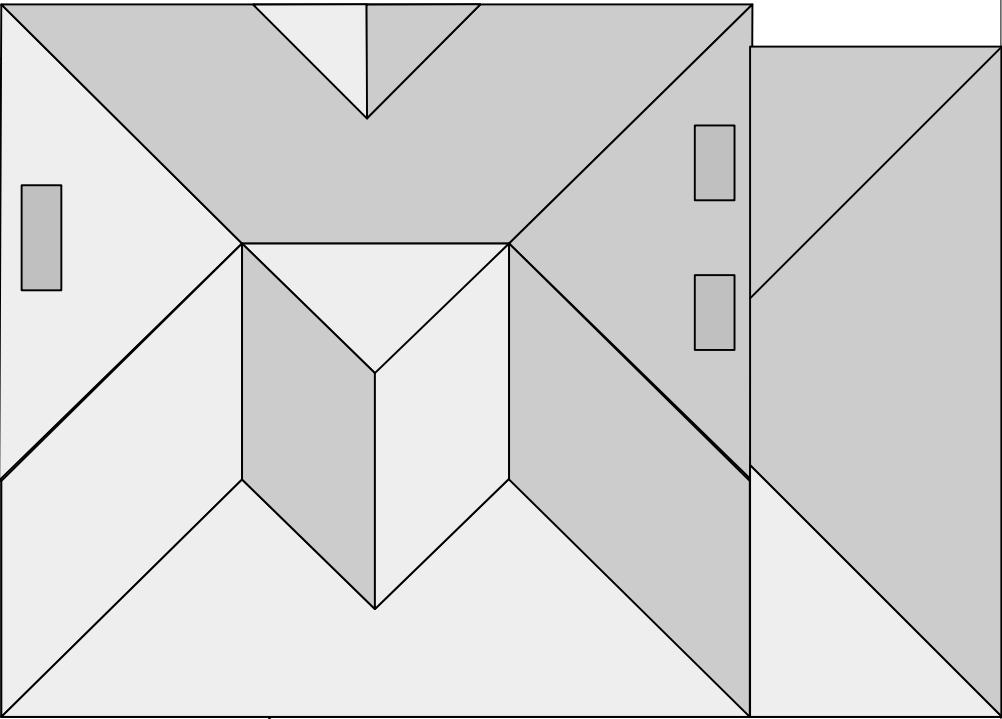

Skerryvore Designs Ltd
skerryvoredesigns.co.uk

SKD
SKERRYVORE DESIGNS

Phone **01633 897922**
Mobile **07816 934352**
contact@skerryvoredesigns.co.uk

JOB
TITLE Iona
Glasllwch Lane
NP20 3PU

DRAWING
TITLE PROPOSED
Plans &
Elevations

DRAWING No. SD980 02i

SCALE 1:100 & 1:200 @ A3

DATE April 2025