



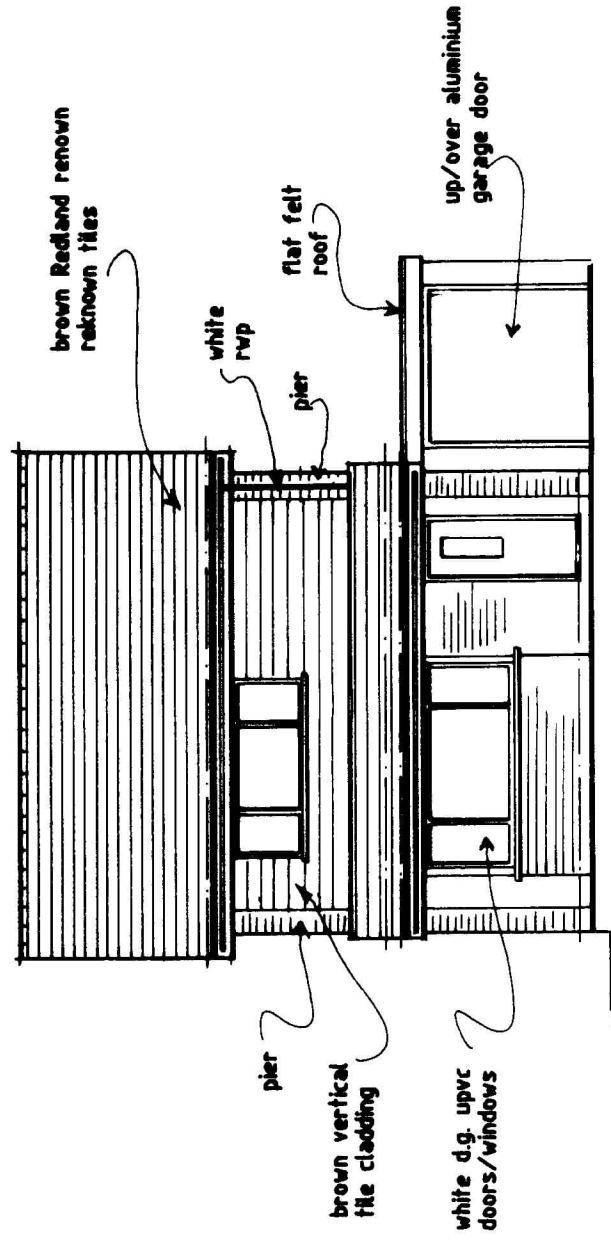


EXISTING FRONT ELEVATION

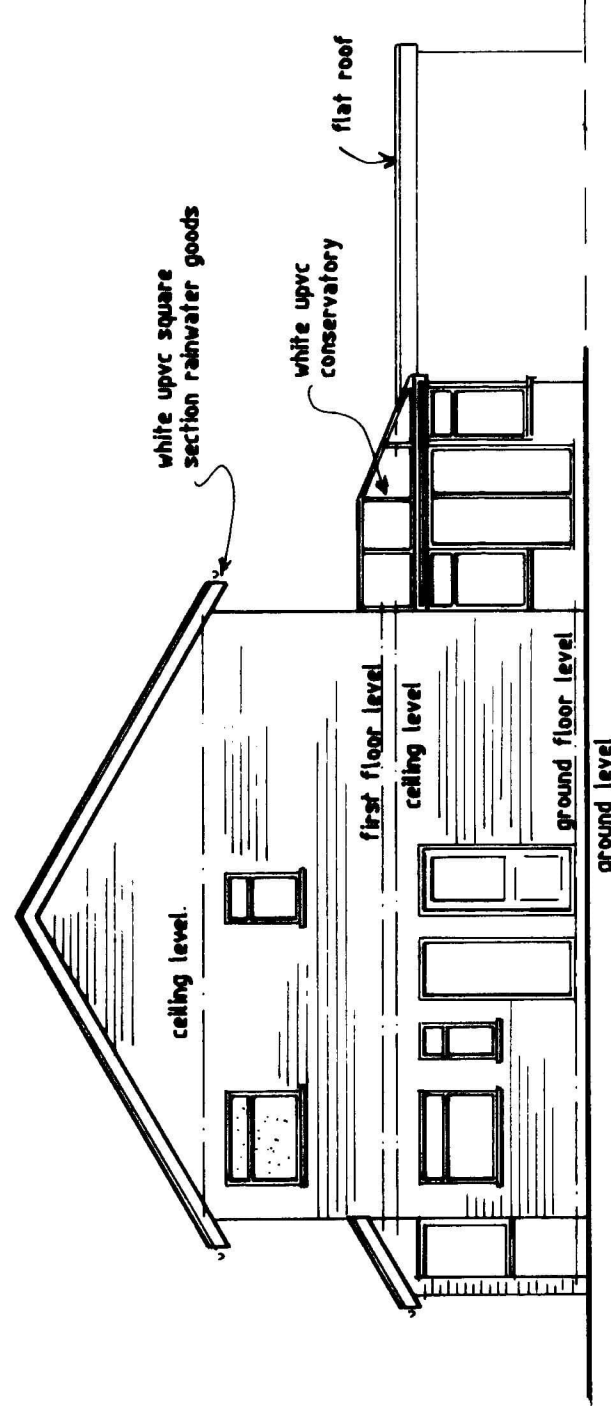


EXISTING DRIVE SIDE ELEVATION


SCALE - 1:100

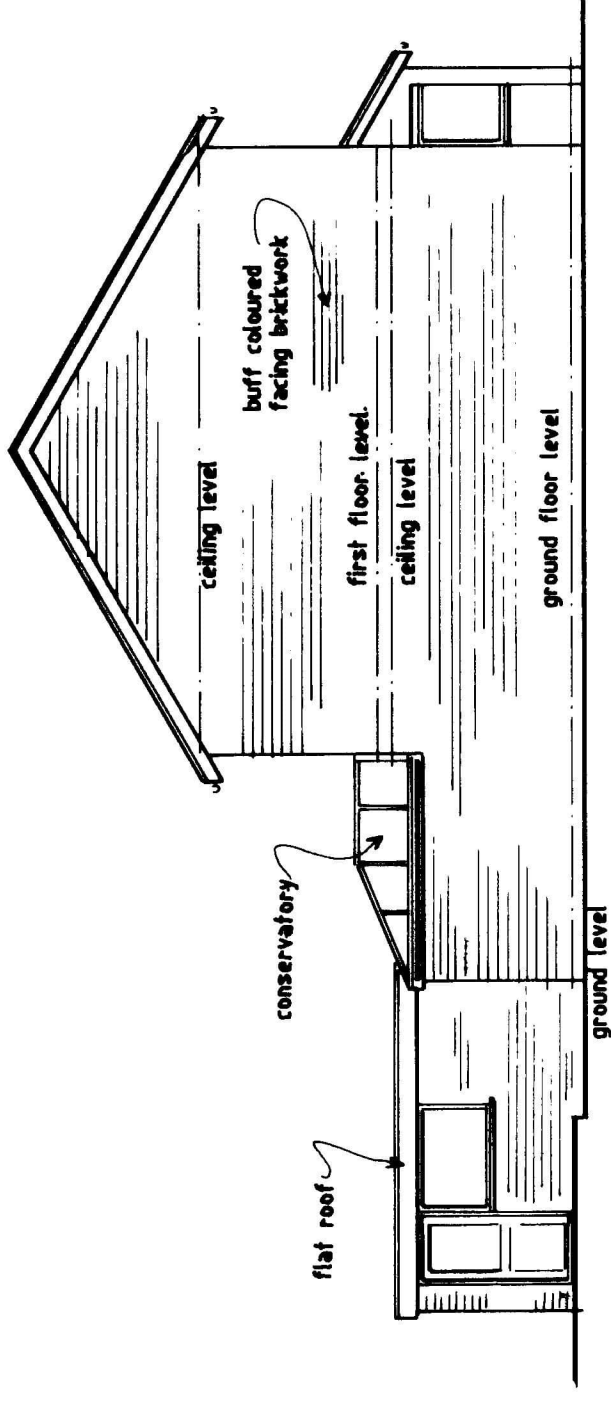


EXISTING SIDE ELEVATION

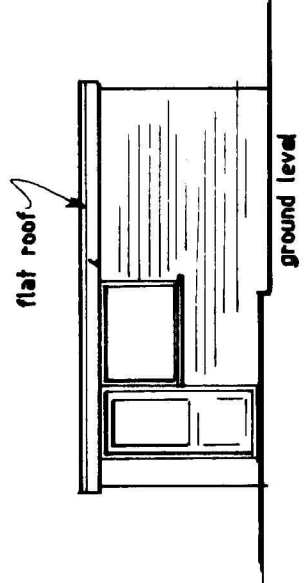


EXISTING REAR ELEVATION

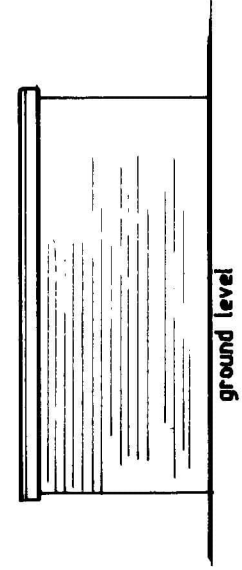


GARAGE SIDE ELEVATION

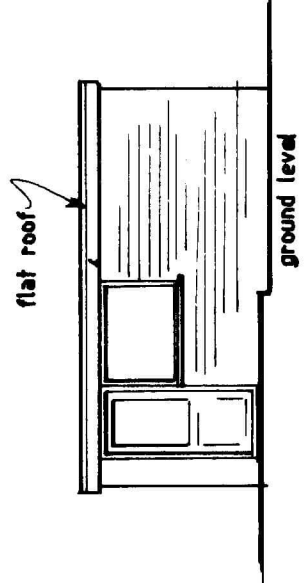

GARAGE LAWN SIDE ELEV.

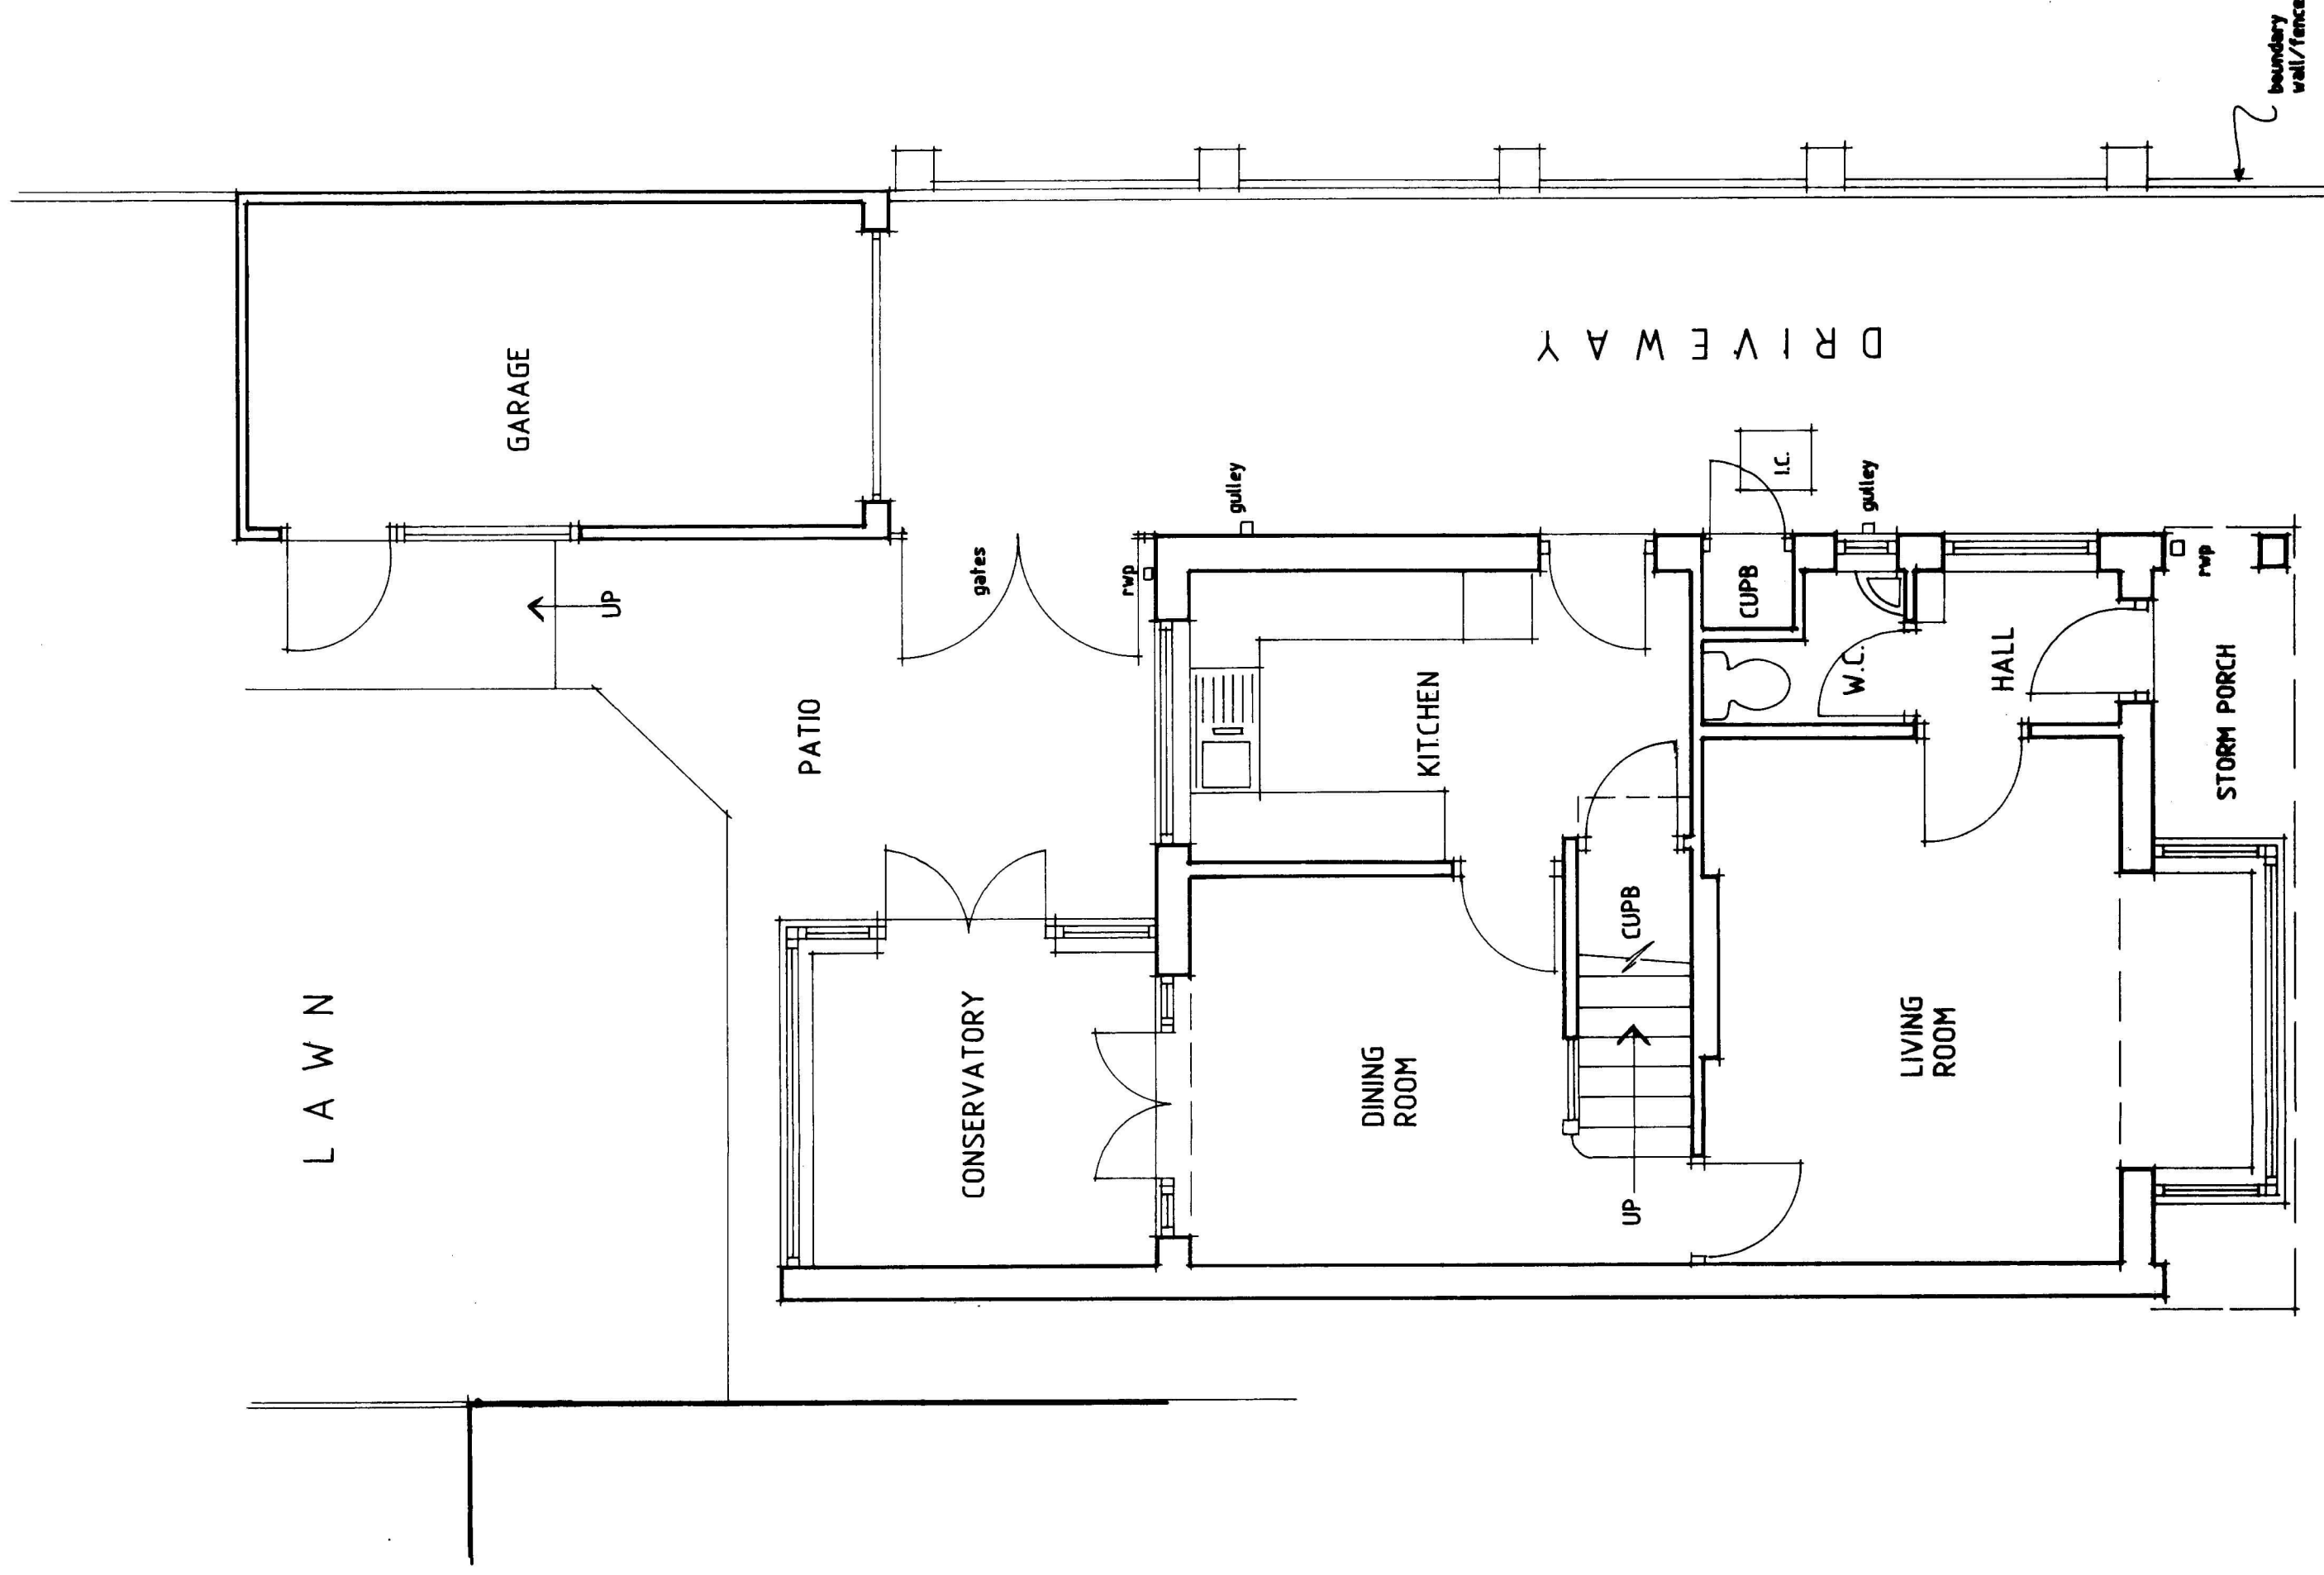


EXISTING GROUND FLOOR PLAN

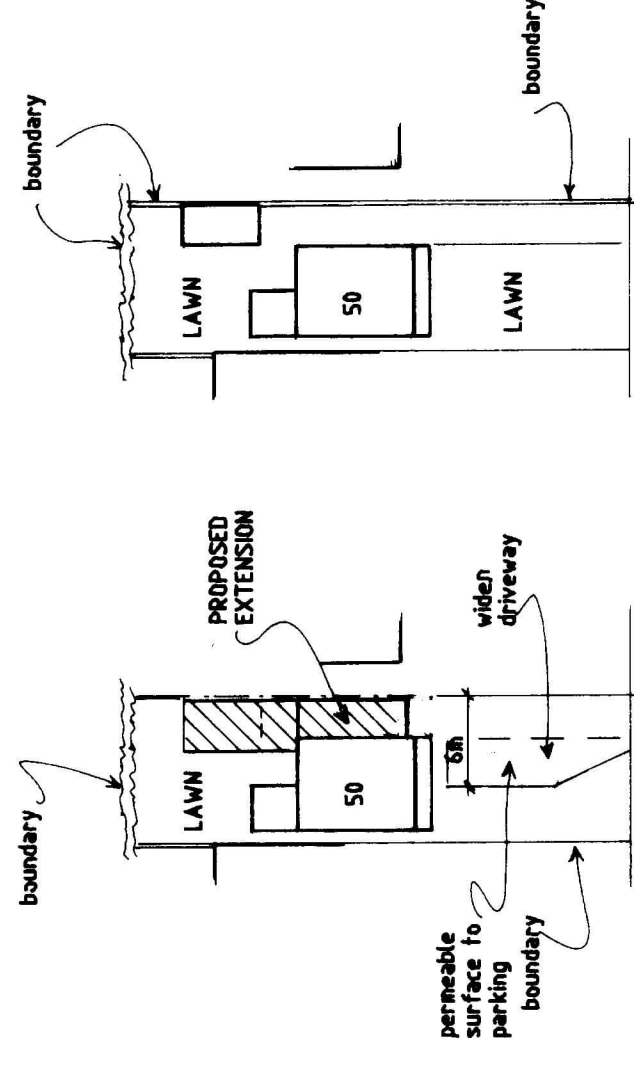

PROP. SITE PLAN

SCALE-1:500

EXTG SITE PLAN

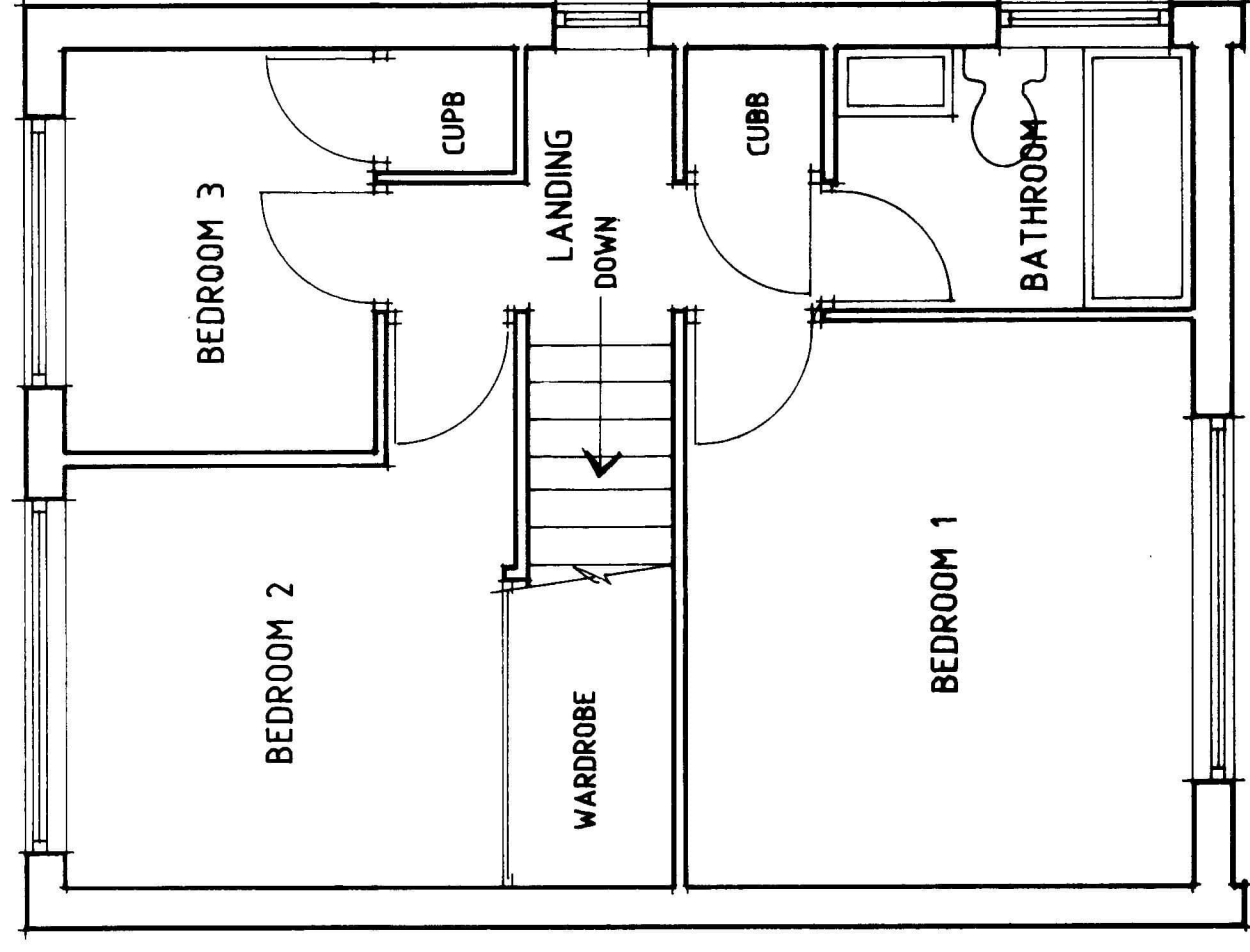

EXISTING FIRST FLOOR PLAN

SCALE-1:50

SCALE-1:100

SCALE-1:50

Revisions	
Ref	Description
K.W. DORRINGTON MCAT ARCHITECTURAL ASSOCIATES Tel:(01633) 857566	
PROPOSED SINGLE & TWO STOREY EXTENSIONS AT - 50, BRUNEL AVENUE, HIGH CROSS, NEWPORT, SOUTH WALES.	
FOR - MR & MRS R. TAYLOR.	
EXISTING PLANS & ELEVATIONS EXISTING & PROPOSED SITE PLANS	
date: MAY 2022	
scale: 1:100-ELEVATIONS & 1:50-PLANS AT A1	
drawing number: KD1867/1	