




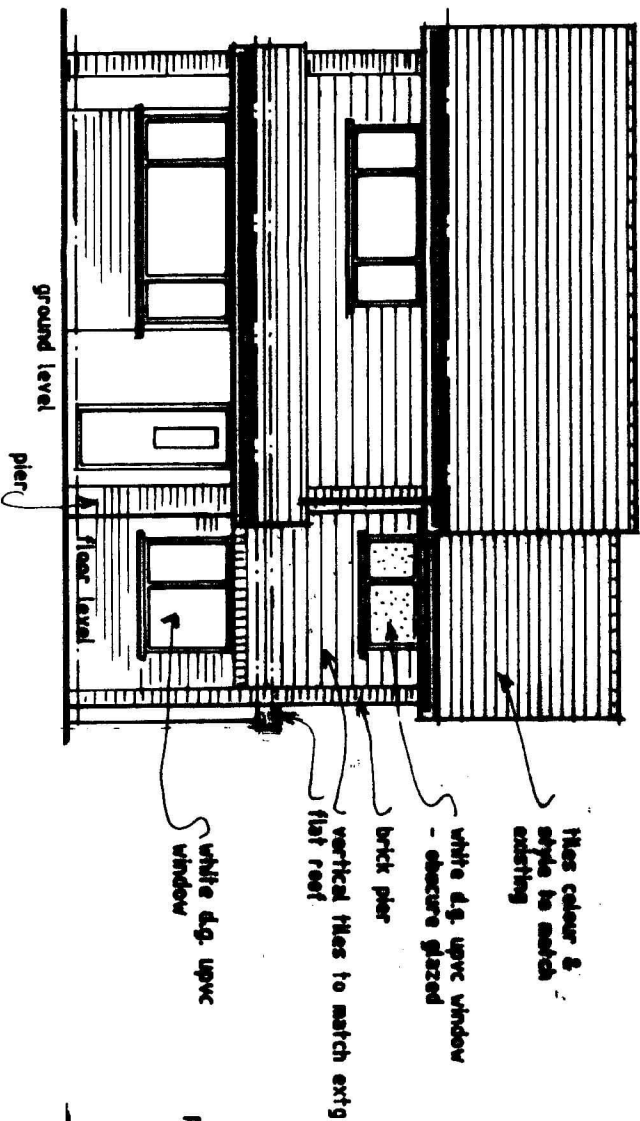


PROP. FRONT ELEVATION

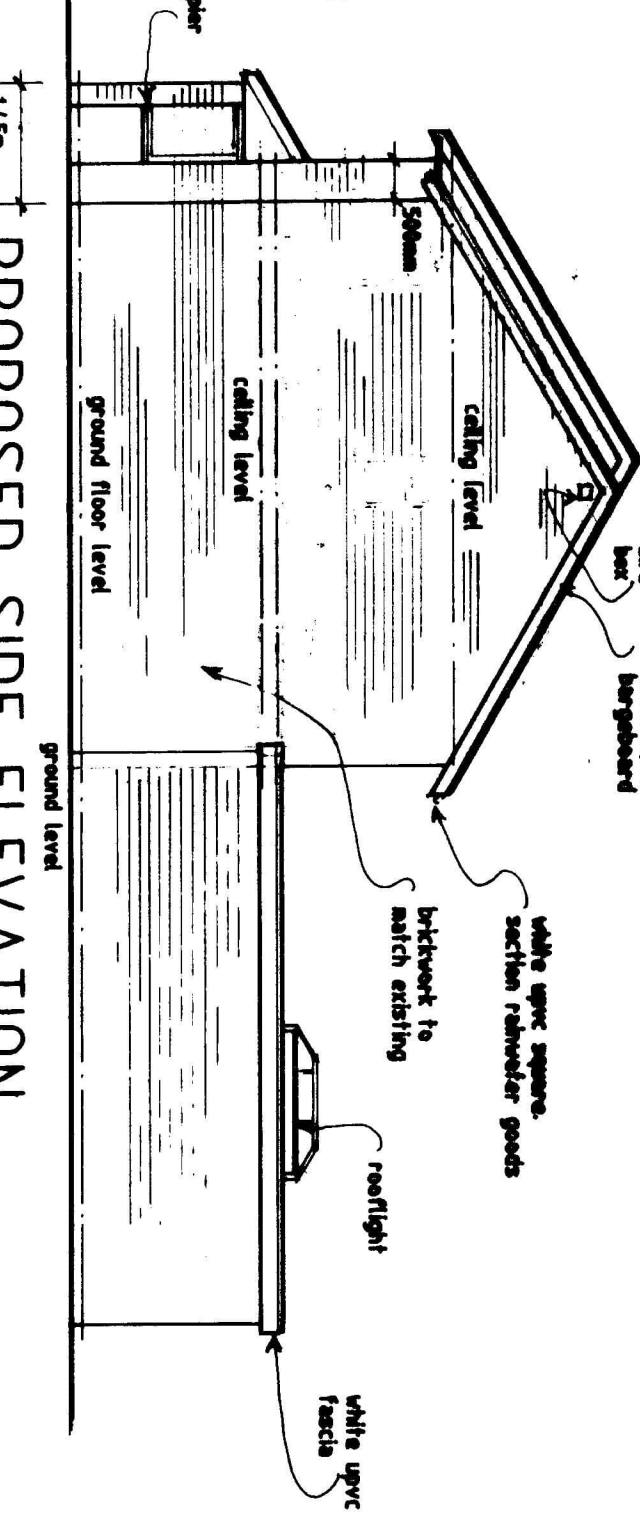


PROPOSED SIDE ELEVATION
SCALE: 1/80

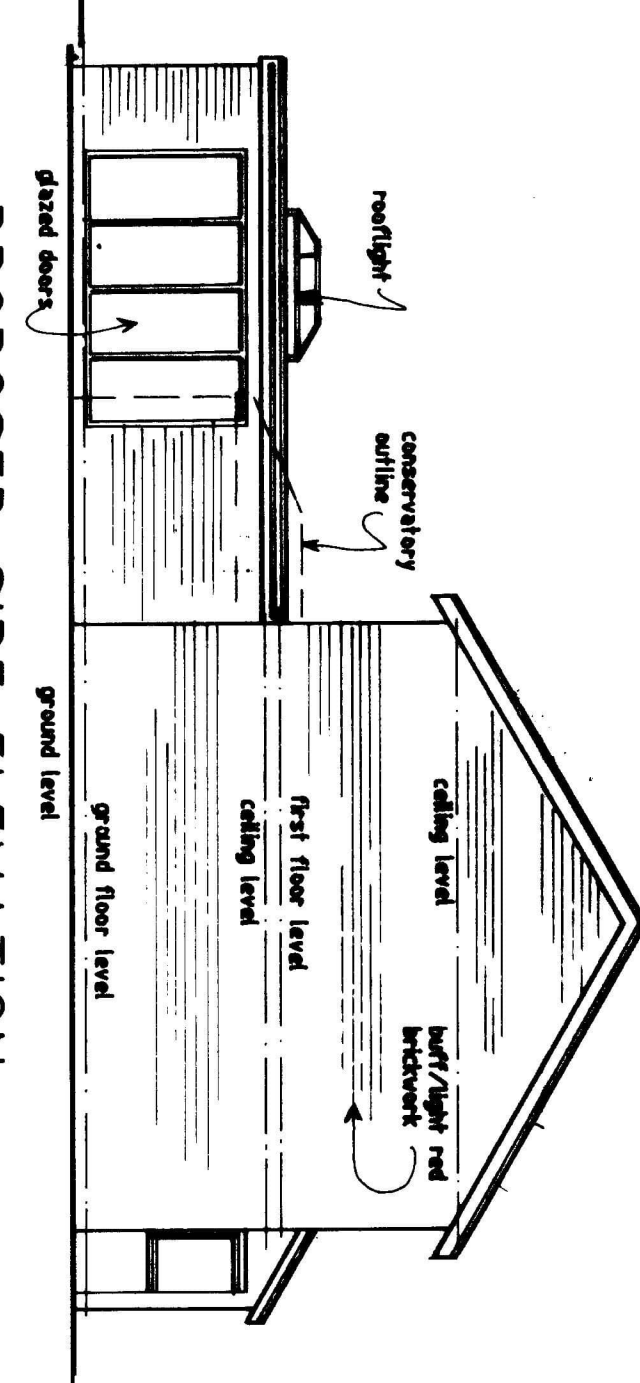


PROPOSED SIDE ELEVATION

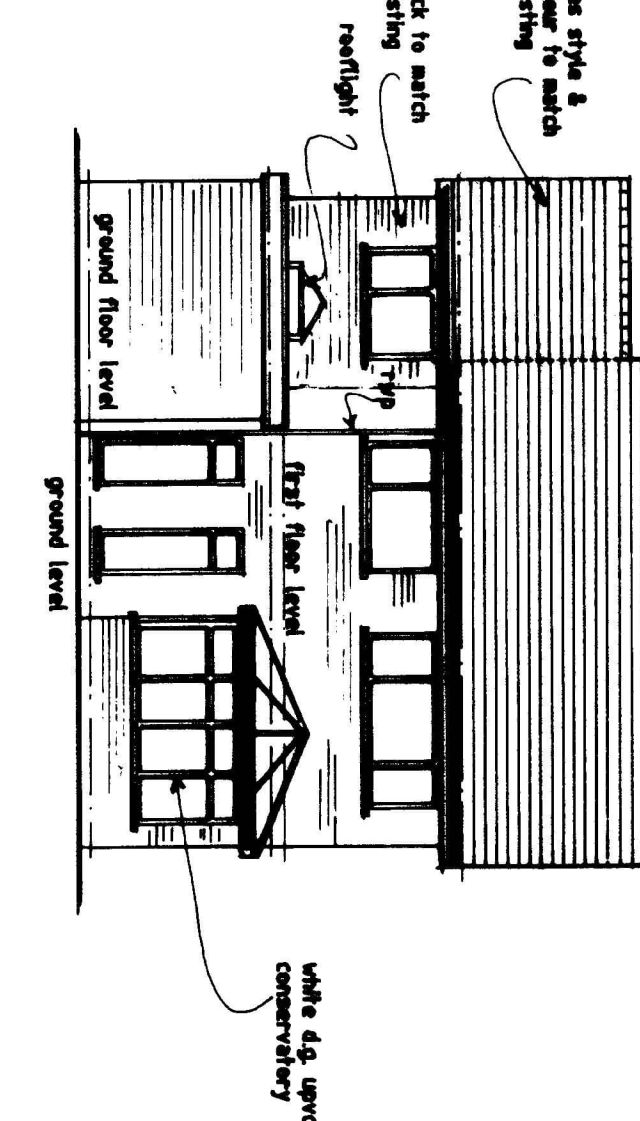


PROPOSED REAR ELEVATION

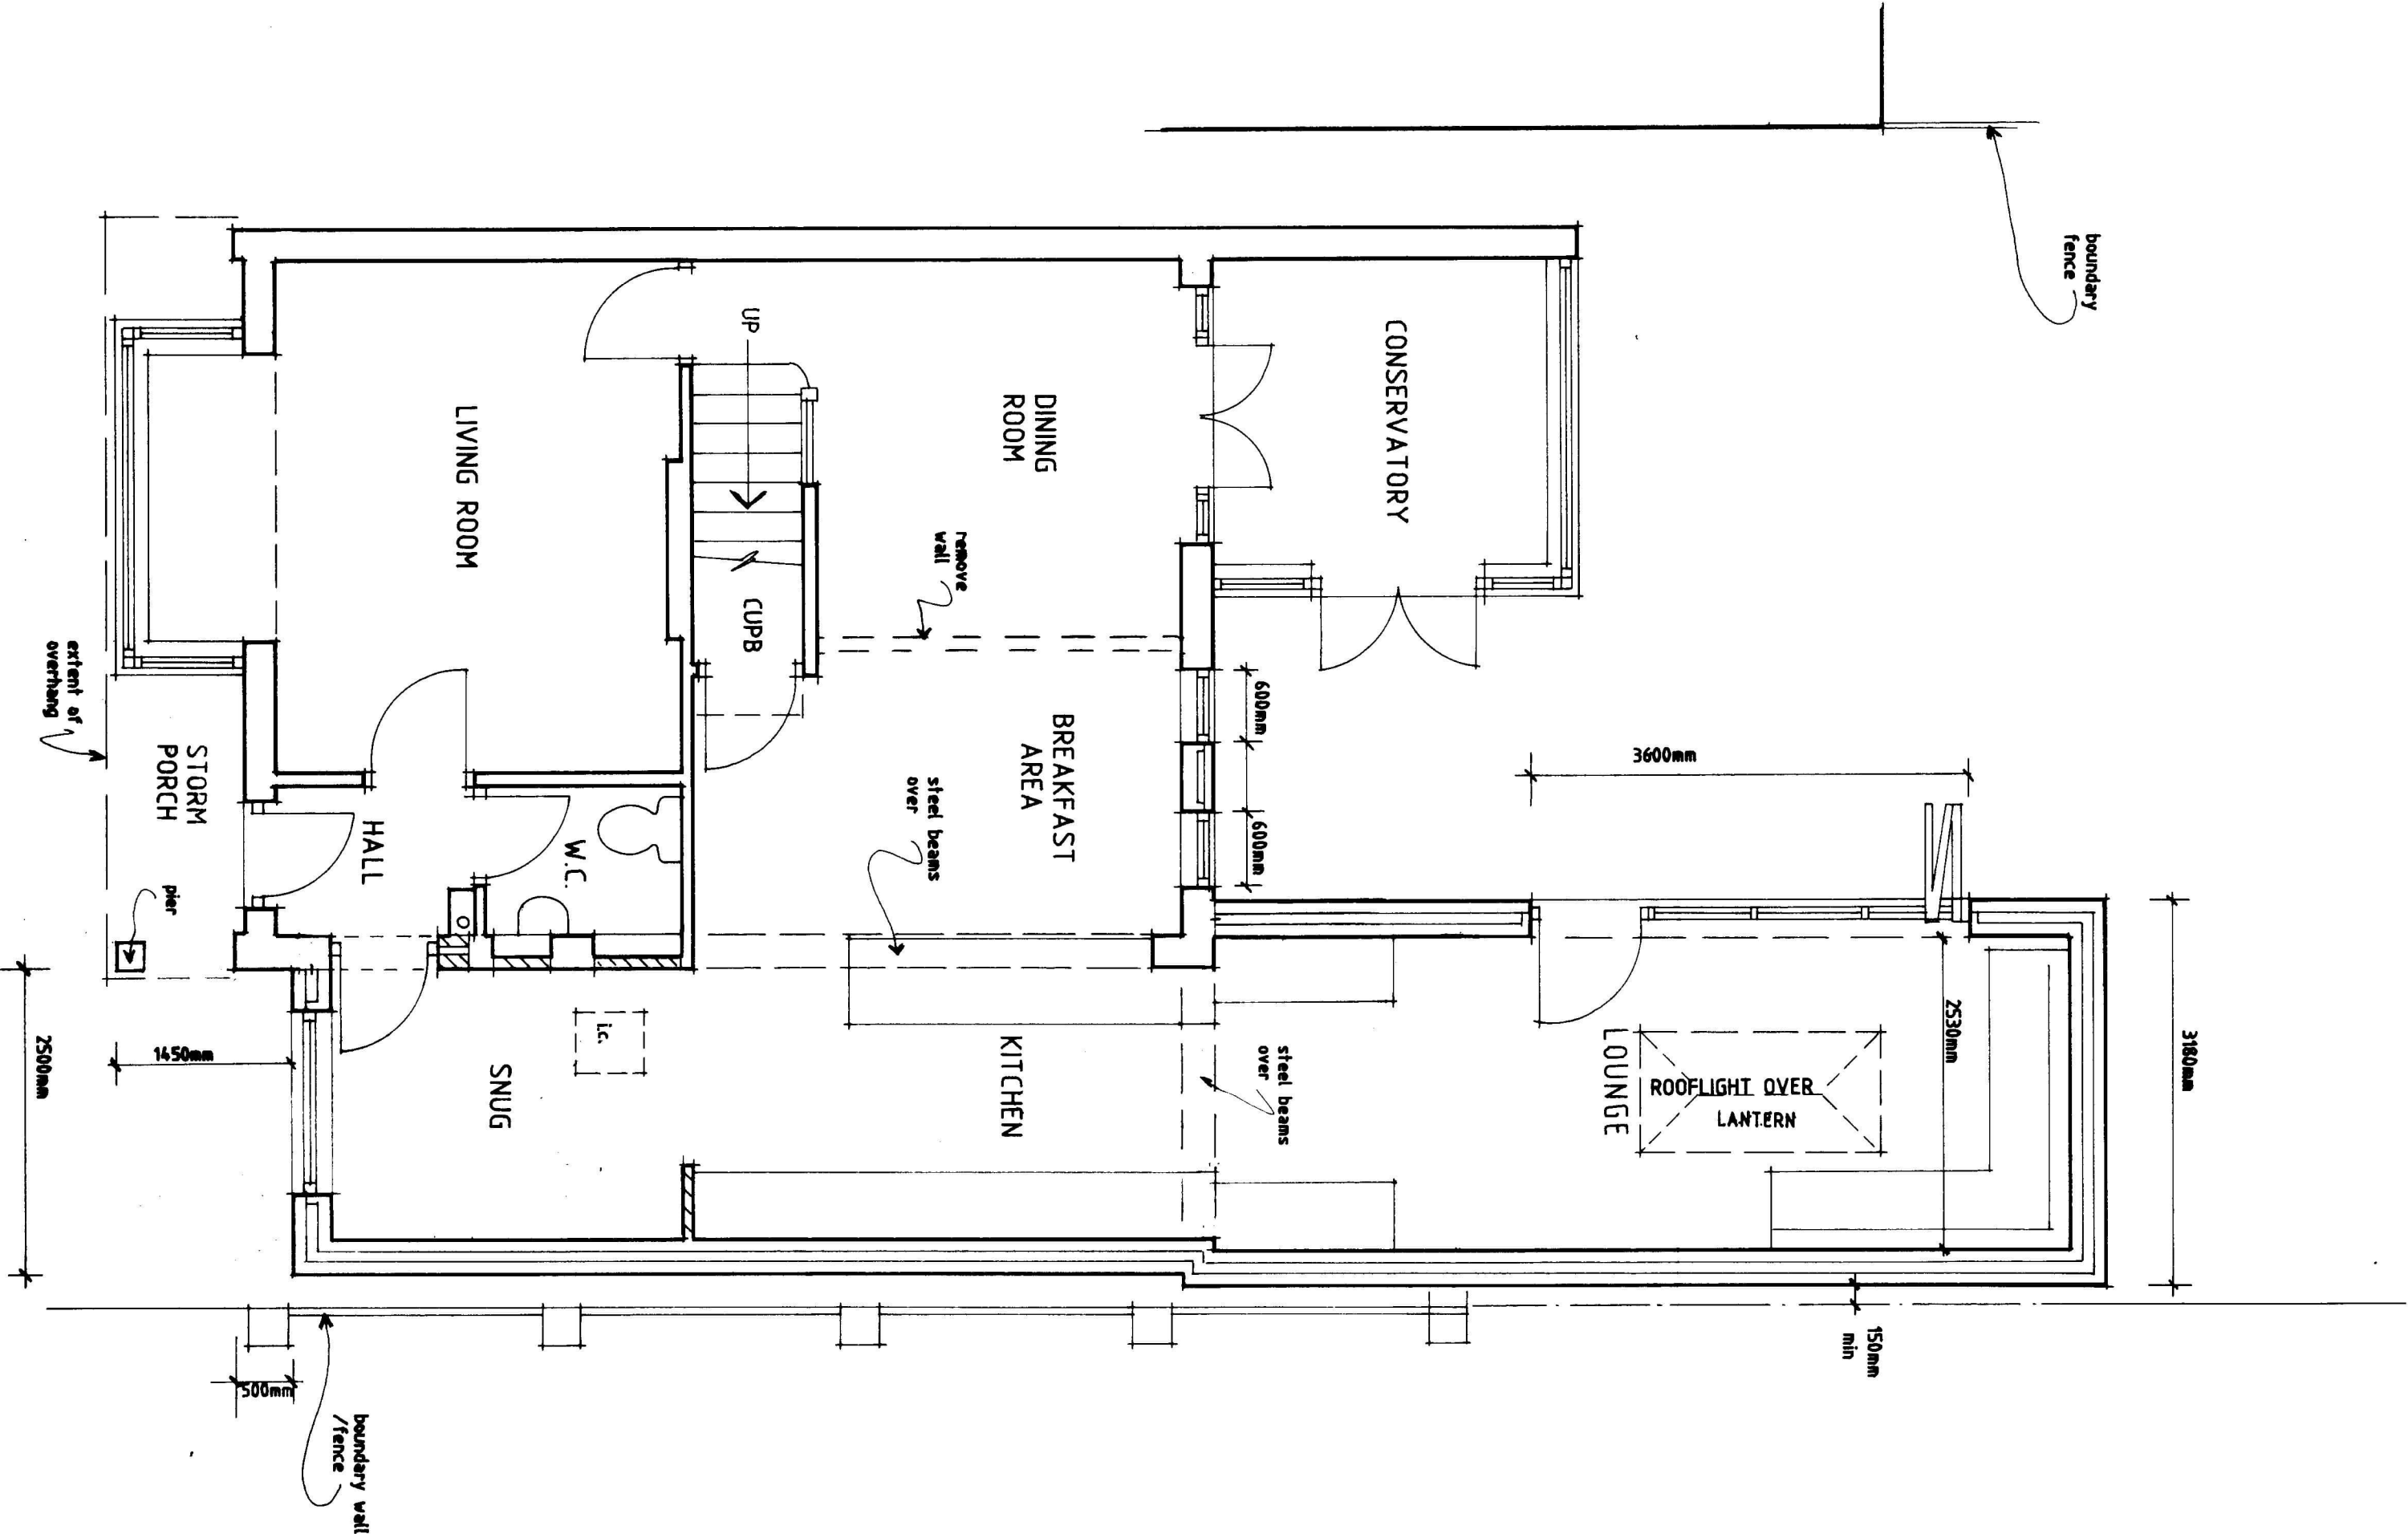

PROPOSED GROUND FLOOR PLAN

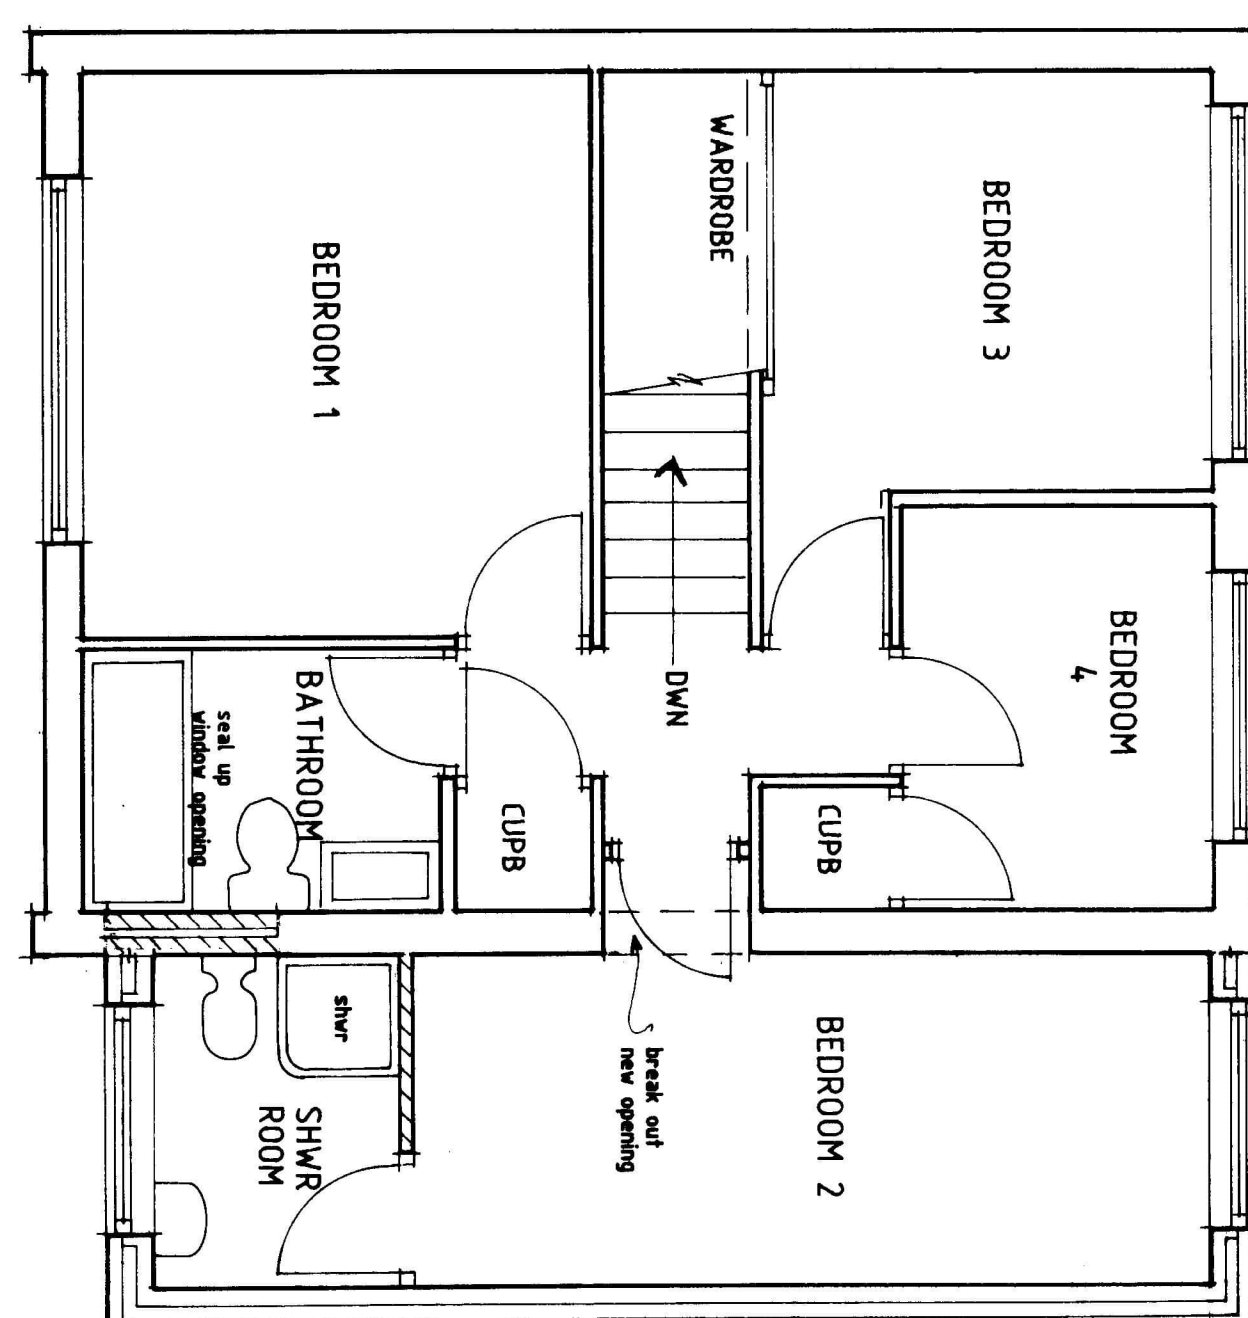

PROPOSED FIRST FLOOR PLAN

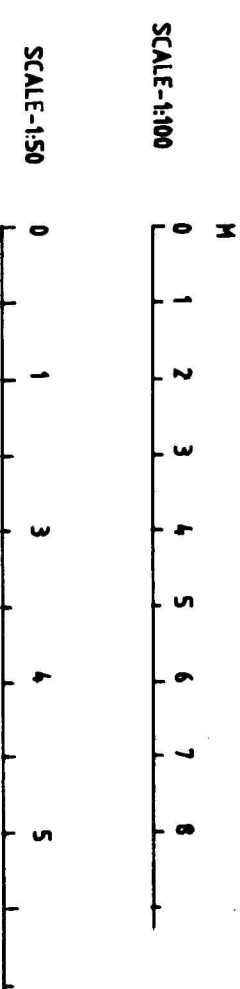

Revisions		
Ref	Date	Description

K.W. DORRINGTON MCAI MCABE
ARCHITECTURAL ASSOCIATES
Tel:(01633) 857566

PROPOSED TWO & SINGLE STOREY
EXTENSIONS AT -
50, BRUNEL AVENUE, HIGH CROSS,
NEWPORT, SOUTH WALES.
FOR - MR & MRS R. TAYLOR.

PROPOSED
date: MAY 2022
scale: 1:50-PLANS & 1:100-ELEVATIONS AT ALL
drawing number: KD2008/1