




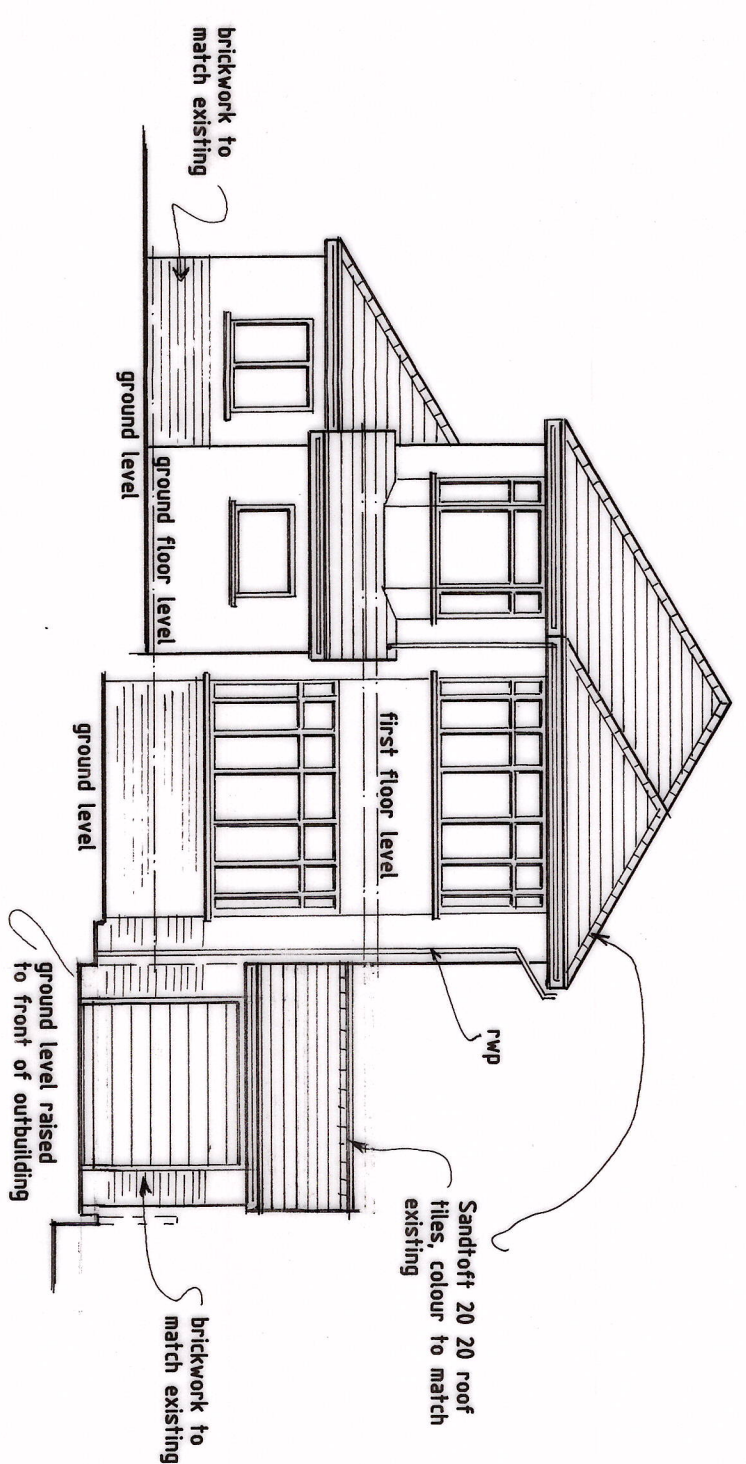


PROPOSED FRONT ELEVATION

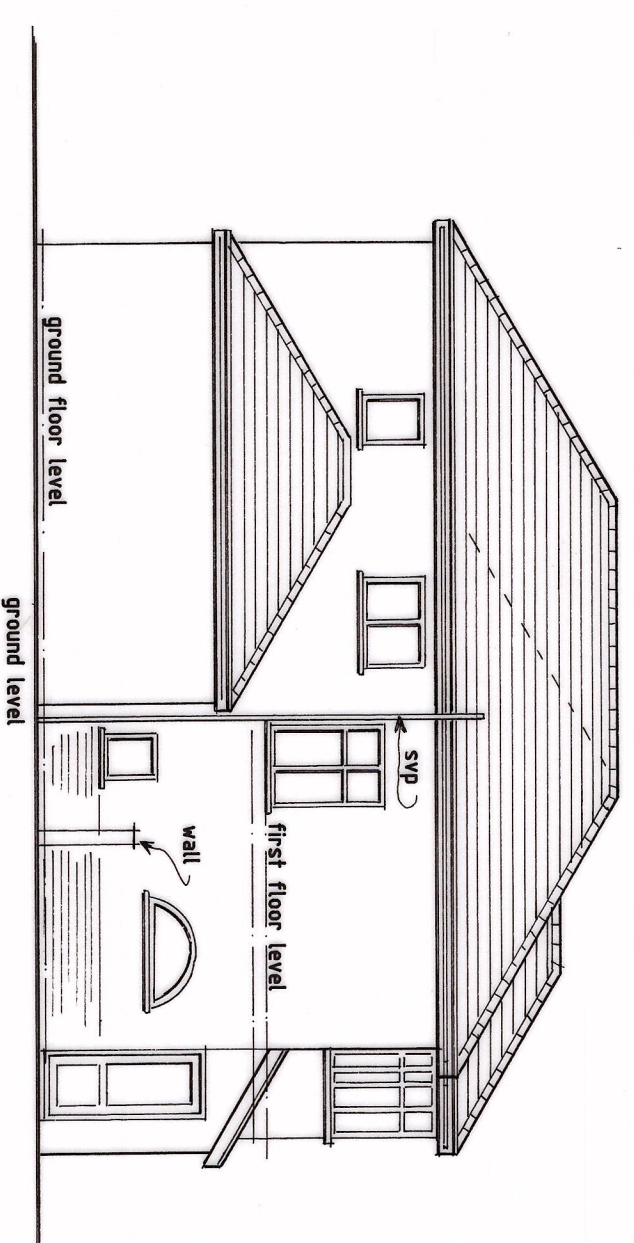


PROPOSED DRIVE SIDE ELEVATION

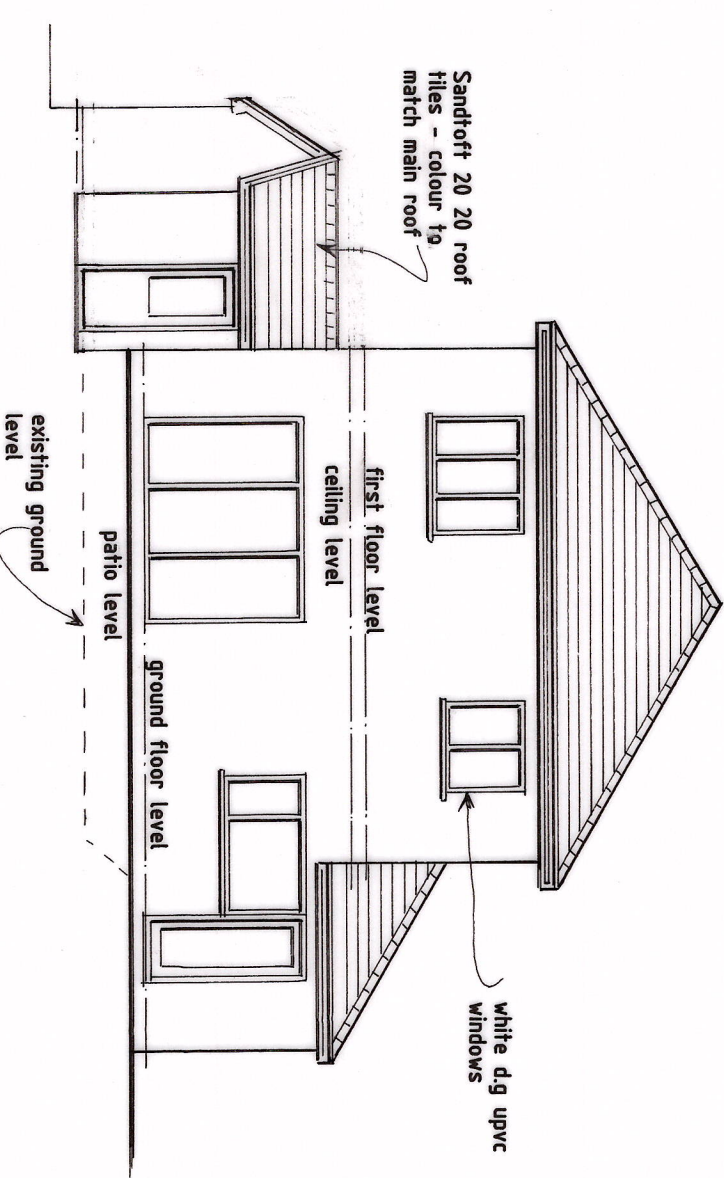


PROPOSED REAR ELEVATION

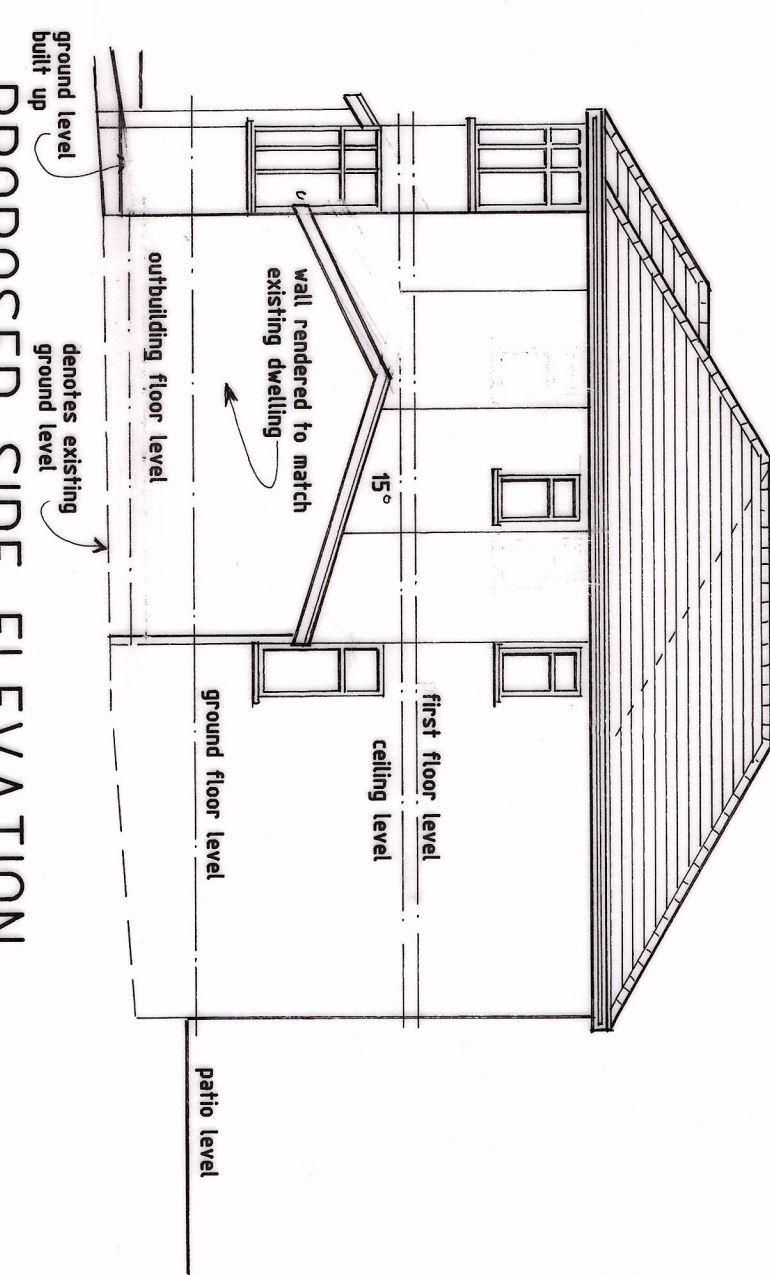


PROPOSED SIDE ELEVATION

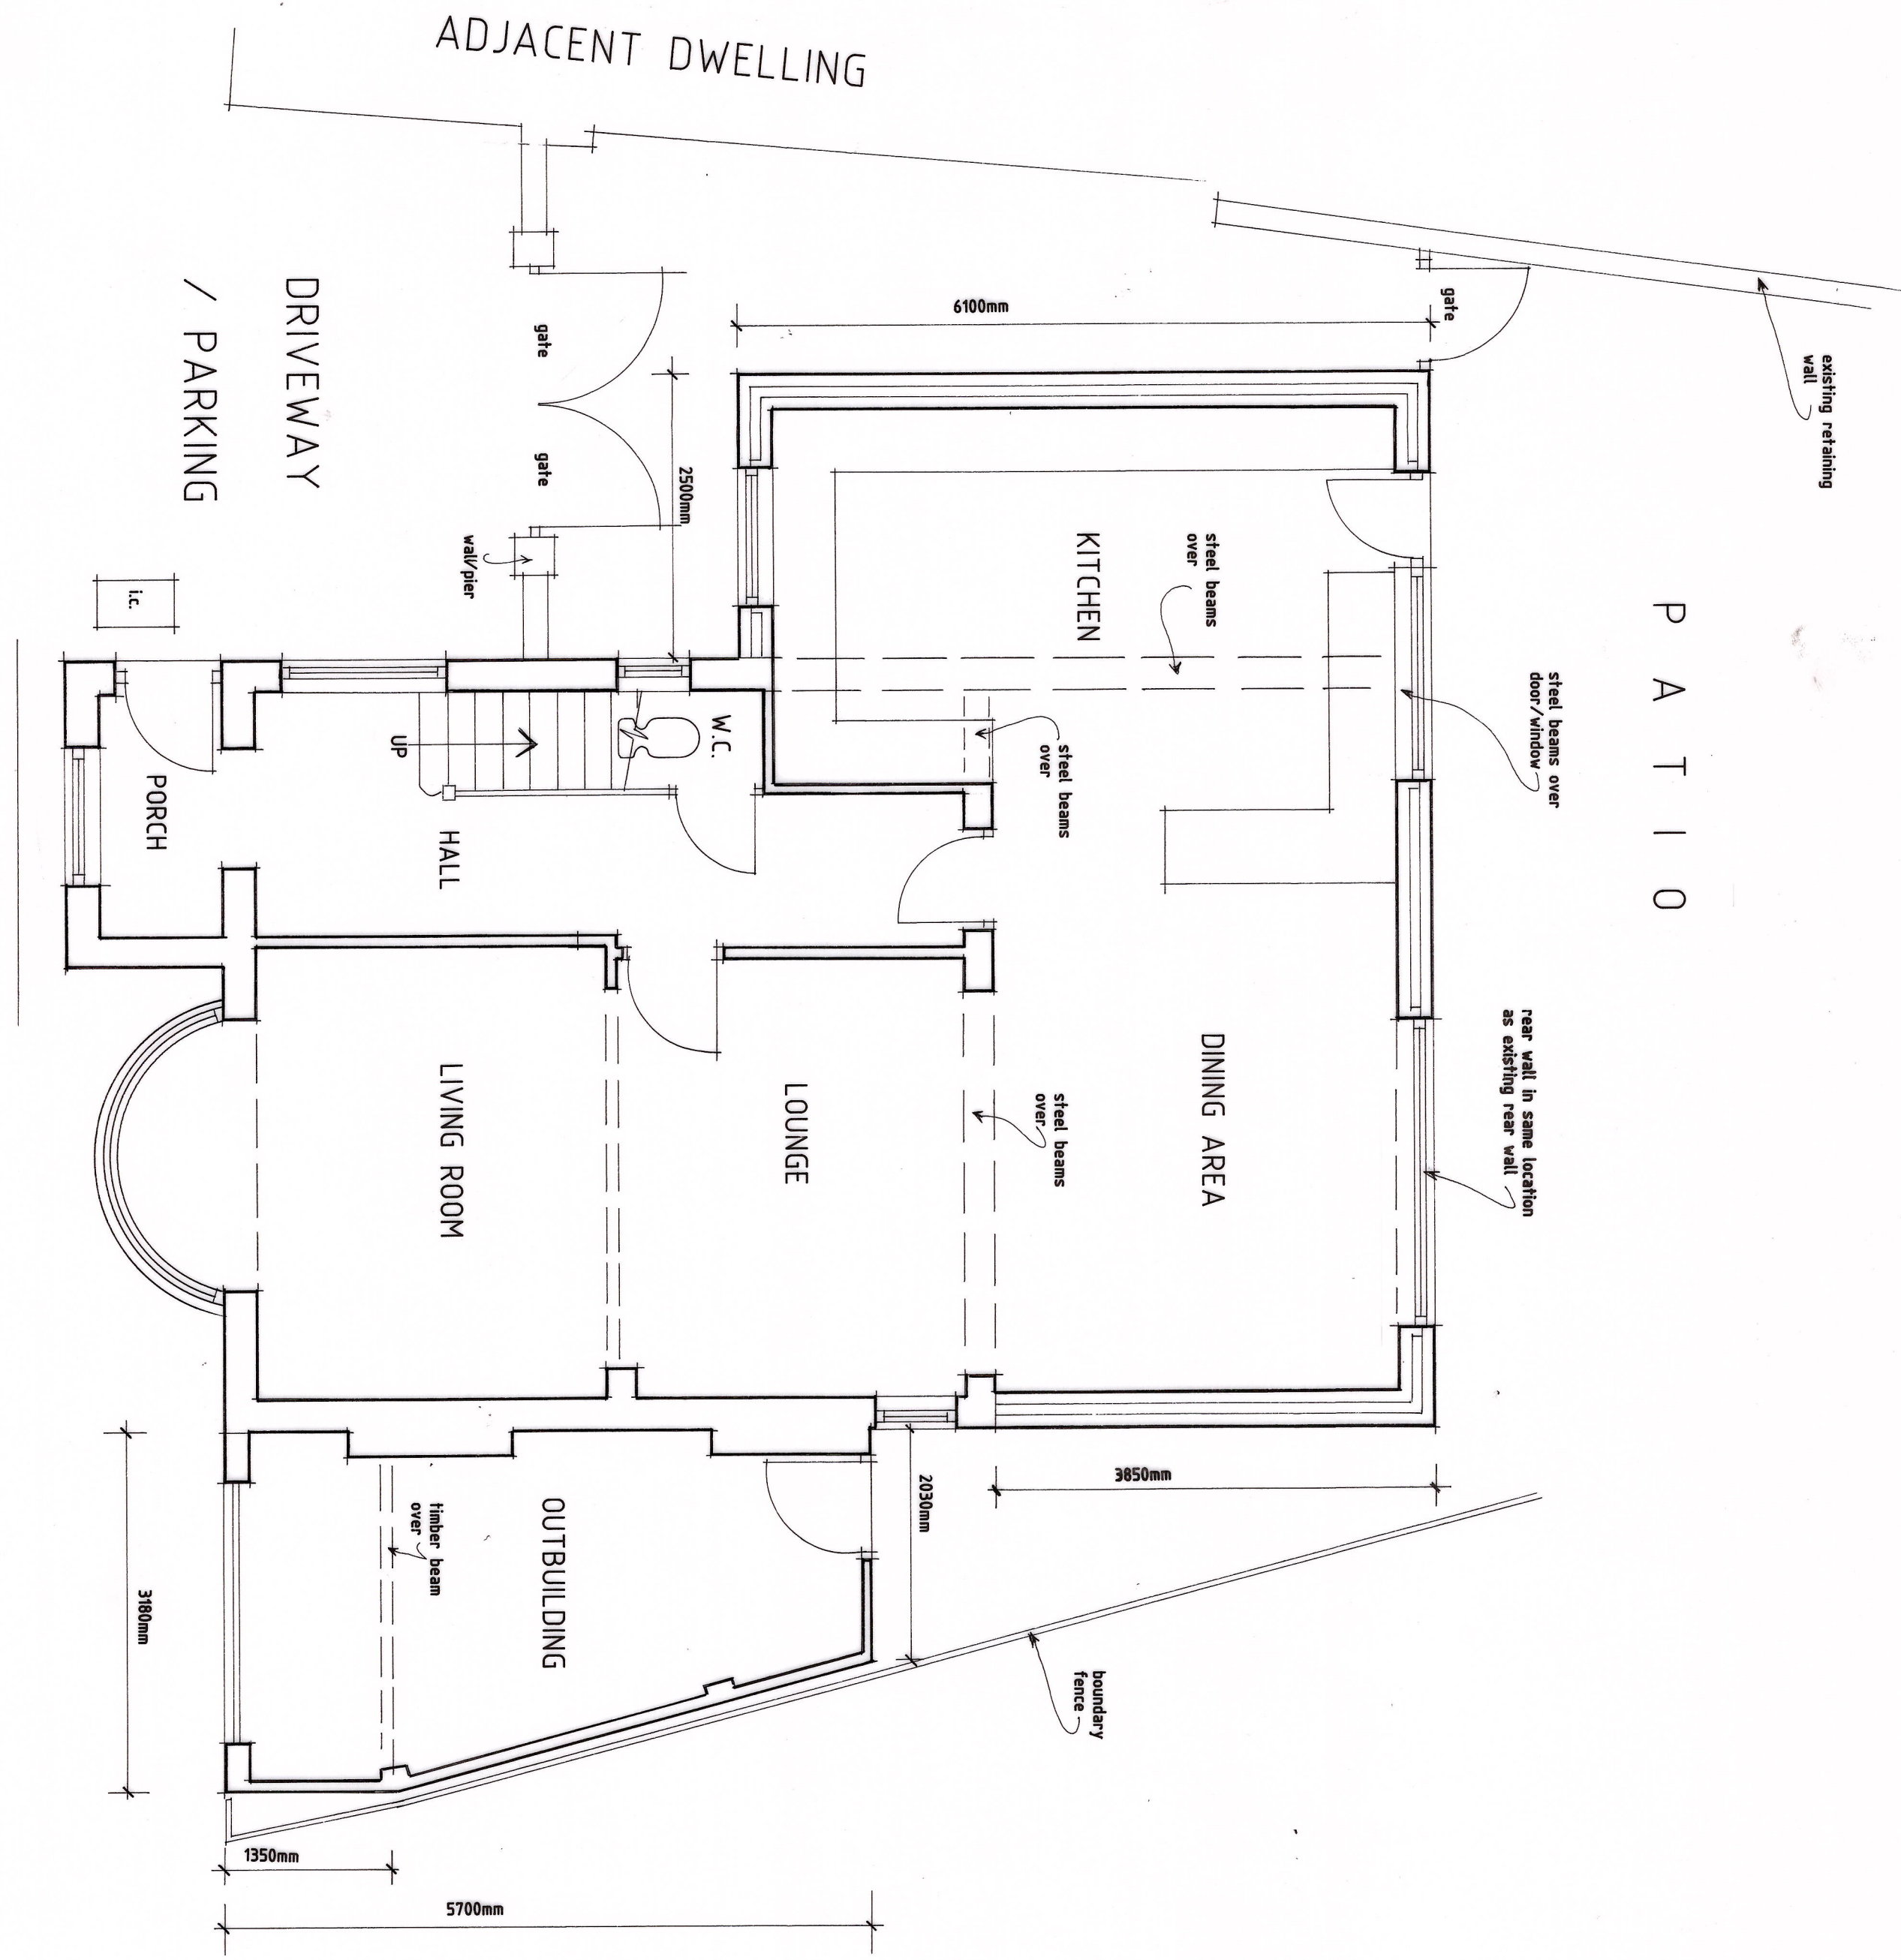

P A T I O

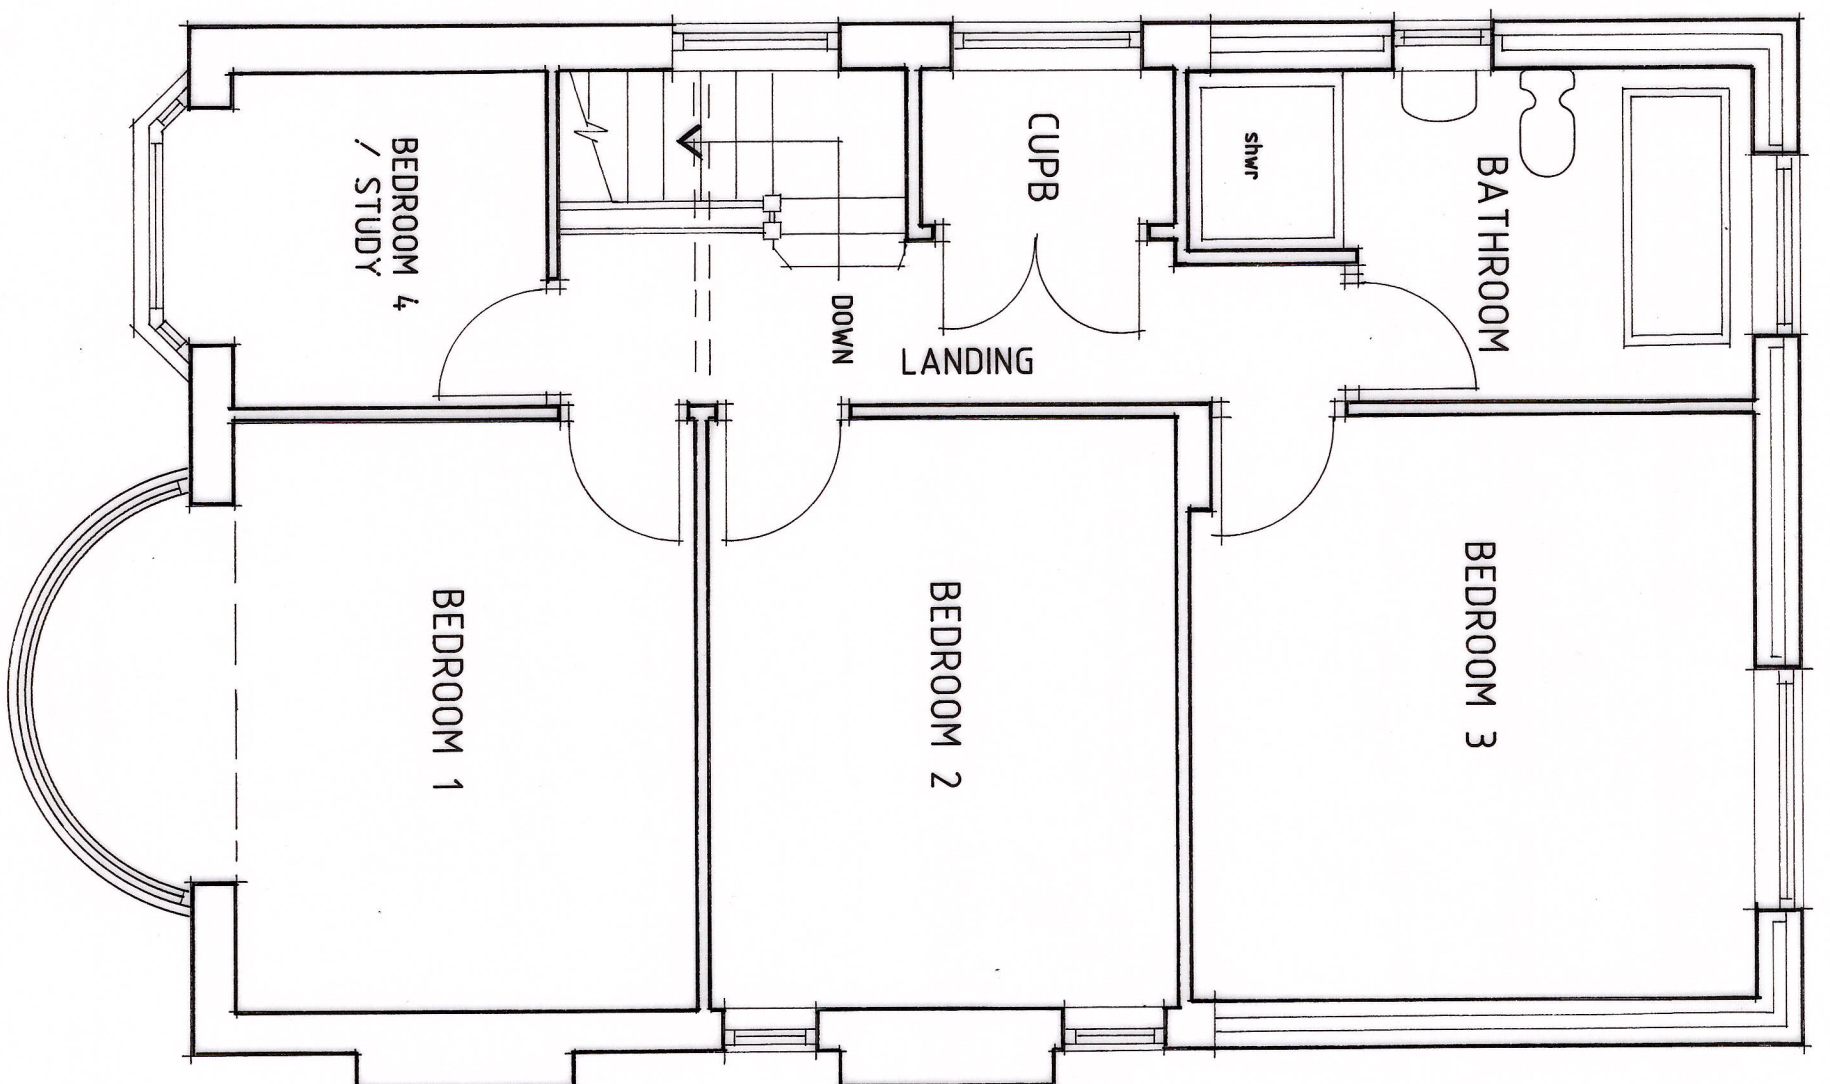

PROPOSED FIRST FLOOR PLAN

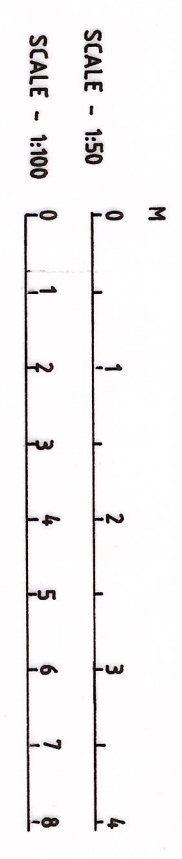

Revisions

Ref	Date	Description
-----	------	-------------

K.W. DORRINGTON MCAI MCABE
ARCHITECTURAL ASSOCIATES
Tel:(01633) 857566

PROPOSED EXTENSIONS & ALTERATIONS
TO REAR & SIDE OF -
22, REDBROOK ROAD,
NEWPORT, NP20 5AA.

PROPOSED

date: MAY 2025

scale: 1:50 - PLANS & 1:100 - ELEVATIONS AT A

drawing number: KD2012/2A

PROPOSED GROUND FLOOR PLAN

22, REDBROOK ROAD, NEWPORT. K02012/2 AUG. 2025 SCALE-150