



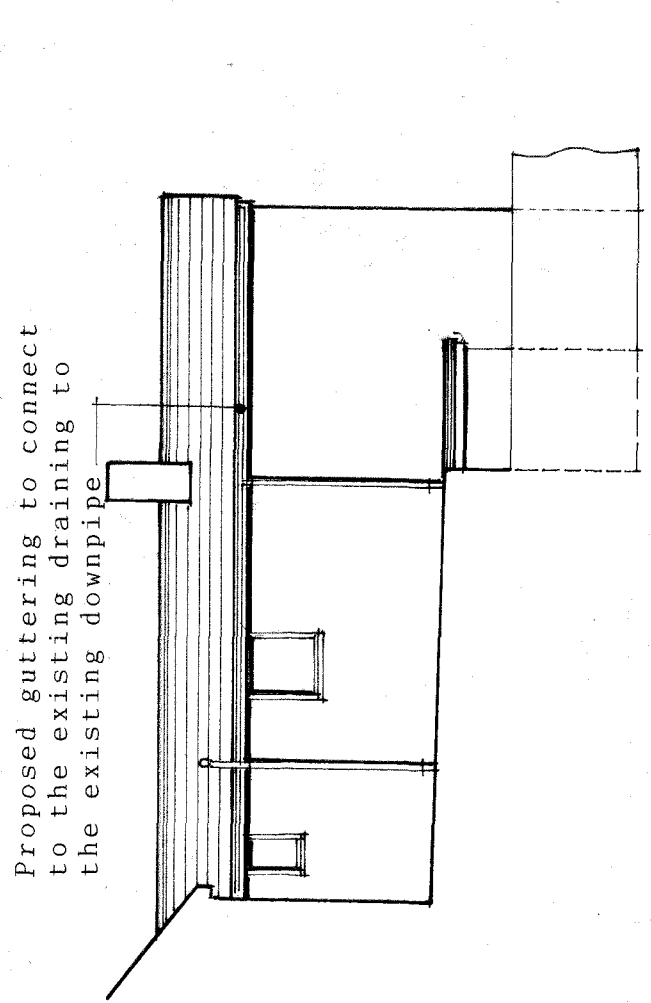



Side elevation
SCALE 1:100

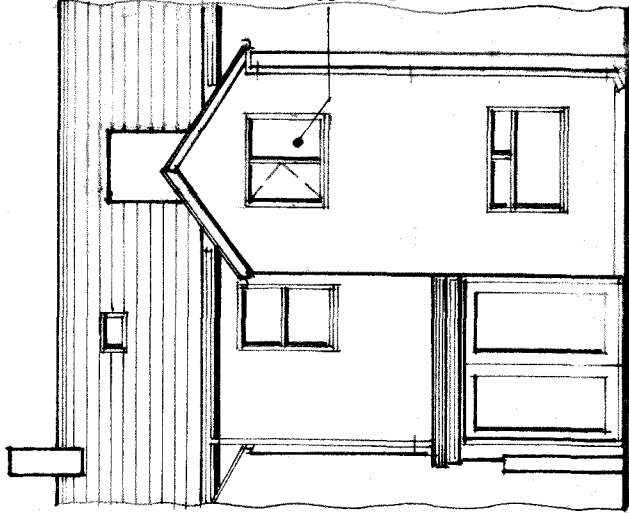


Rear elevation

- SCHEDULE OF PROPOSED WALL, ROOF, FINISHES
- ROOF
Slate to match main roof.
- WALLS
Painted render to match existing
- WINDOW
White uPVC to match existing
- RAINWATER GOODS
Black uPVC
- BARGE BOARDS
White uPVC to match existing
- Include code 4 lead flashing to existing stack if stack is to be retained.

Side elevation

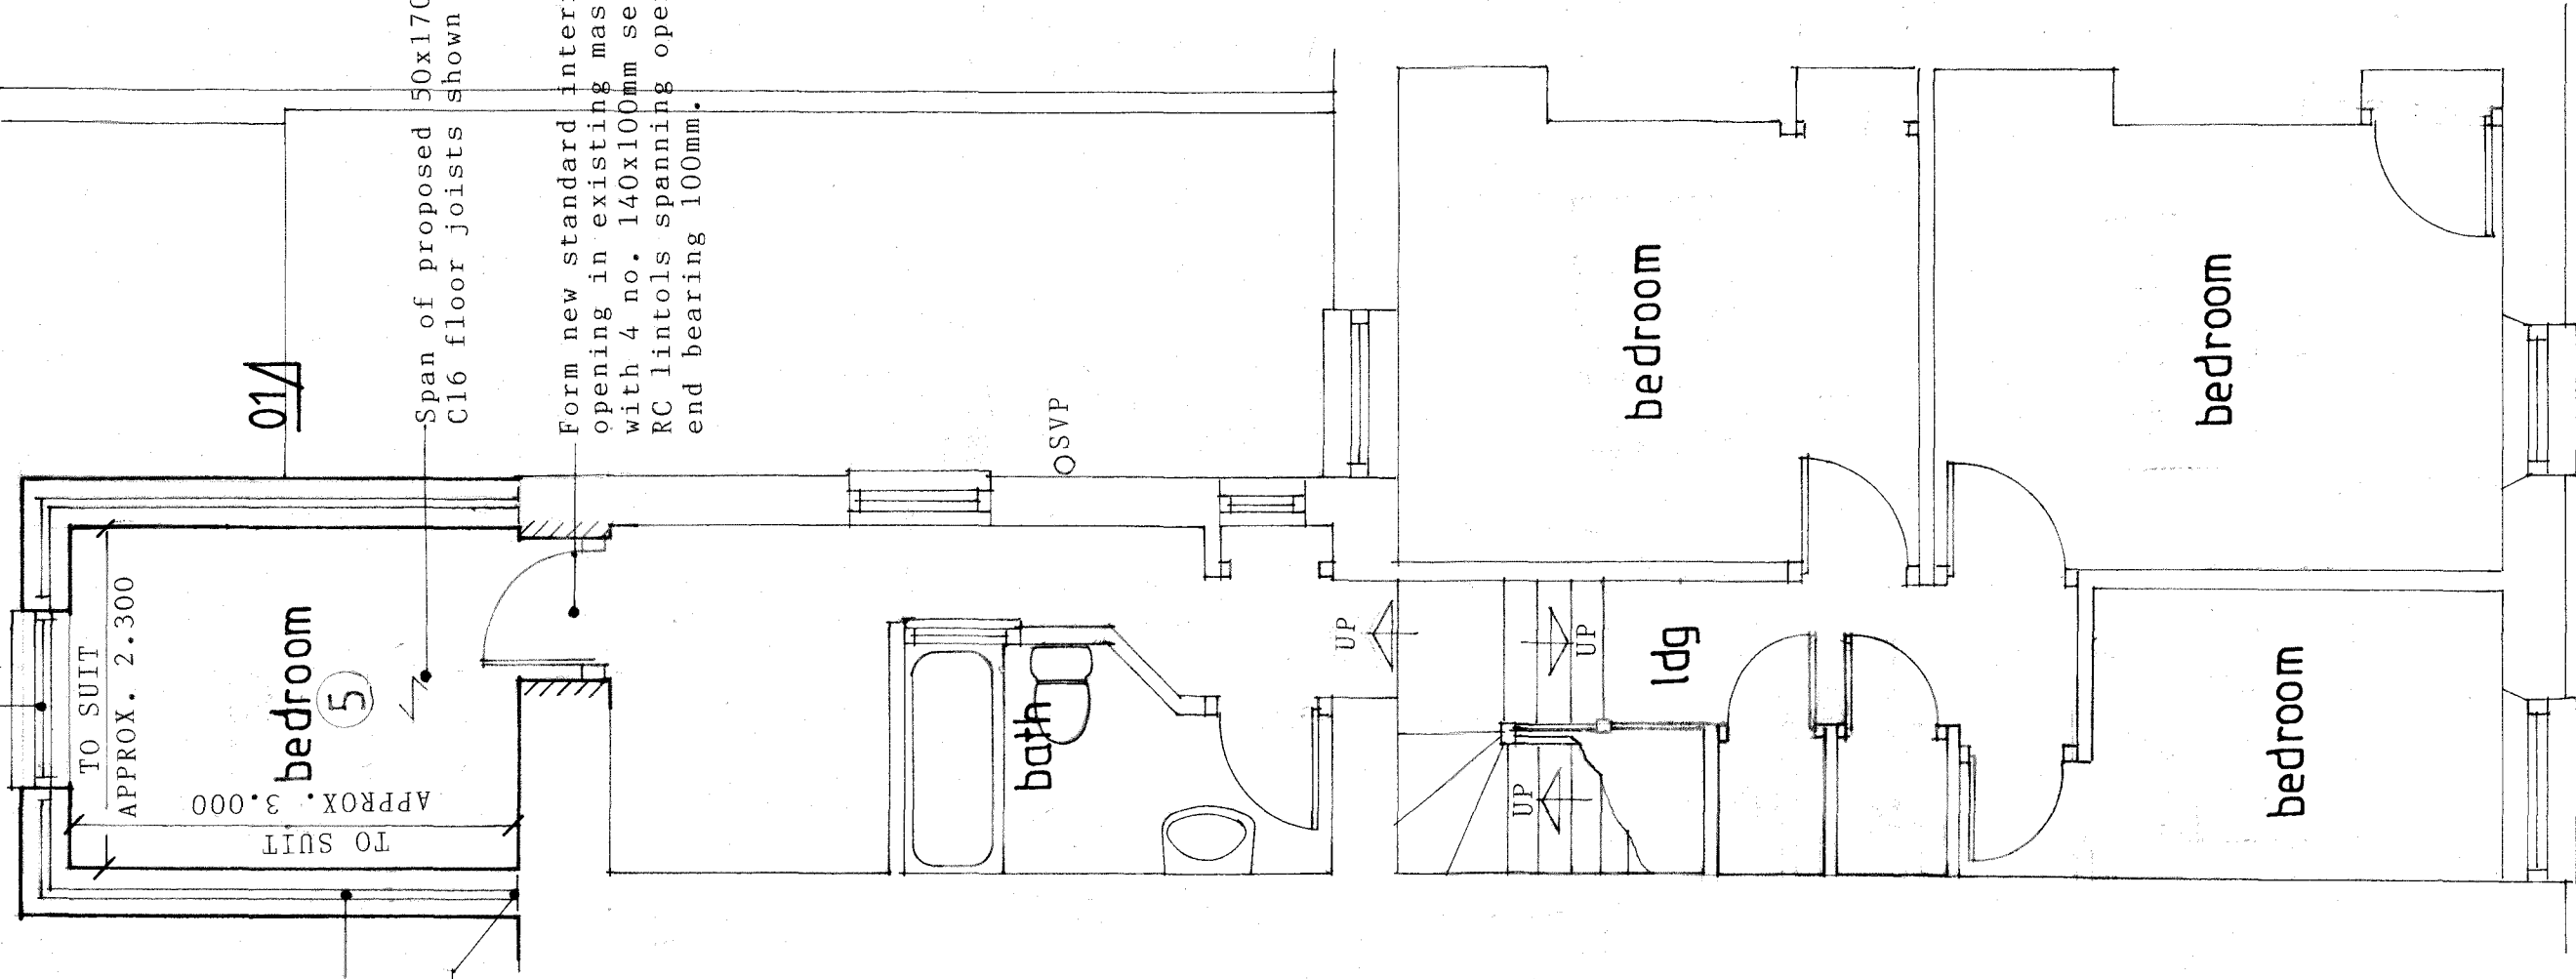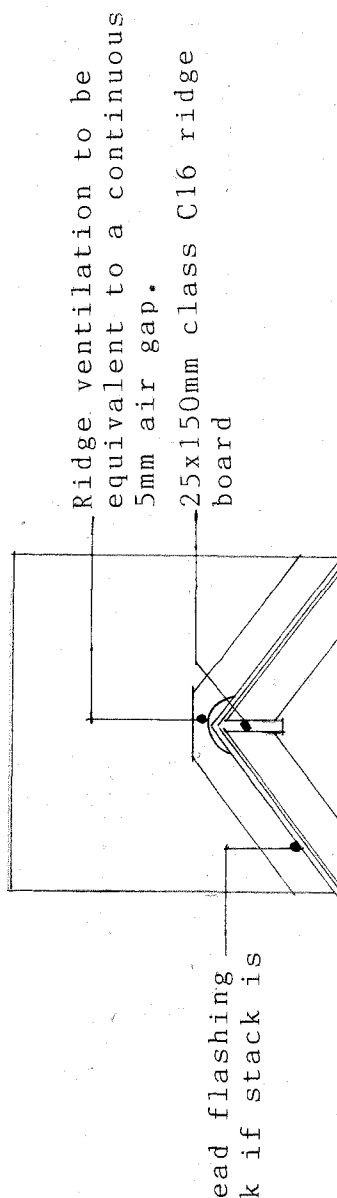

First floor layout
SCALE 1:50

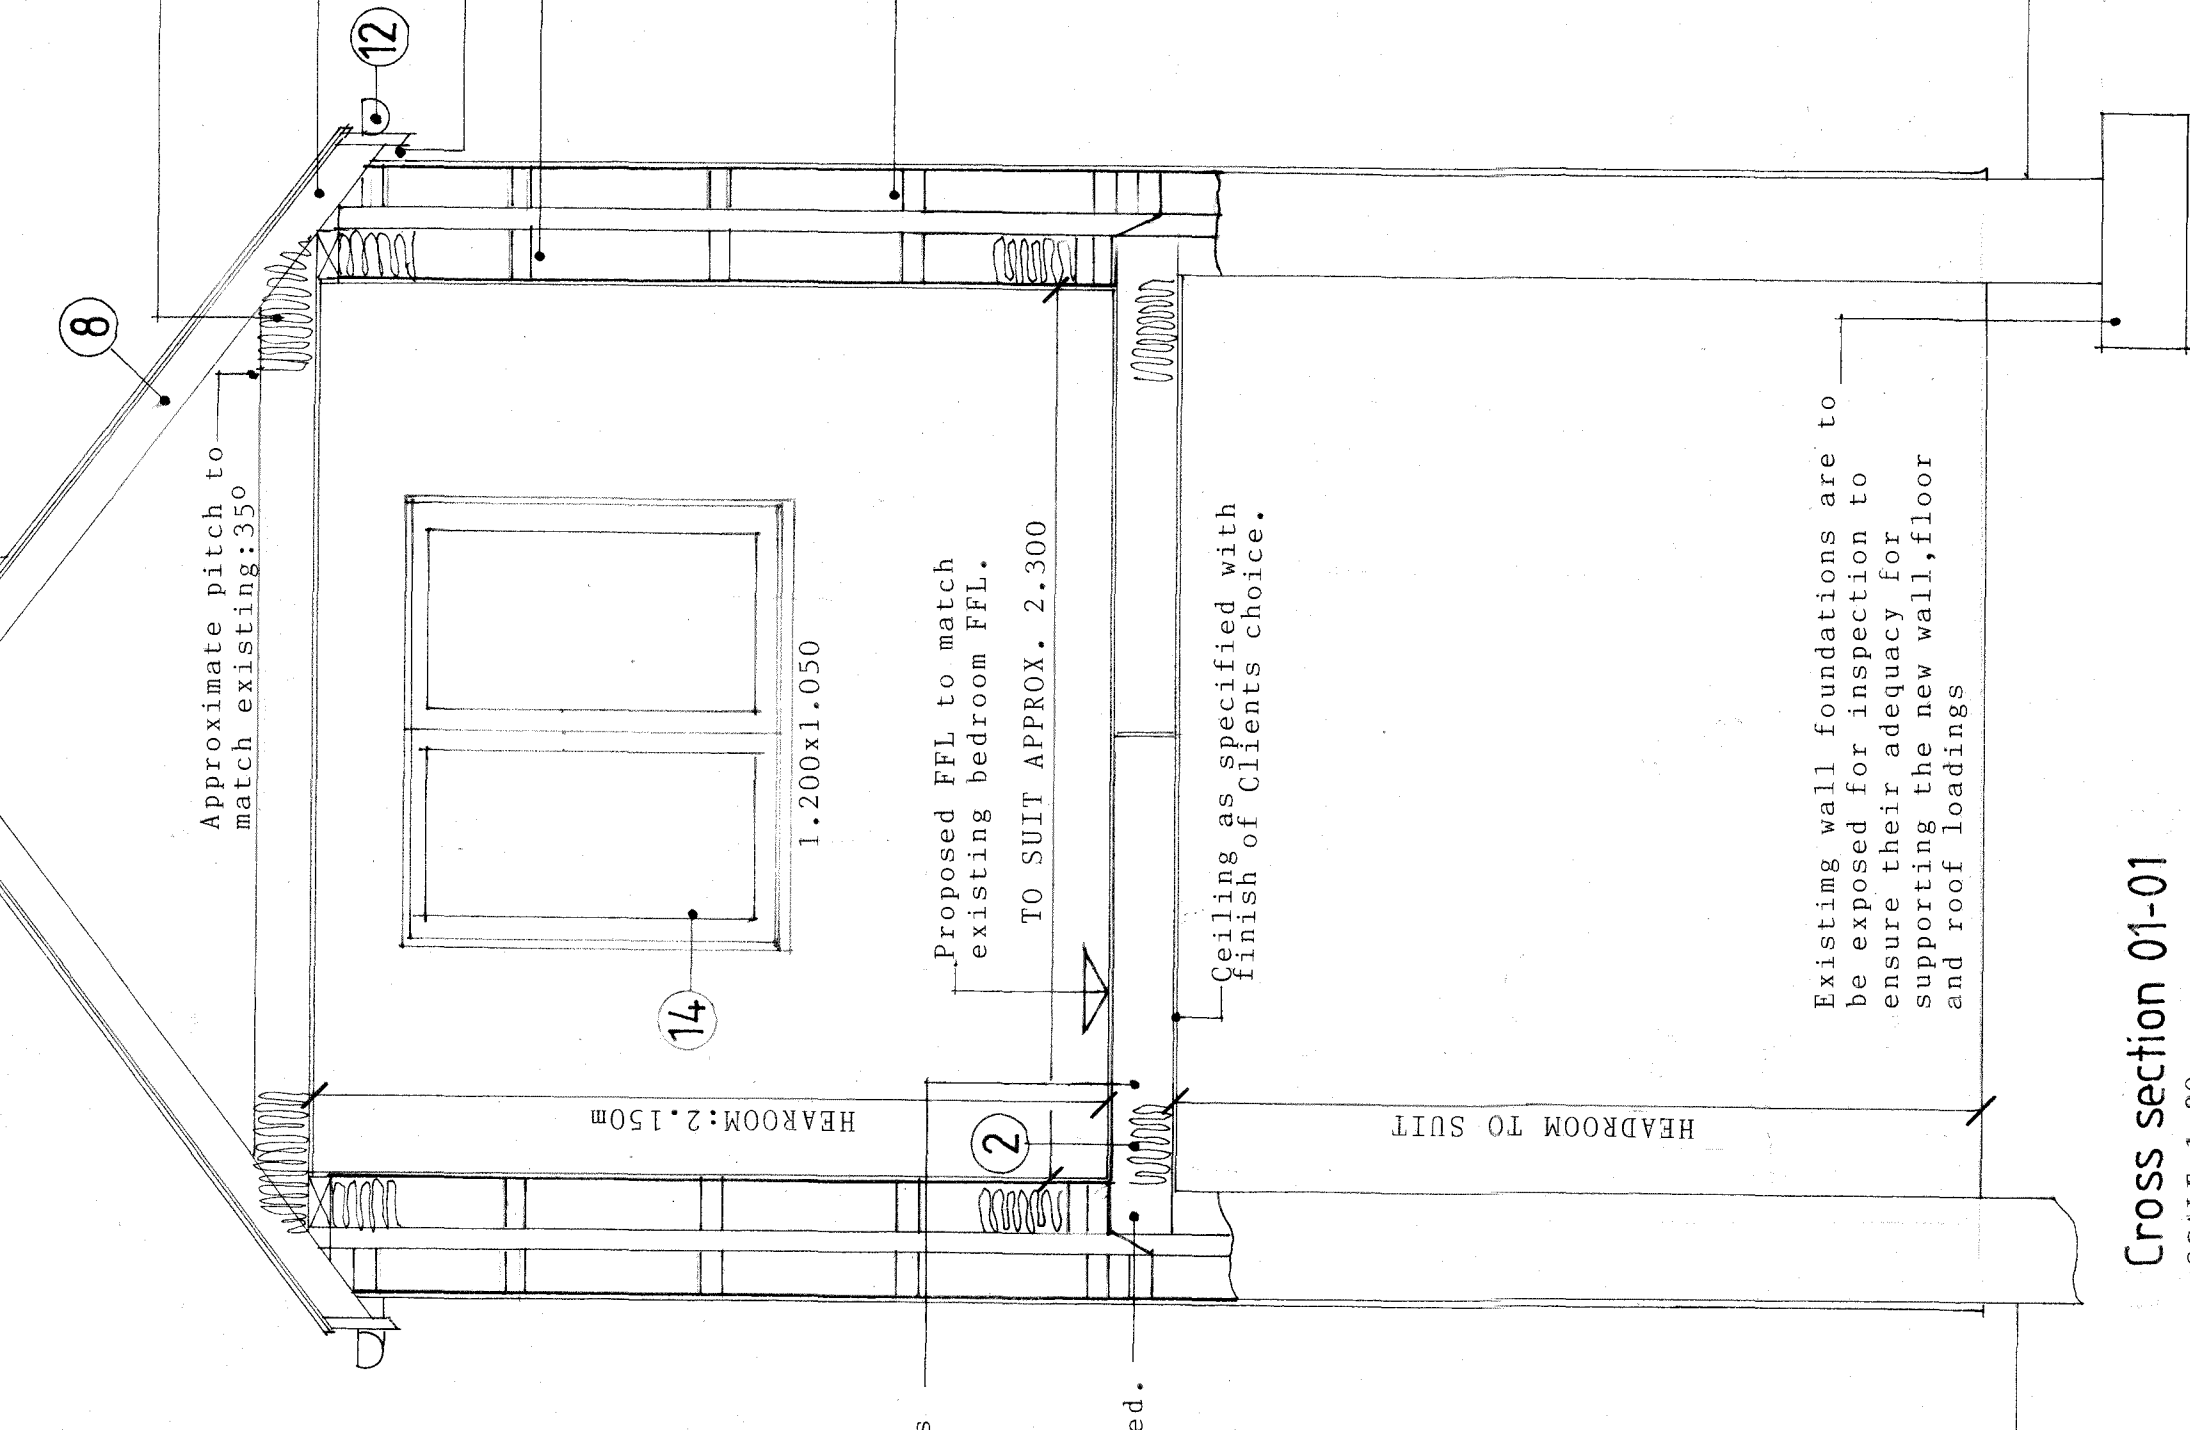

Cross section 01-01
SCALE 1:20

SPECIFICATION FOR BUILDING WORKS

Numbered notes indicated thus ③ refer to sections in The Specification for Building Works that is to be read in conjunction with the working drawings.

Revisions

Proposals

First floor rear extension

Address

21 Fair Oak Terrace

Maindee

Newport

Classification

Proposed floor floor layout, elevations, and cross section/specification

Drawing number

1021(11)26