


Notes
Do not scale this drawing.
Any discrepancy or query concerning this drawing should be referred to SJ ARCHITECTURE.
Copyright of this drawing is reserved by SJ ARCHITECTURE
Contractors must check all dimensions from site.

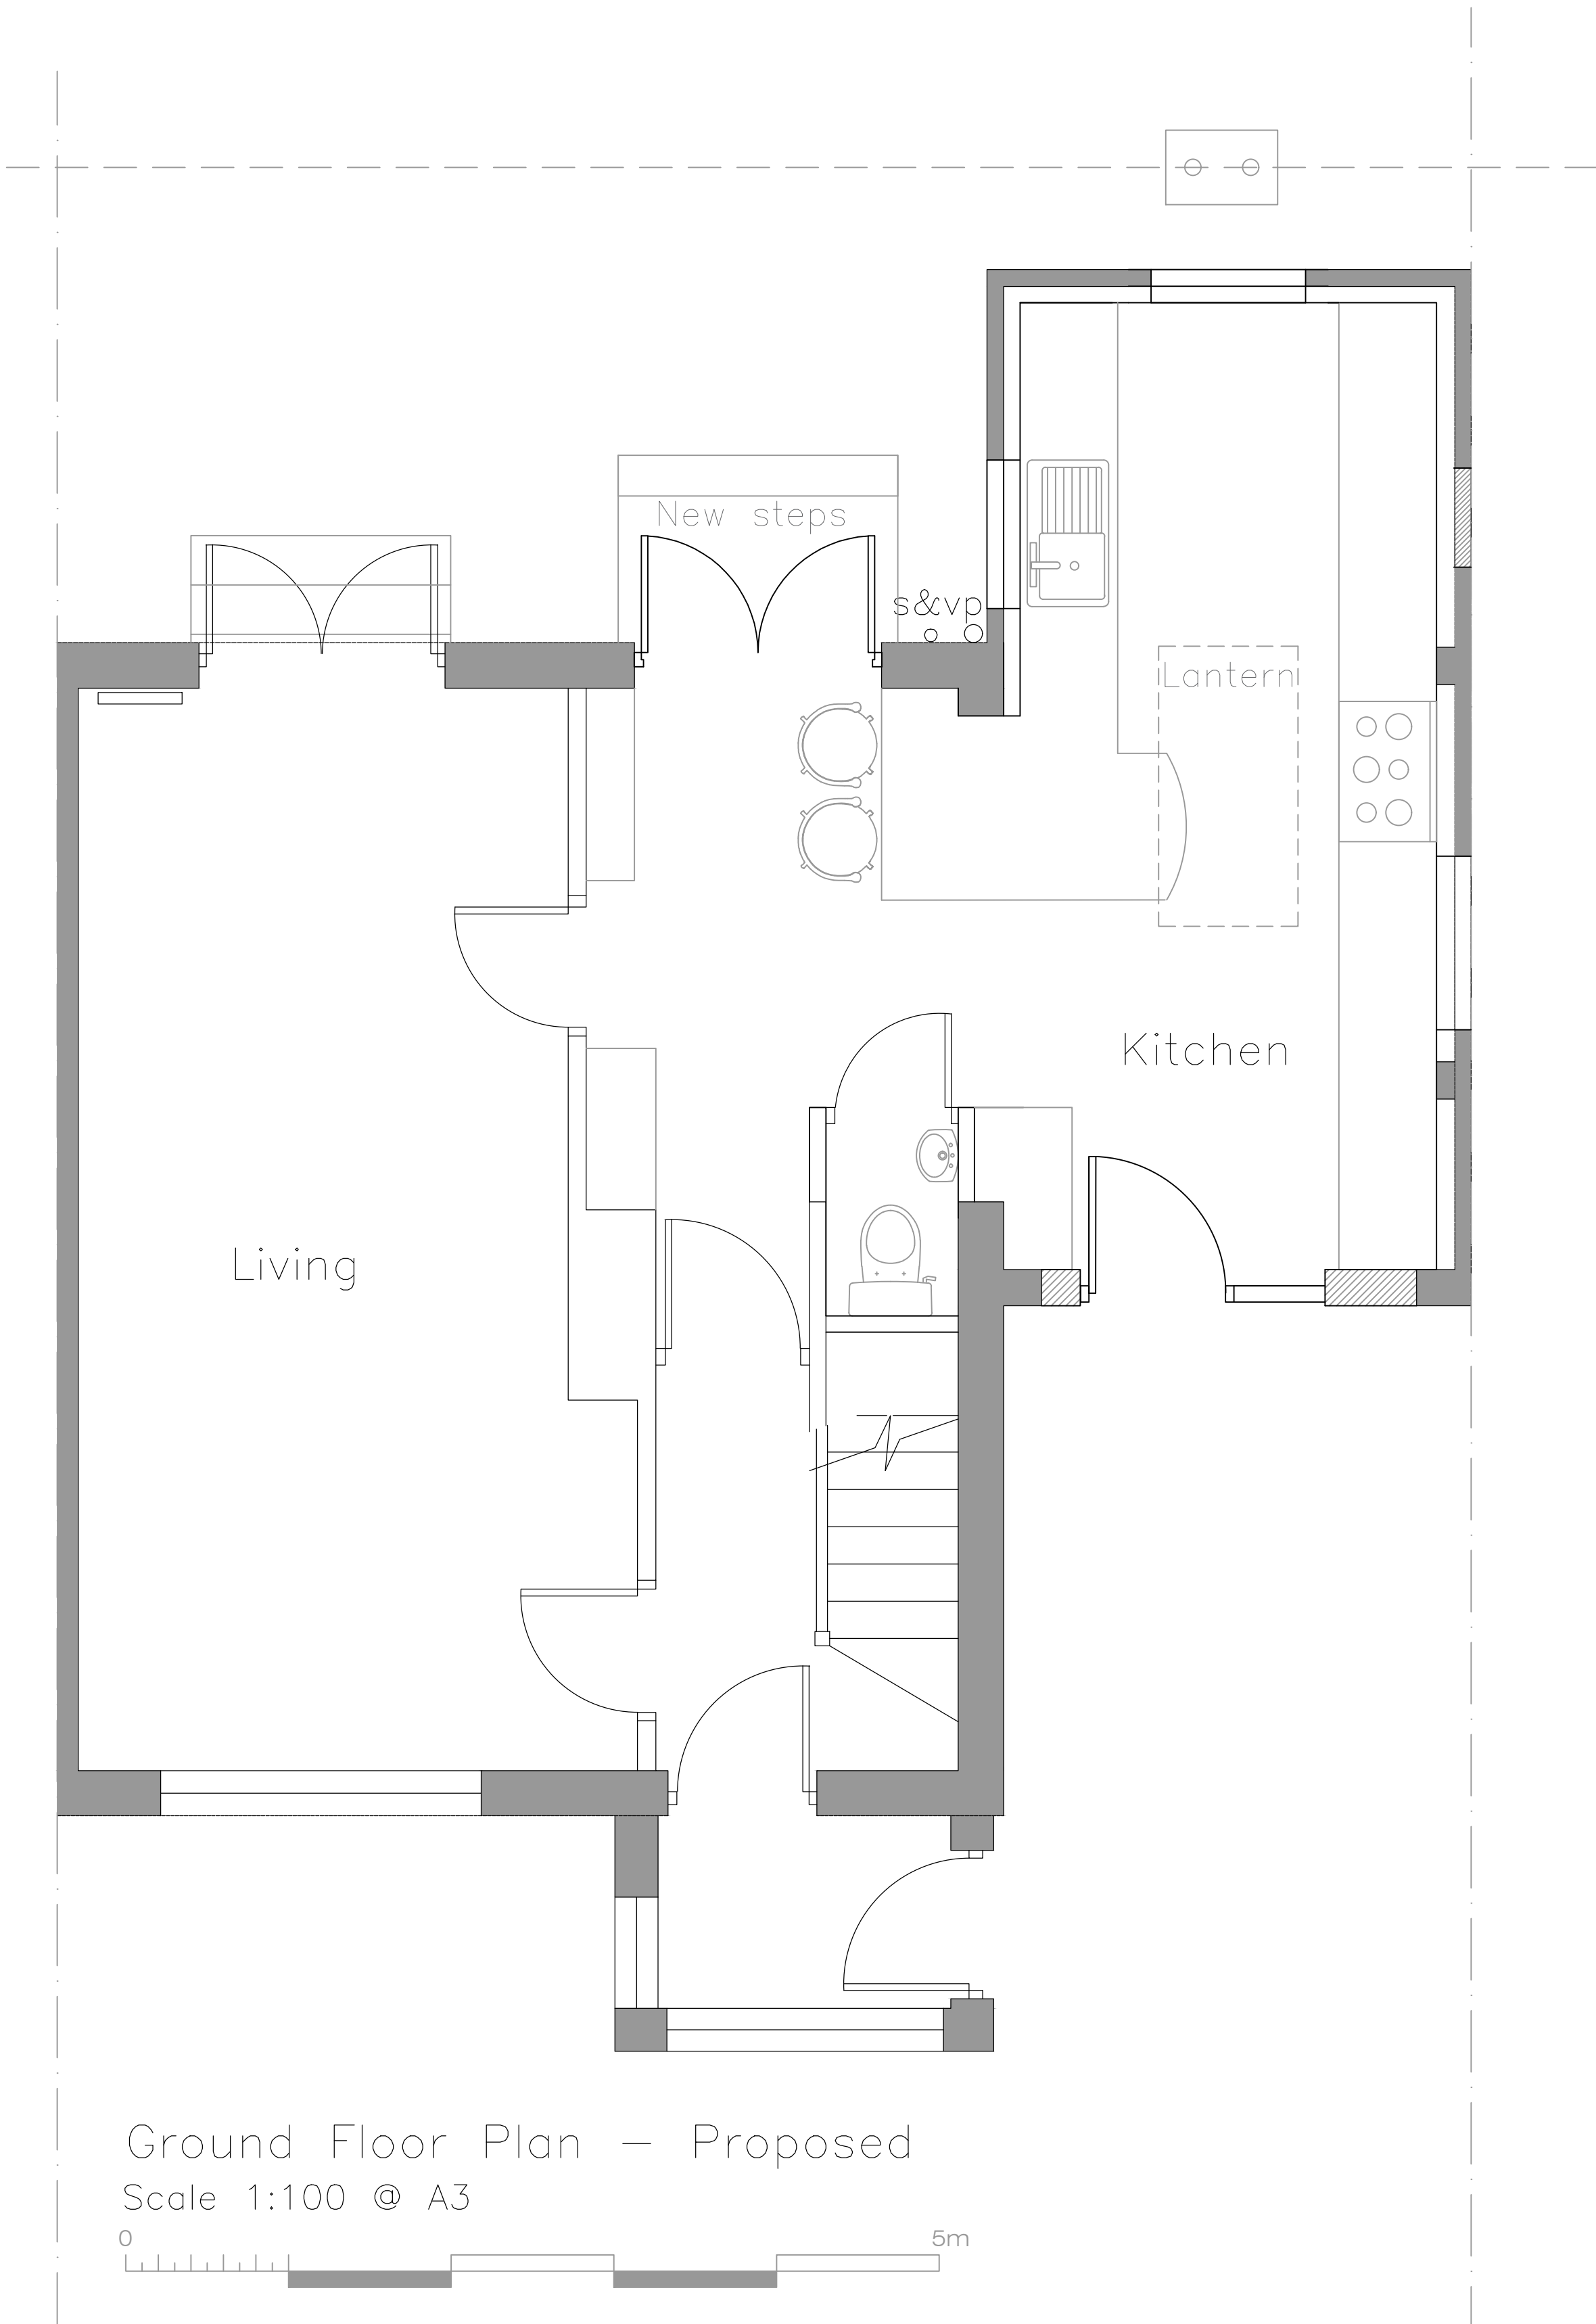

Rev	Date	Init	Ch
REVISIONS			
FOR PLANNING			
Project 27 Blaen-y-Plant Av, Malpas, Newport			
Garage Conversion			
Drawing Title GF Plan & Front Elevation			
Proposed			
drawn by	date	scale	Do not scale this drawing
SJ	Aug 2026	1:50@A1 & 1:100 @A3	
SJ Architecture tel: 07761641505 email: info@sjarchitecture.co.uk web: www.sjarchitecture.co.uk			
Job No	Drawing No	Revision	
	20-200		