
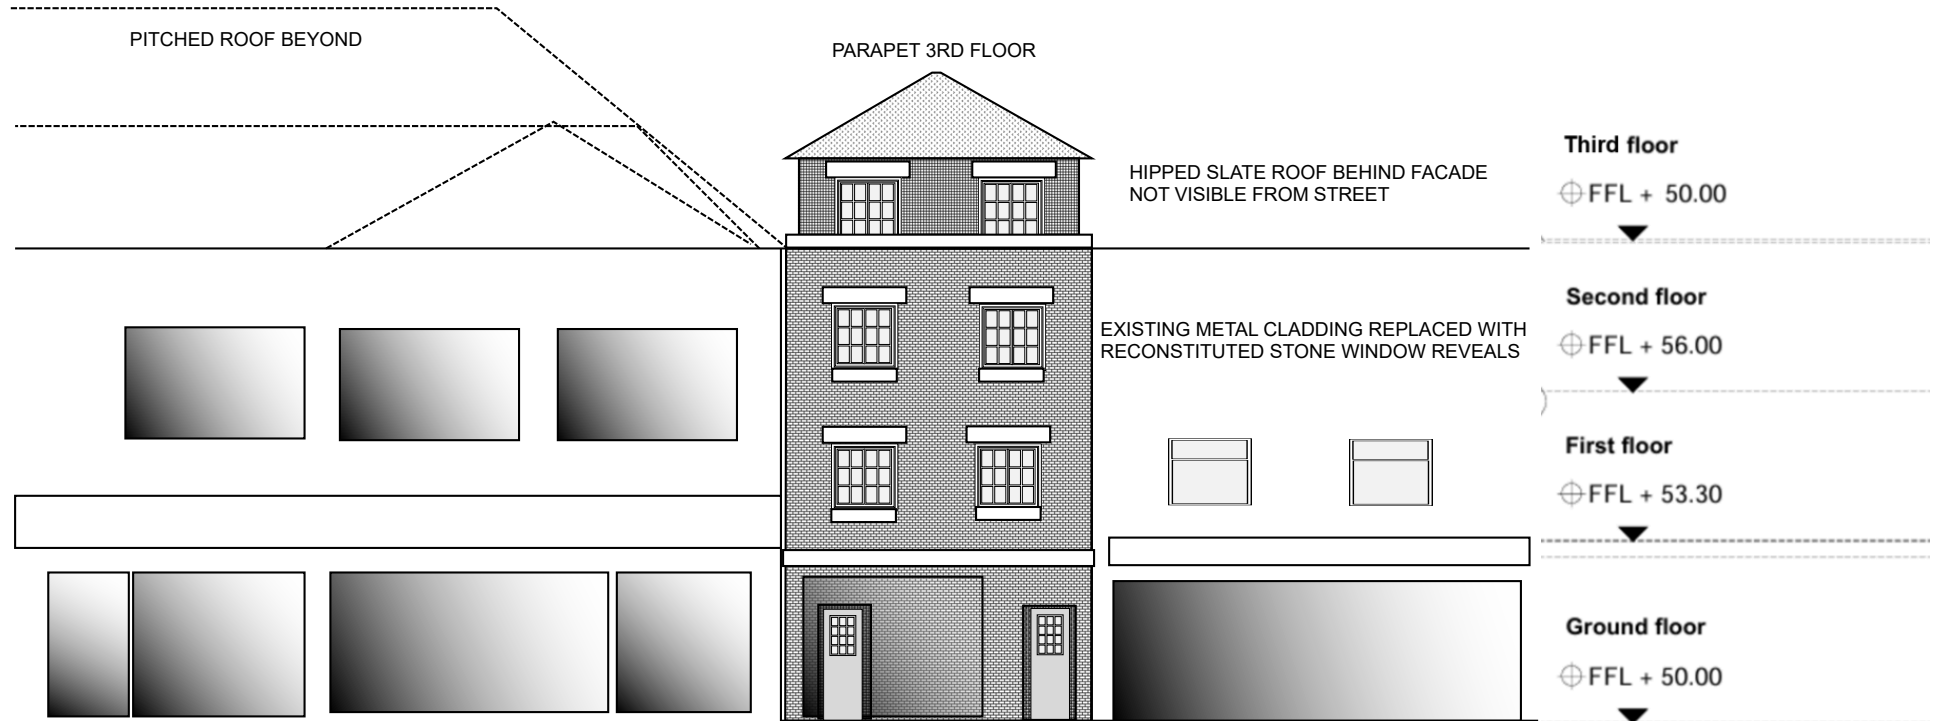


 

DRAWING NUMBER	CLIENT NAME	PROJECT NAME	AGENT
15301284	HOUSETIQUE LTD	PHOENIX	MAINTY GROUP CONSULTING LTD
FRONT ELEVATION PROPOSED		83 COMMERCIAL STREET NEWPORT NP20 1LR	03308081738 18A NBC NEWPORT NP19 4RF