




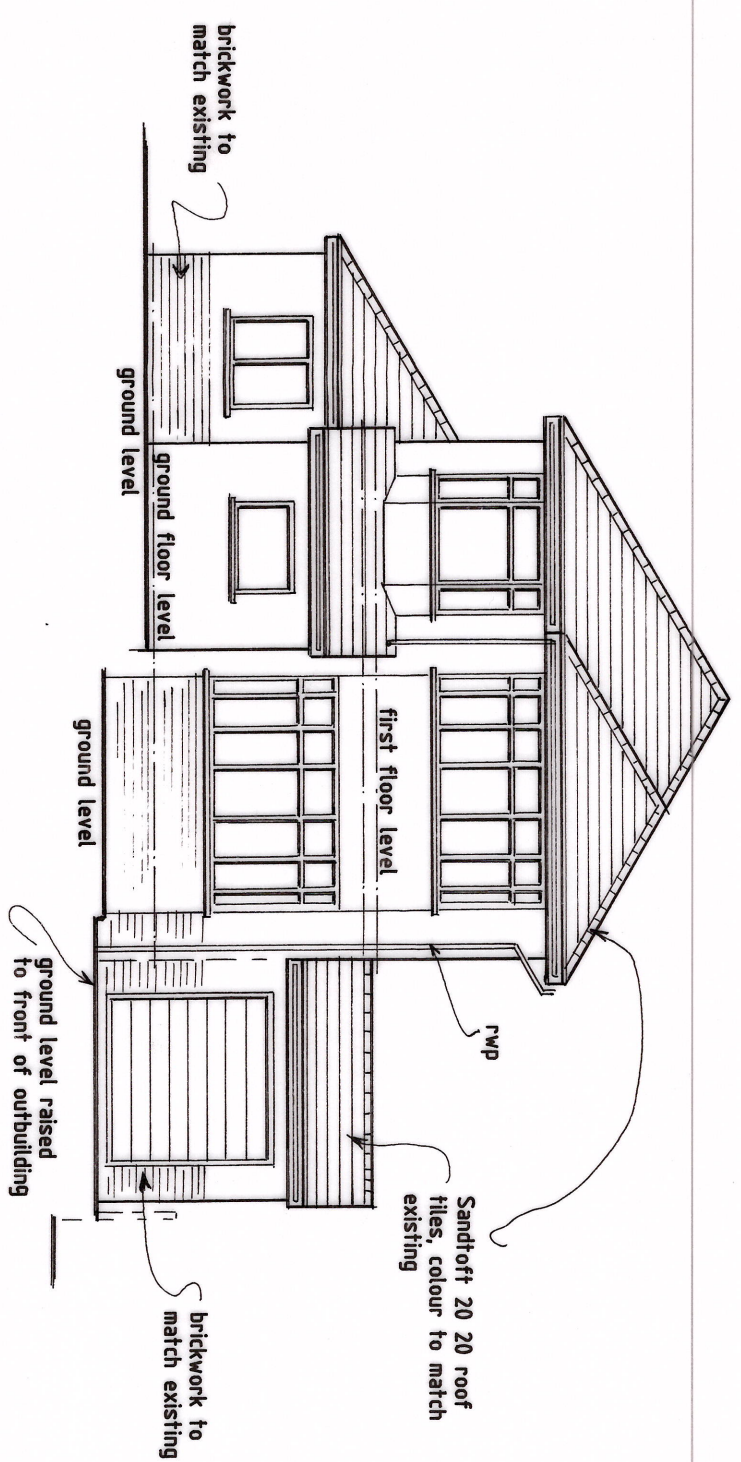


PROPOSED FRONT ELEVATION

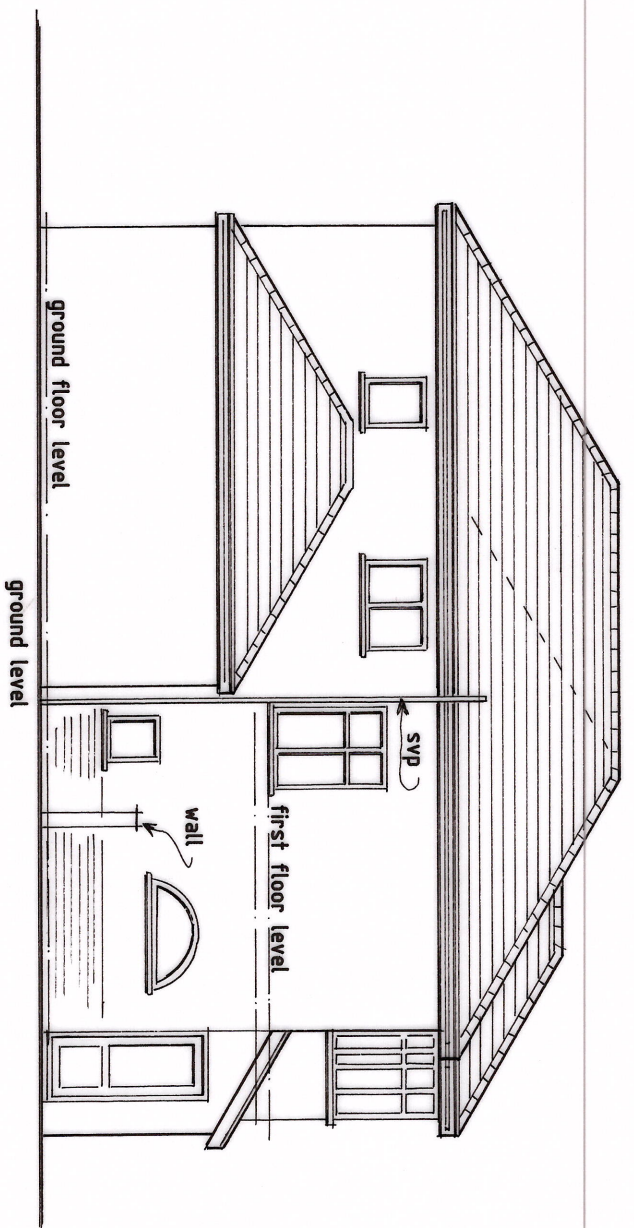

PROPOSED DRIVE SIDE ELEVATION

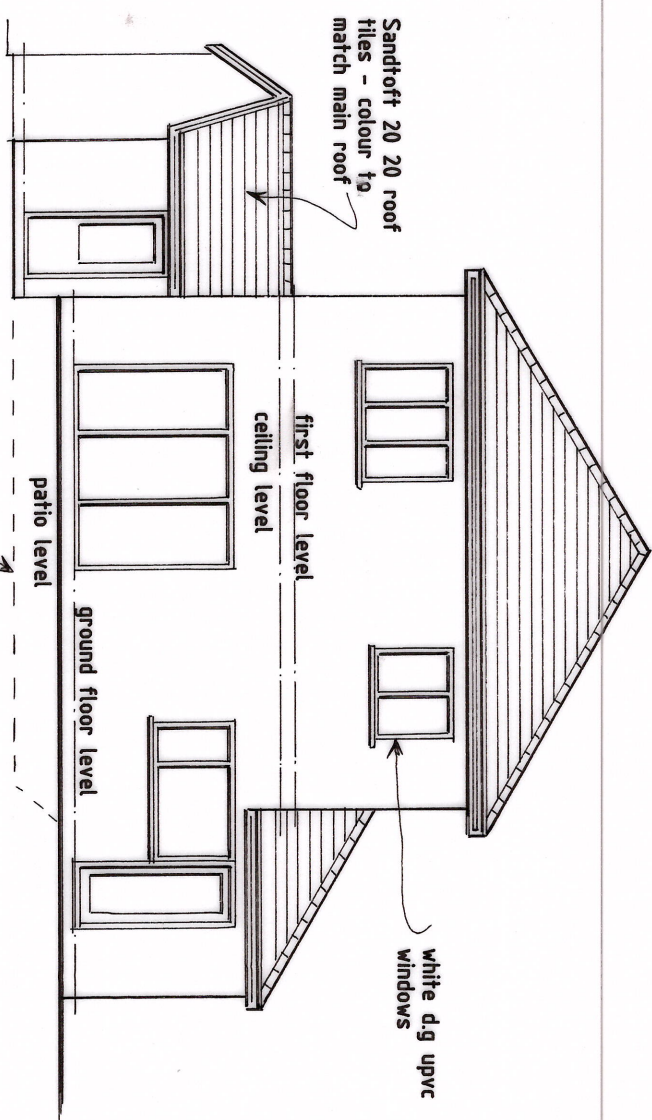


PROPOSED REAR ELEVATION

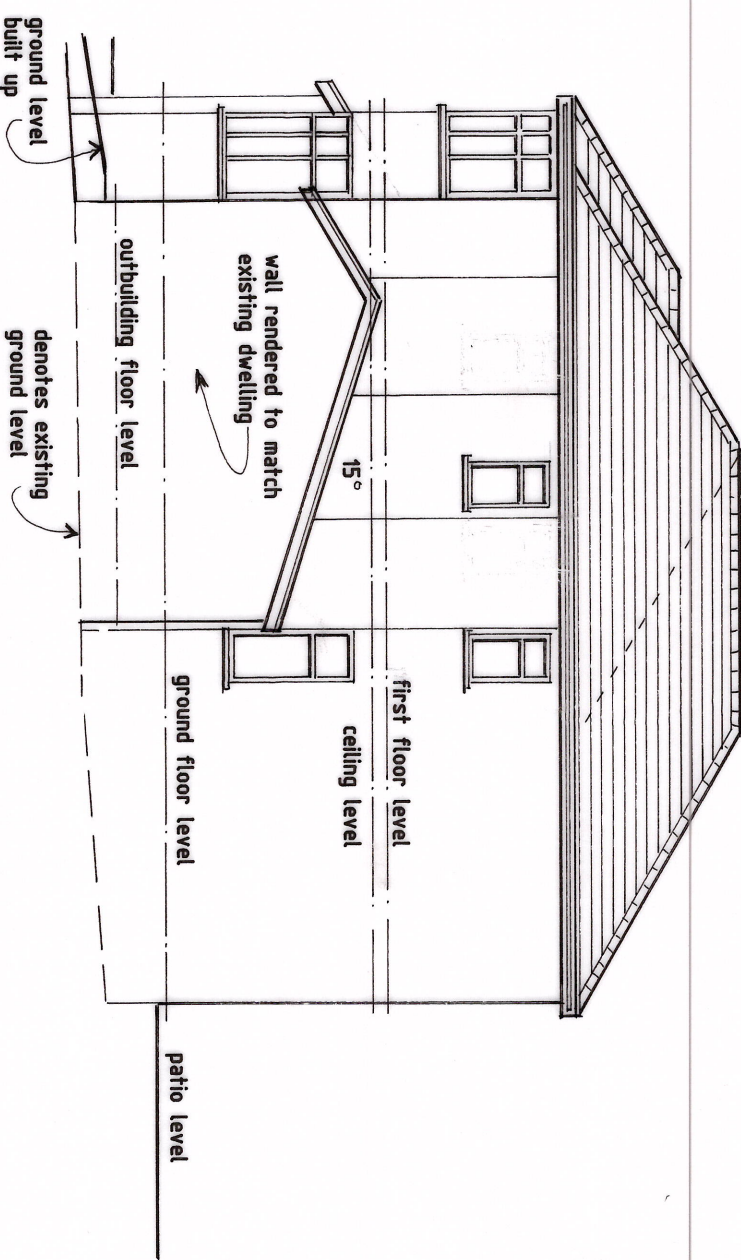


PROPOSED SIDE ELEVATION


P A T I O

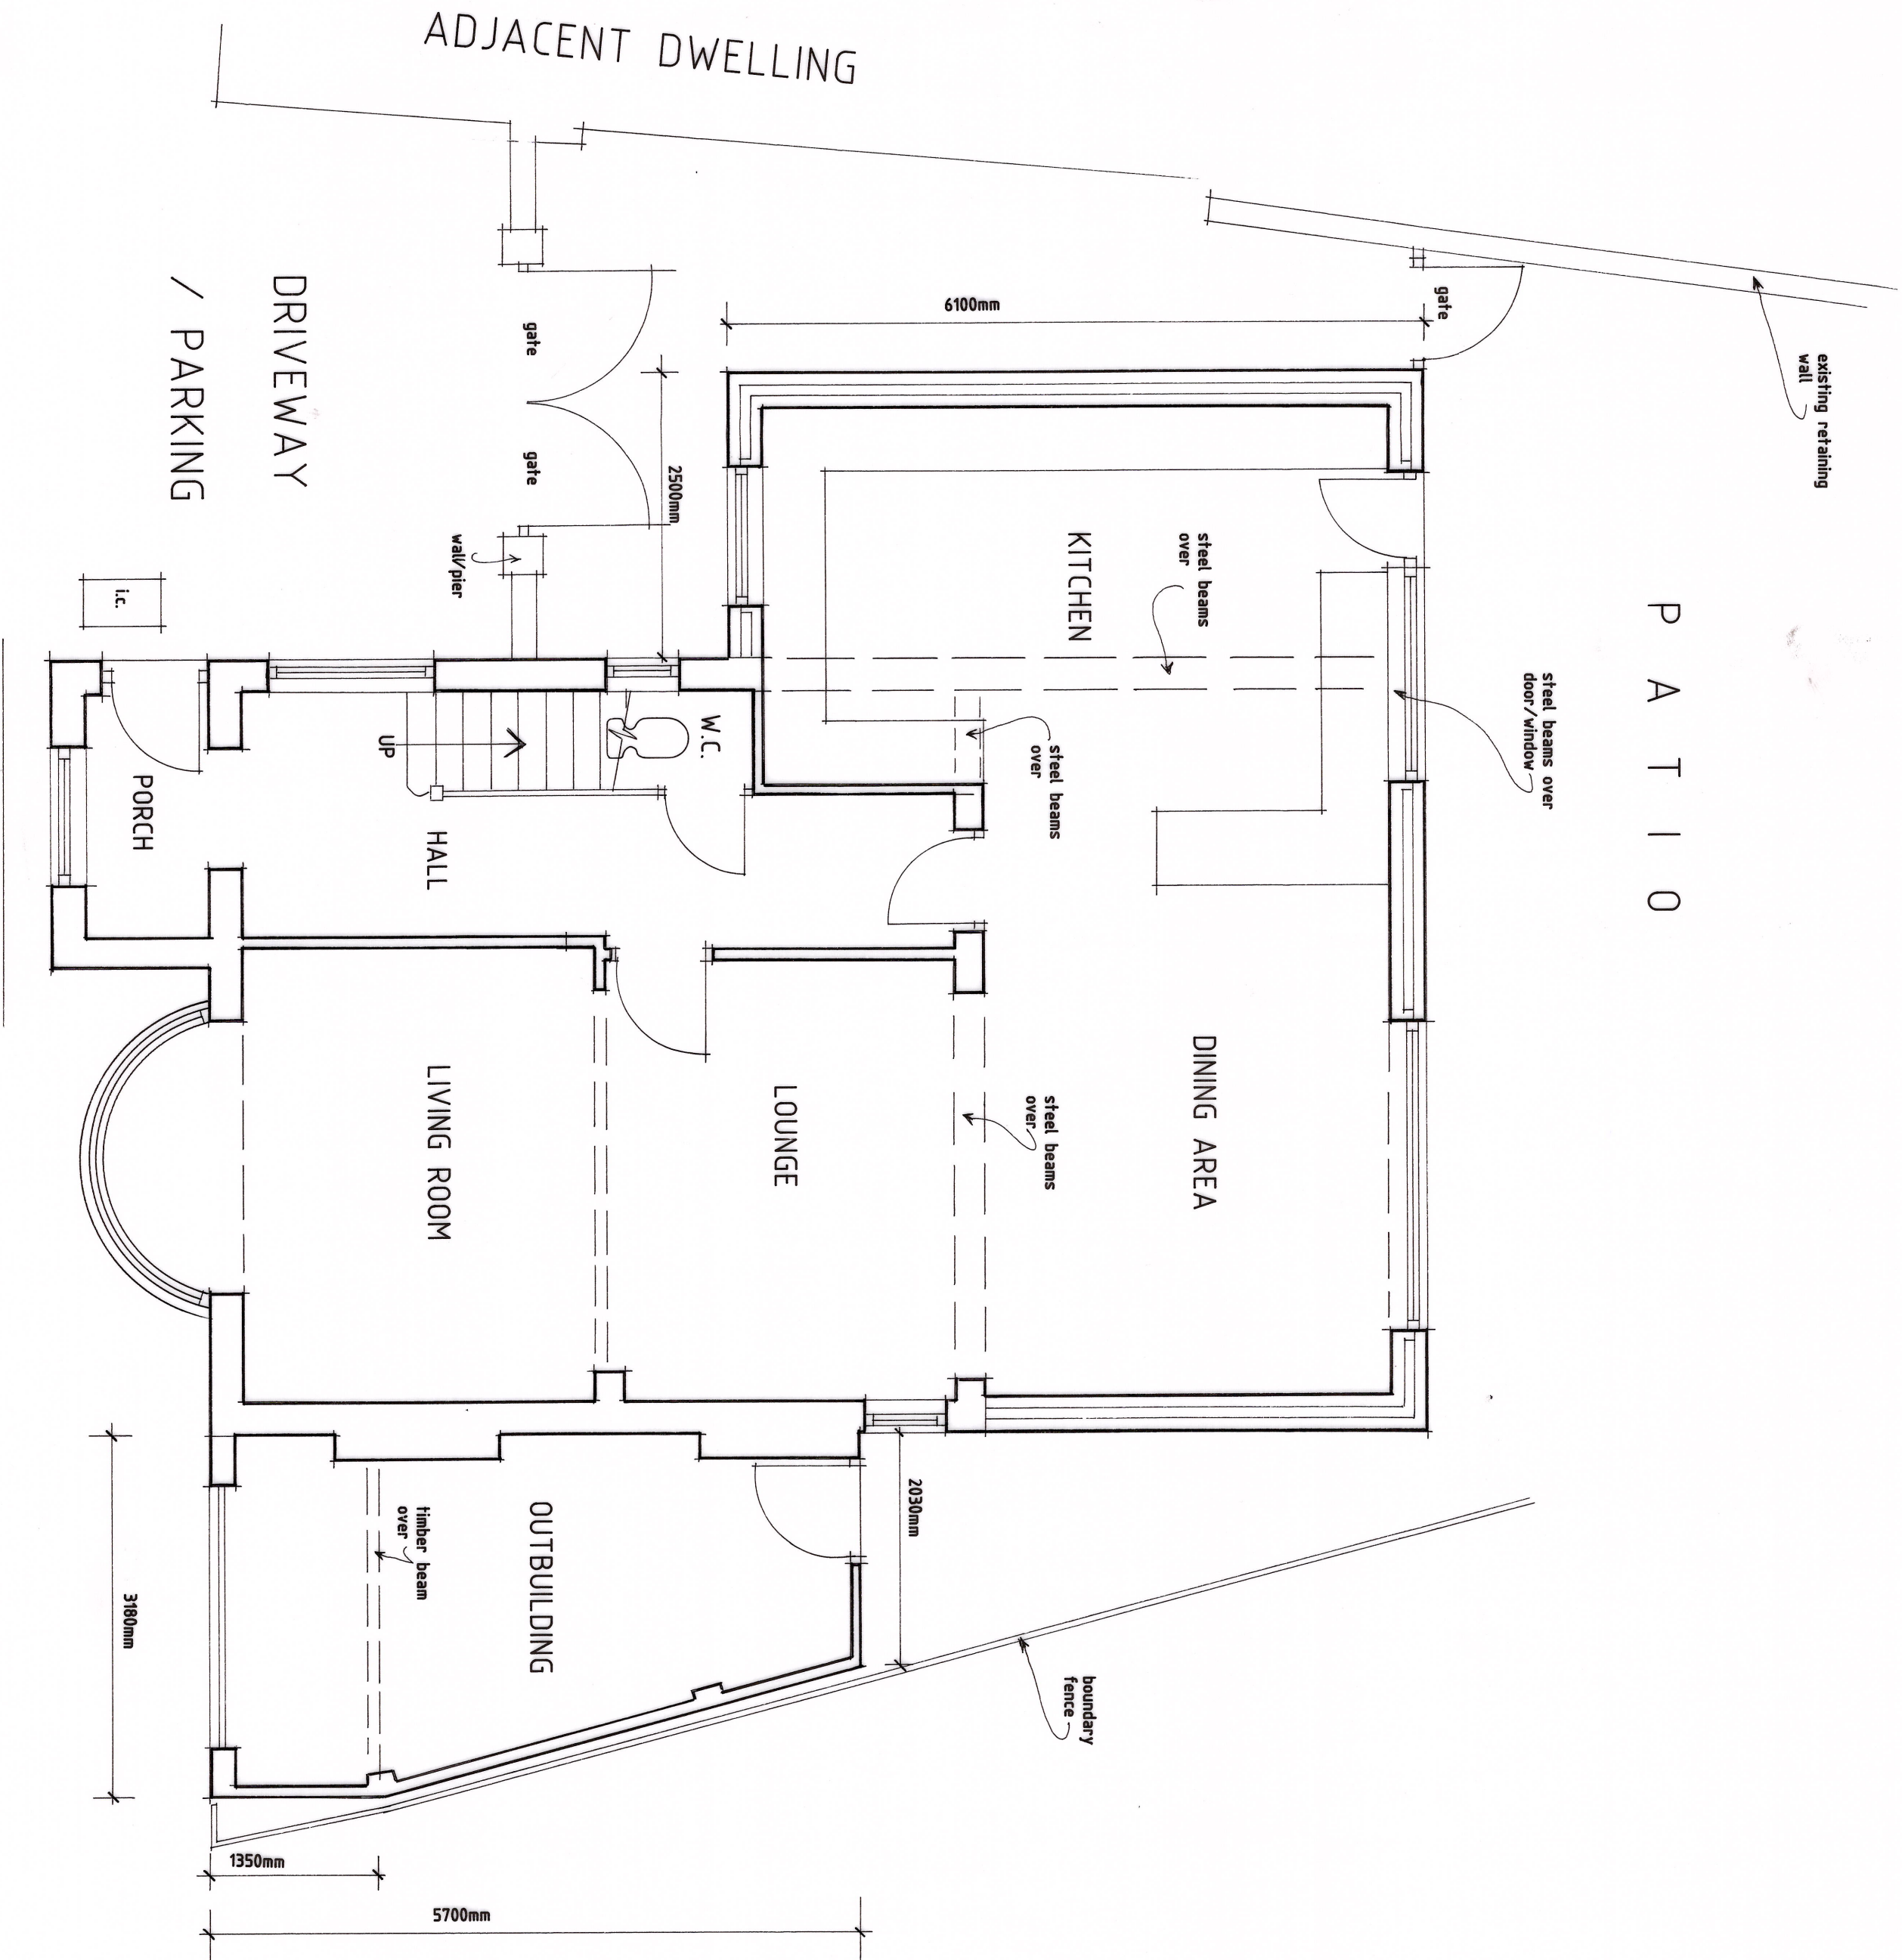

PROPOSED GROUND FLOOR PLAN

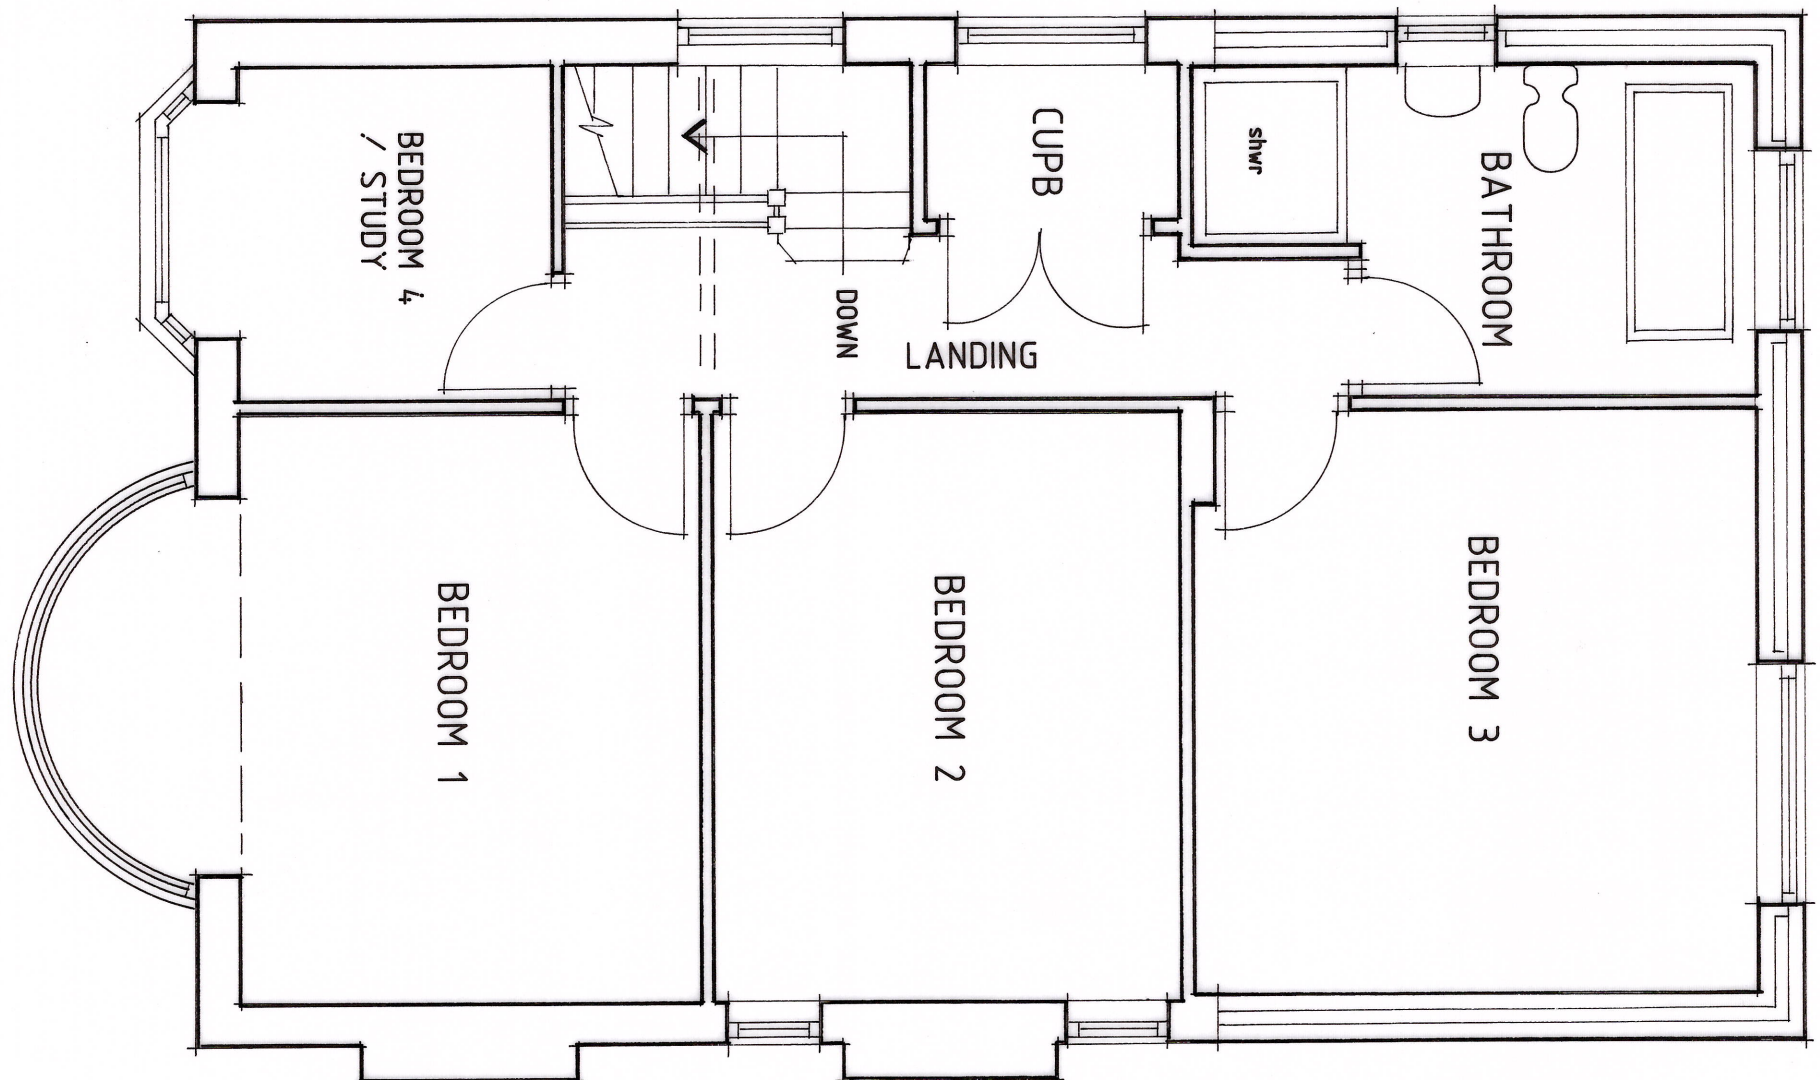

PROPOSED FIRST FLOOR PLAN

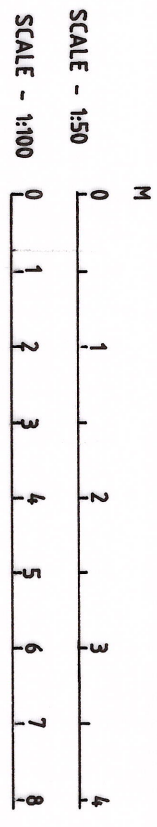

Revisions

Ref	Date	Description

K.W. DORRINGTON MCAI MCABE
ARCHITECTURAL ASSOCIATES
Tel:(01633) 857566

PROPOSED EXTENSIONS & ALTERATIONS
TO REAR & SIDE OF -
22, REDBROOK ROAD,
NEWPORT, NP20 5AA.

PROPOSED

date: MAY 2025

scale: 1:50 - PLANS & 1:100 - ELEVATIONS AT A
drawing number: KD2012/2