



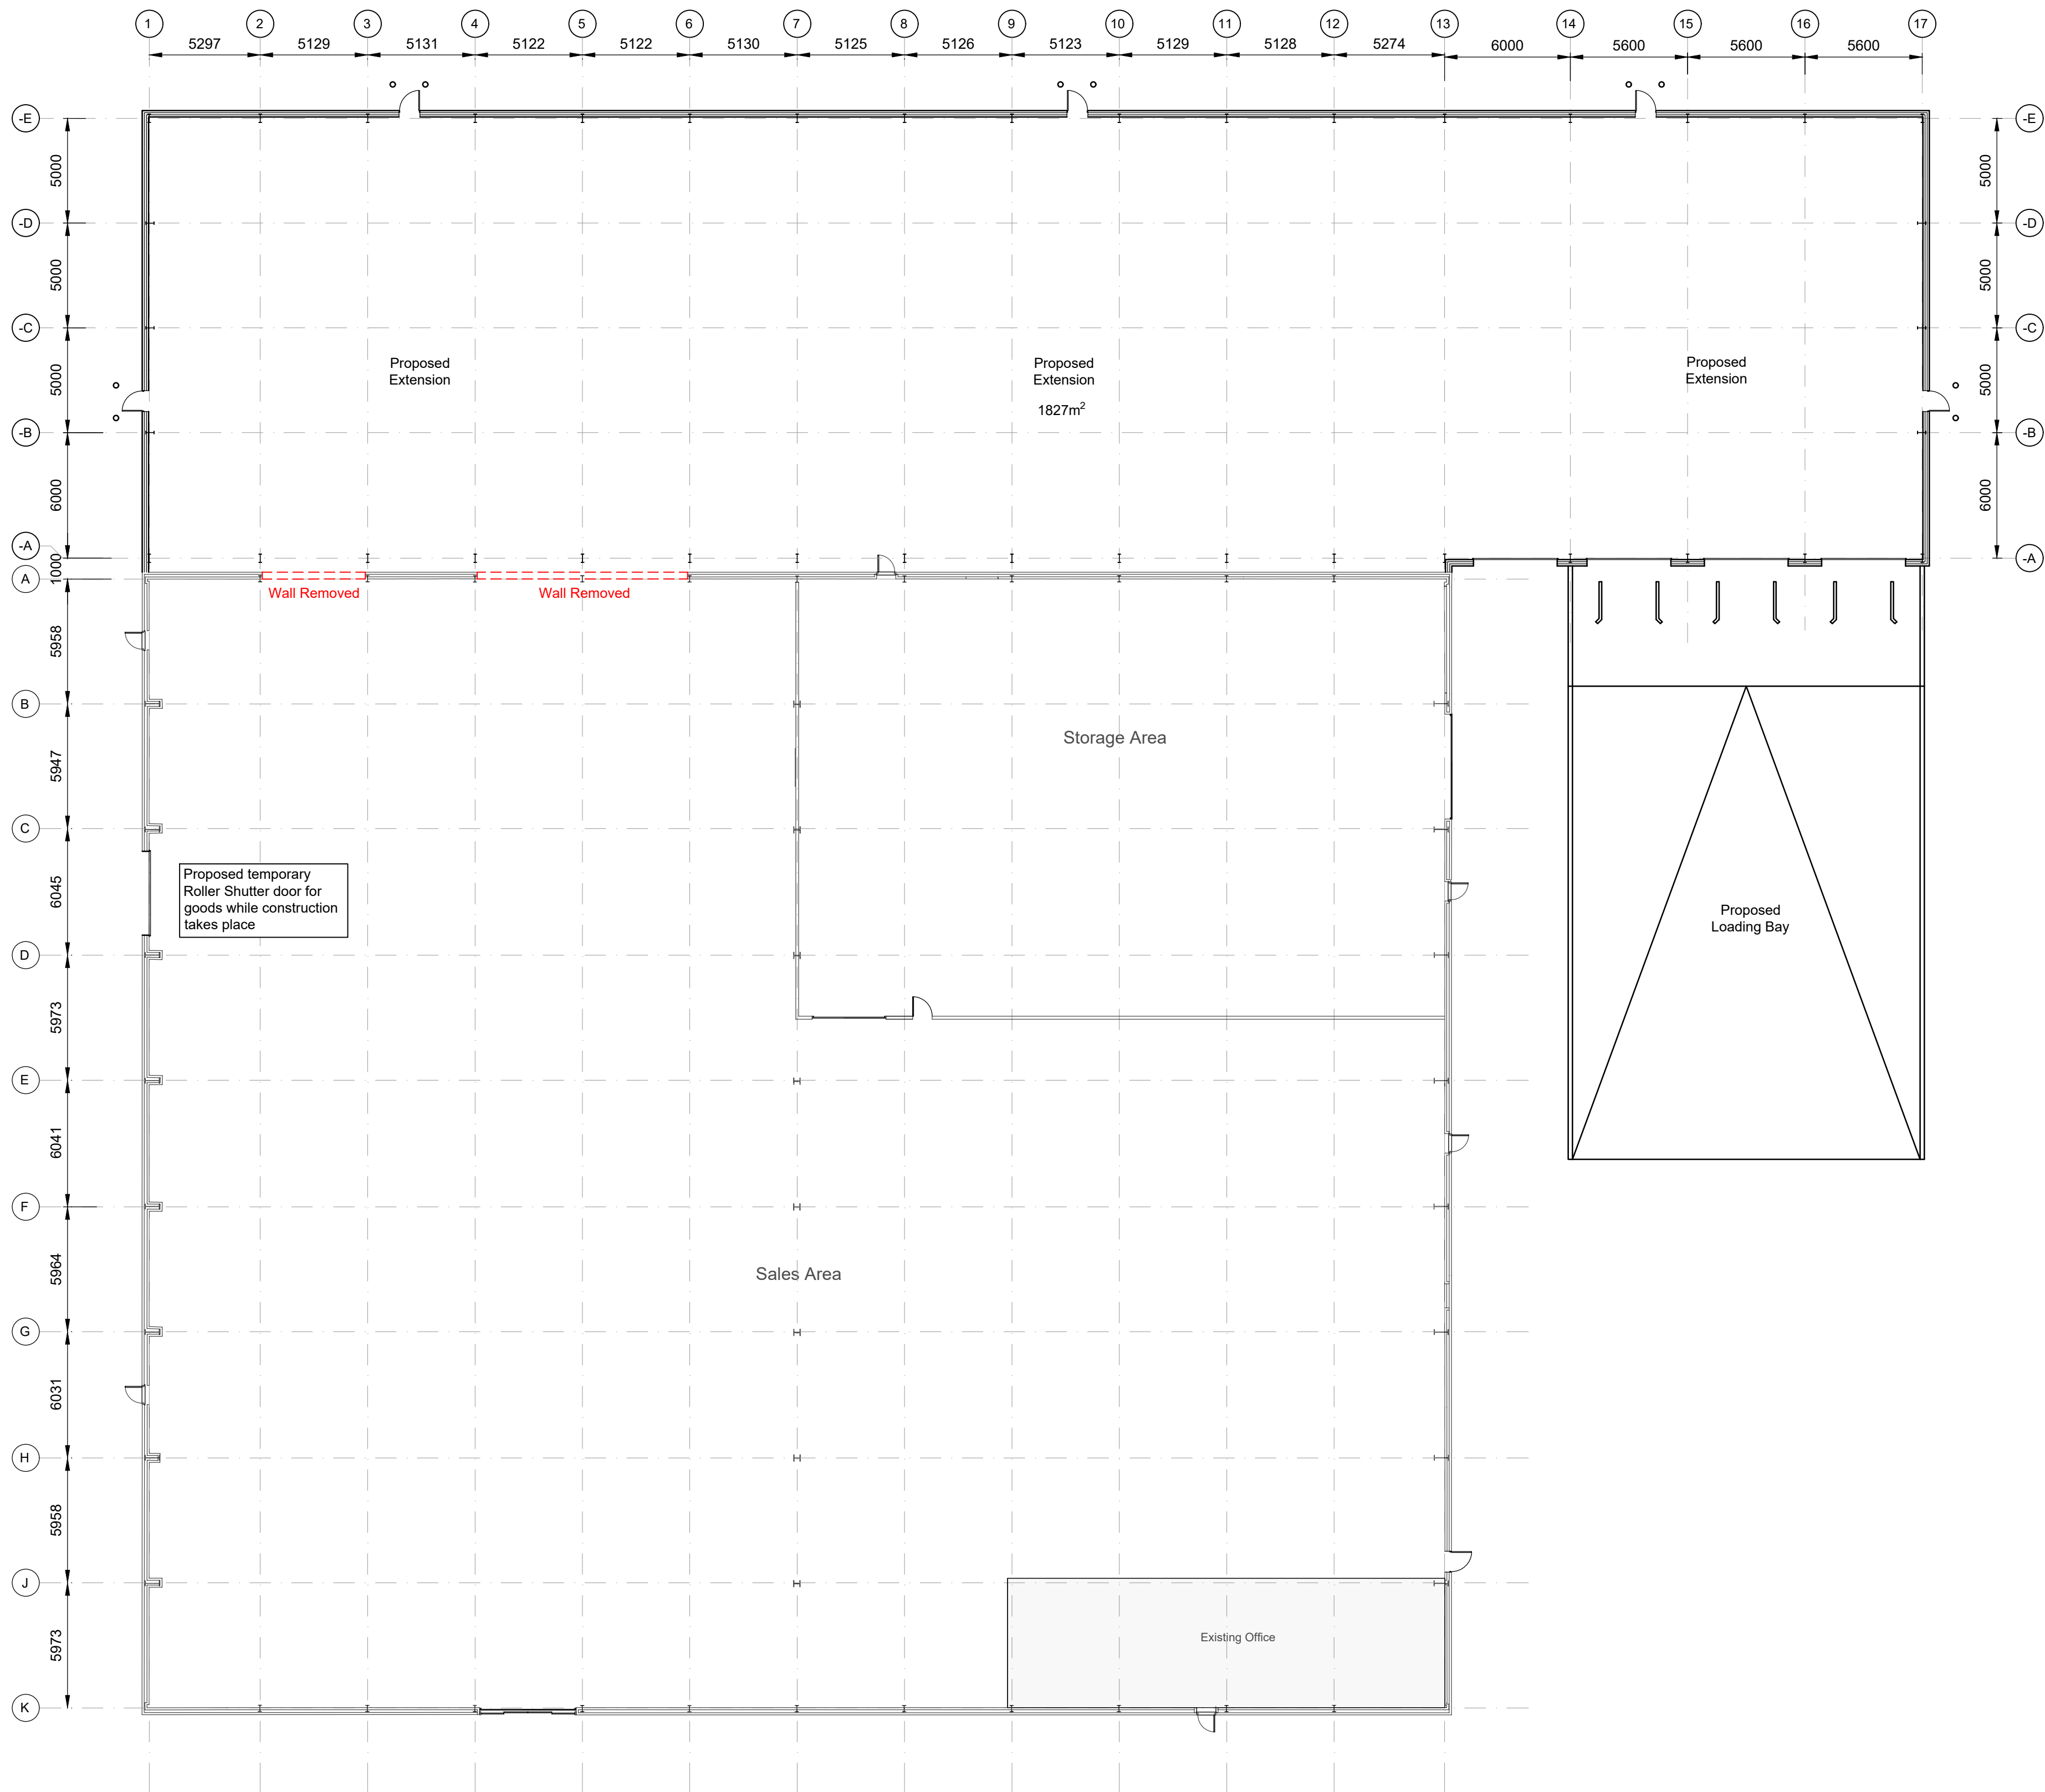

Proposed Floor Plan
Scale 1 : 200

PLANNING PURPOSES ONLY.

- Notes:
- 1) The contractor to confirm details of the existing structure are correct prior to commencement of any works. if there are any discrepancies please contact us.
 - 2) Soakaways are to be a minimum of 5.0m away from any building and 10.0m away from any water course.
 - 3) All drainage details are indicative and should there be any discrepancies, please contact us to review or agree with the building control officer.
 - 4) Contractor to locate the position of any existing services prior to excavation.
 - 5) In any project in which a Party Wall Agreement is required, it is the contractor/ client responsibility.

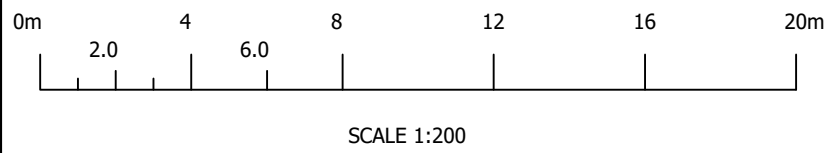

Rev.	Revision Description	Drm	Date
P1	Initial Issue	MW	25/02/25



AS STRUCTURAL DESIGN

Uttoxeter Office: 2 Church Street, Uttoxeter, Staffs, ST14 8AG
Derby Office: Durham House, Stanier Way, Wyvern Business Park DE21 6BF
Uttoxeter Tel: 01889 723003 Derby Tel: 01332 913011

Contract Title:

Valley Wholesale Carpets
Phase 1 Side Extension and Loading Dock

Drawing Contents:

Proposed Floor Plan

Drawing Status:

PRELIMINARY

Drawn by:	Date:	Scale:
MW	February 2025	as shown @ A1

Drawing No:	A8763 - 005	P0
-------------	--------------------	-----------