




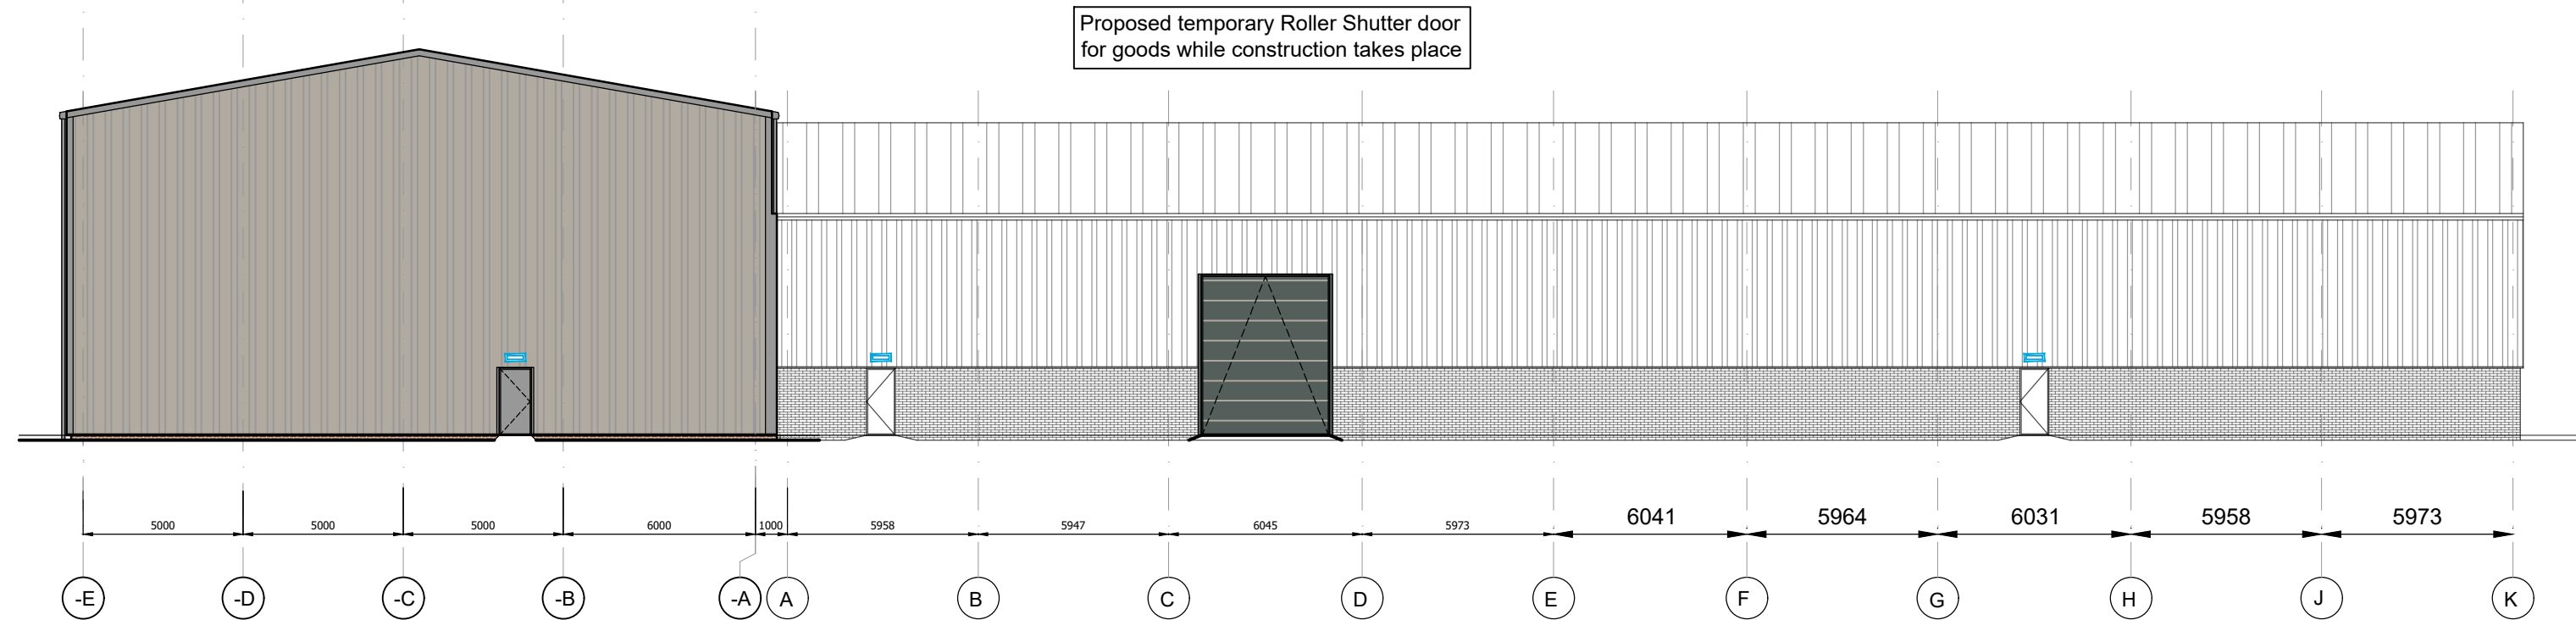


Proposed West Elevation
Scale 1 : 200

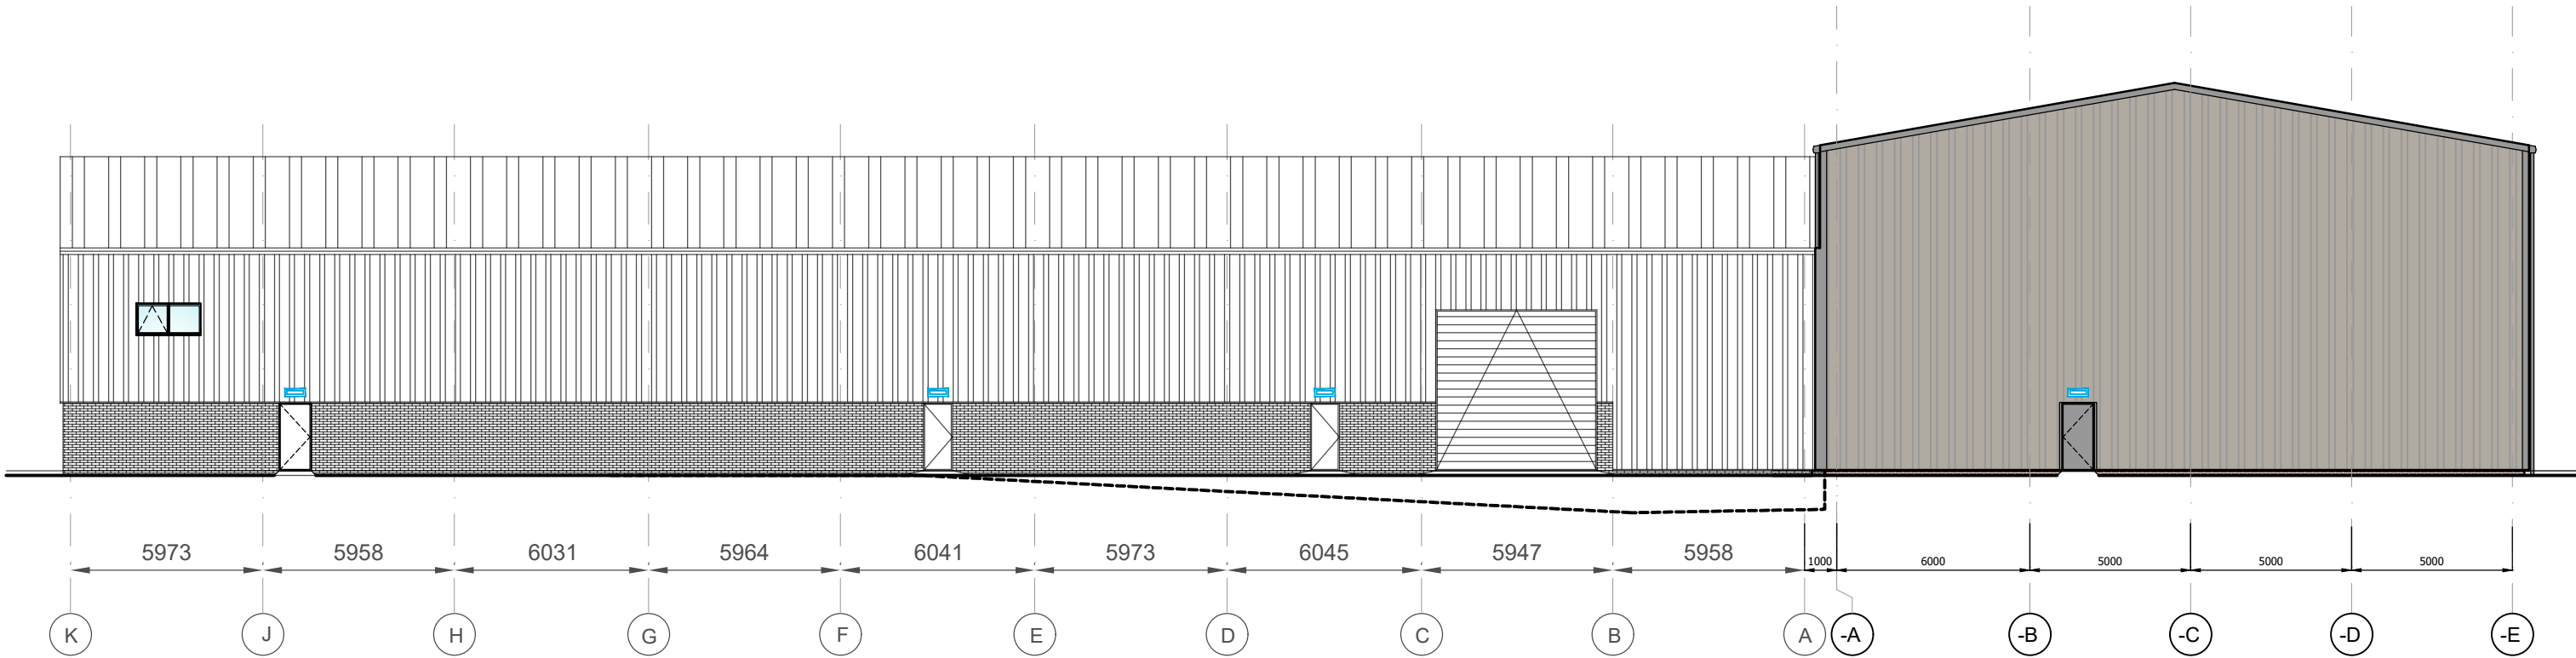

Proposed East Elevation
Scale 1 : 200

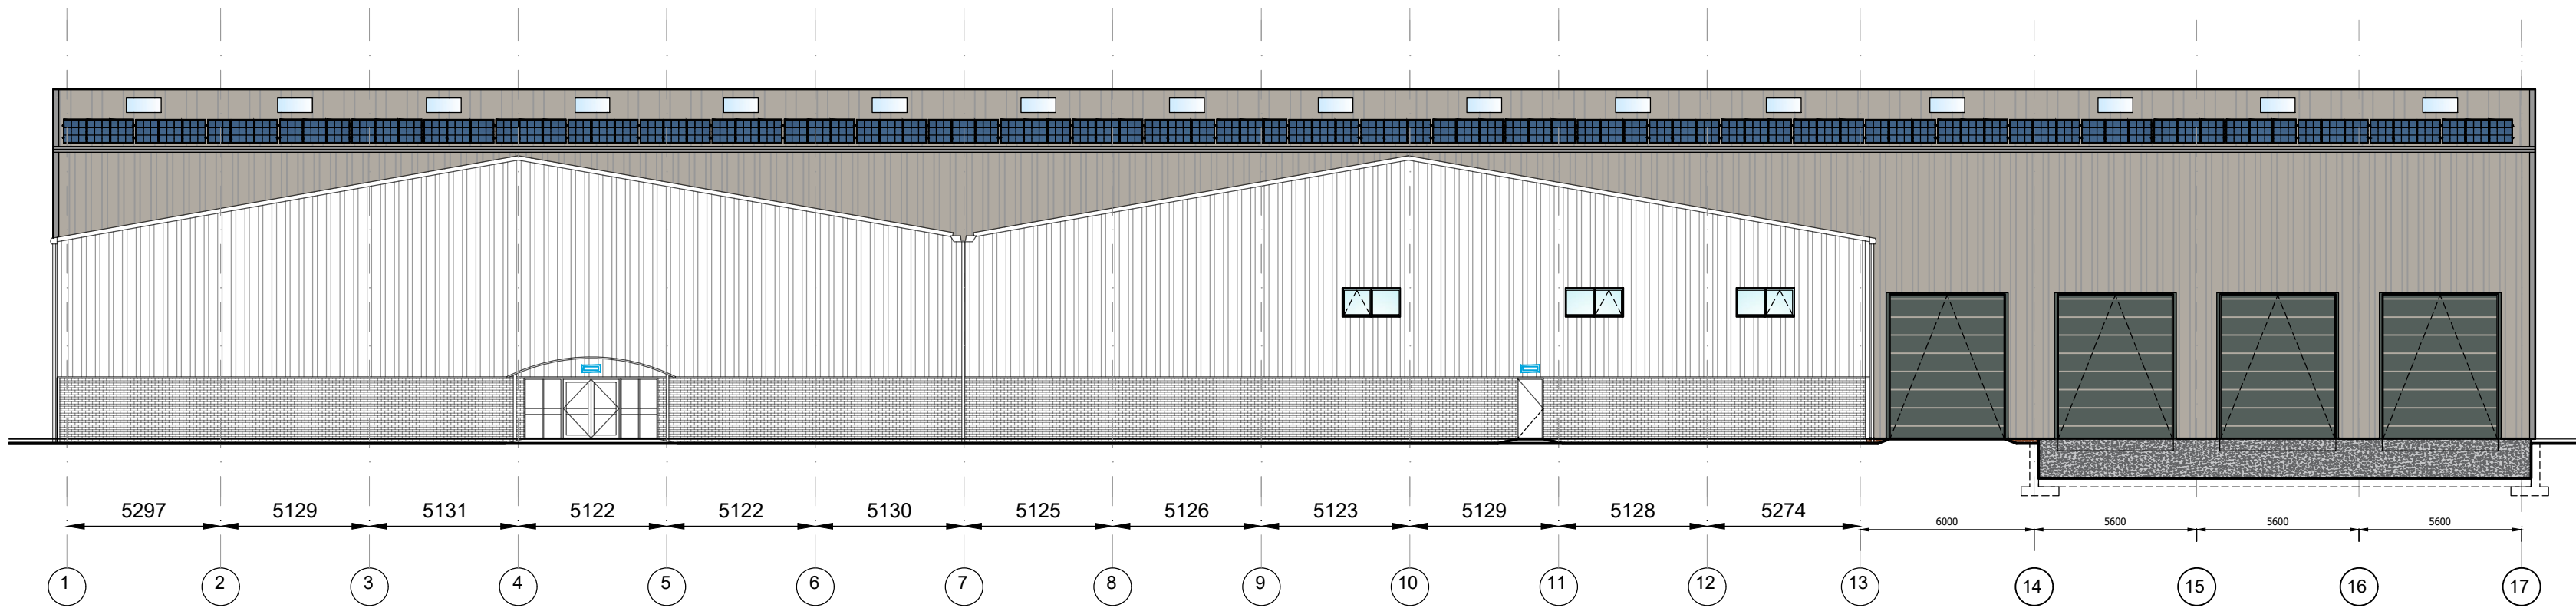


Proposed South Elevation
Scale 1 : 200

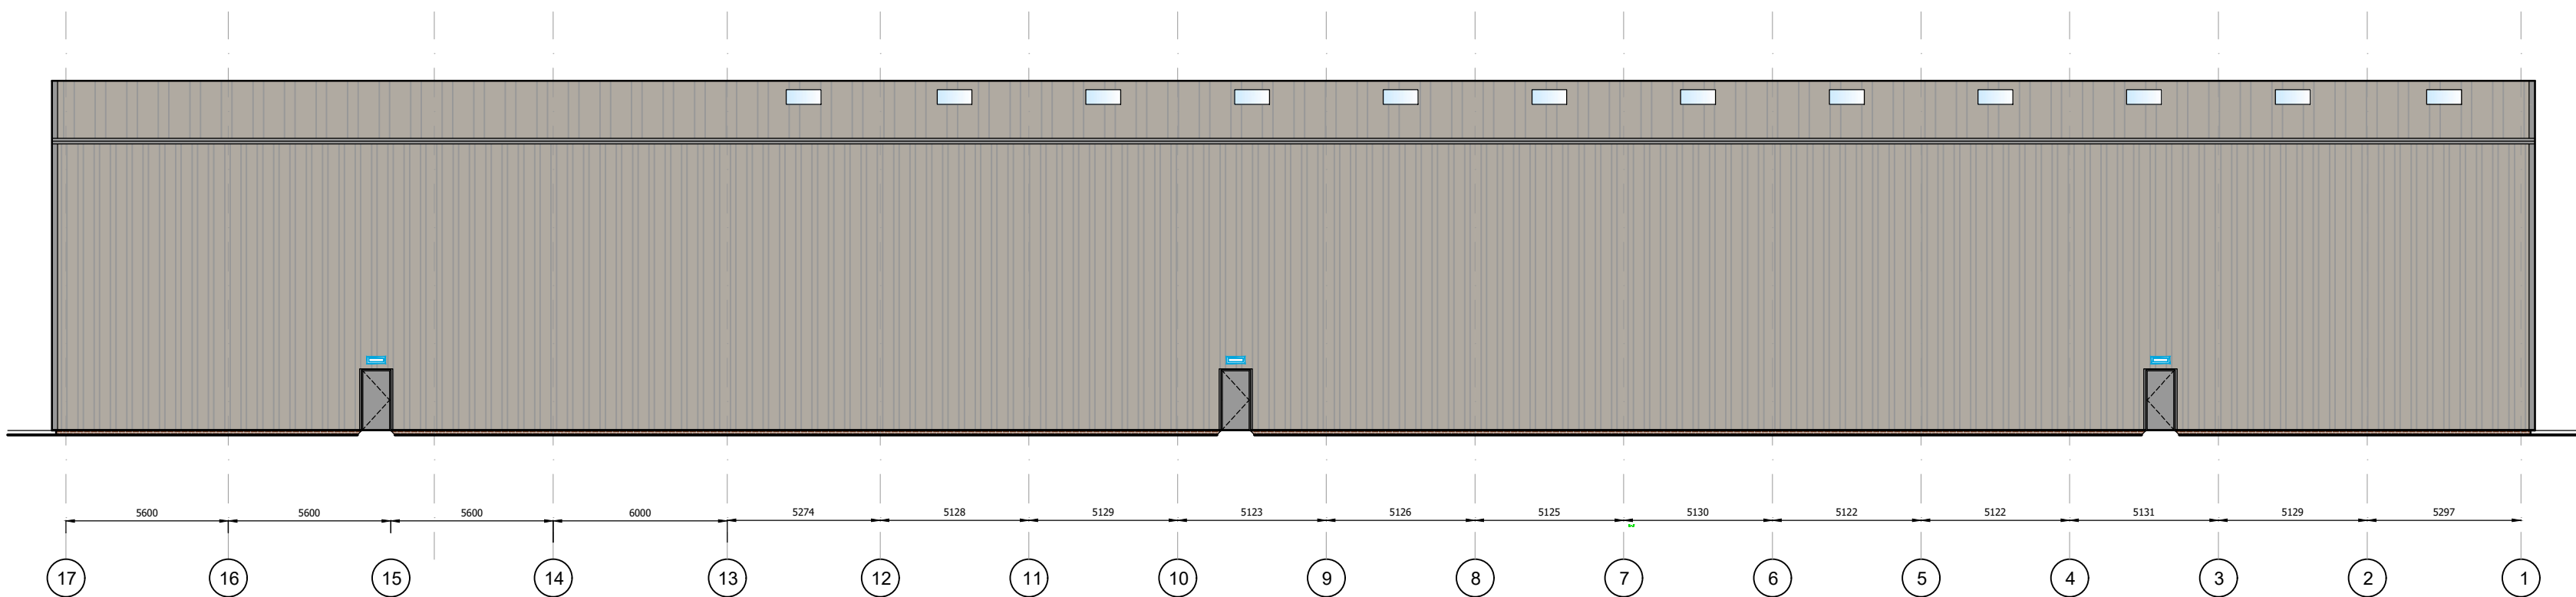


Proposed North Elevation
Scale 1 : 200

BUILDING REGULATIONS PURPOSES.

- Notes:
- 1) Do NOT scale, if in doubt ask.
 - 2) To be read in conjunction with the building regulation specification, structural calculations and construction drawings.
 - 3) The contractor to confirm details of the existing structure are correct prior to commencement of any works. if there are any discrepancies please contact us.
 - 4) Soakaways are to be a minimum of 5.0m away from any building and 10.0m away from any water course.
 - 5) All drainage details are indicative and should there be any discrepancies, please contact us to review or agree with the building control officer.
 - 6) Contractor to locate the position of any existing services prior to excavation.
 - 7) Drawing subject to approval from building control officer.

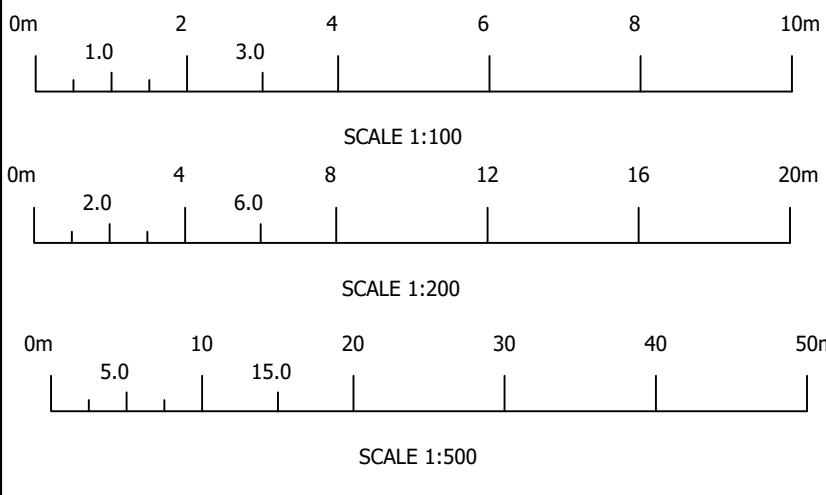

Rev.	Revision Description	Drm	Date
P0	Initial Issue	MW	25/02/25
P1	Addition of Bregs Information	MW	27/02/25
P2	Windows Added to Office First Floor	MW	03/04/25

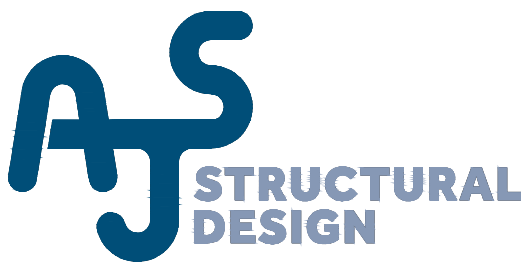

Uttoxeter Office: 2 Church Street, Uttoxeter, Staffs, ST14 8AG
Derby Office: Durham House, Stanier Way, Wyvern Business Park DE21 6BF
Uttoxeter Tel: 01889 723003 Derby Tel: 01332 913011

Contract Title:
Valley Wholesale Carpets
Phase 1 Side Extension and Loading Dock

Drawing Contents:
Proposed Plans and Elevations

Drawing Status:
PRELIMINARY

Drawn by: MW	Date: February 2025	Scale: as shown @ A1
-----------------	------------------------	-------------------------

Drawing No: A8763 - 007	P2
-----------------------------------	-----------