

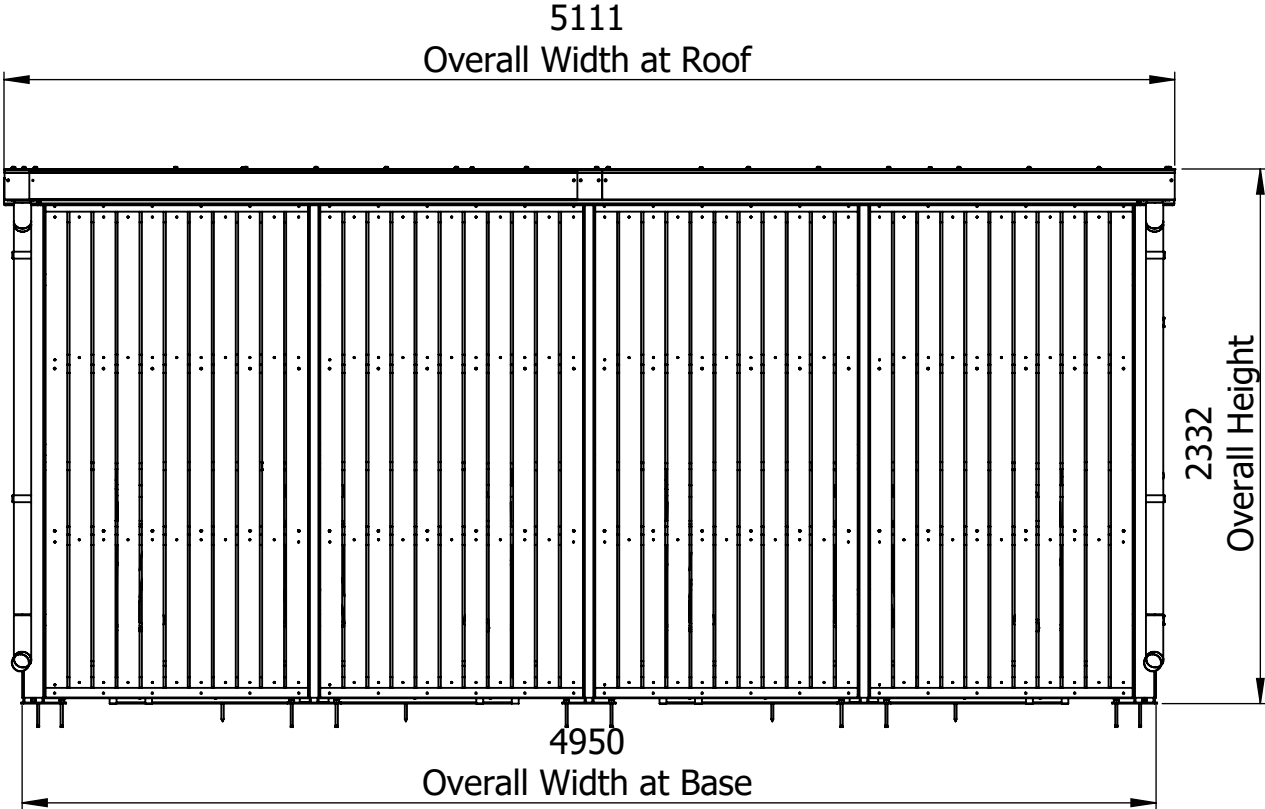


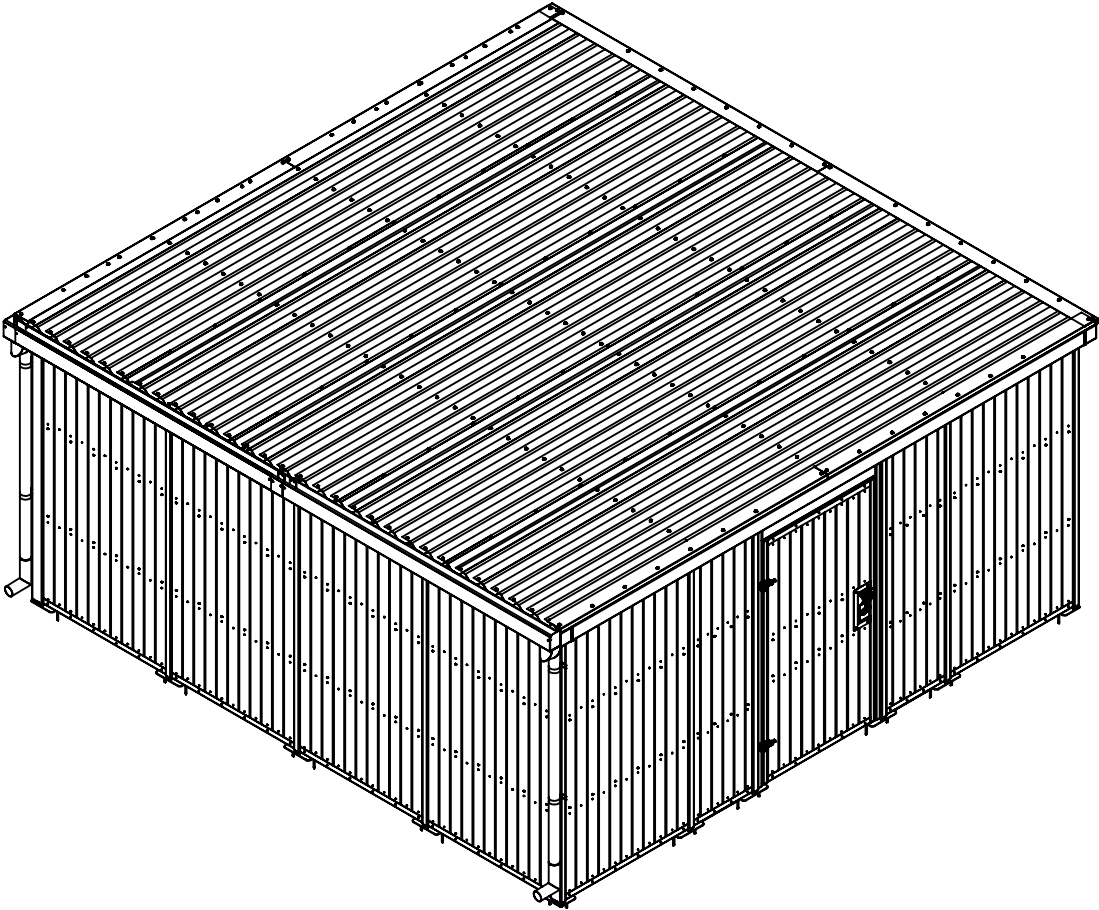



FRONT ELEVATION

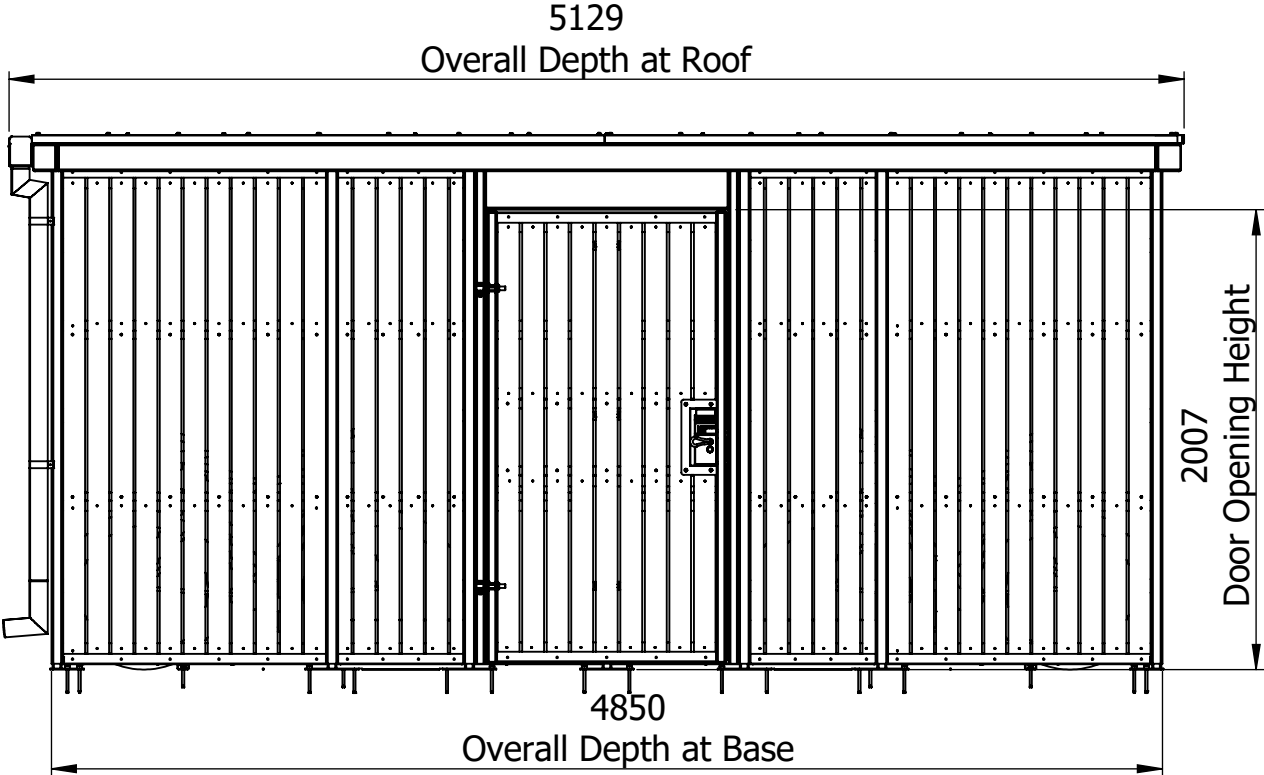


RIGHT ELEVATION

- Drawing Notes:
- Alternative door positions available, please check with sales team for clarification.
 - Cladding finish and access control type for illustration only.

 Ensure the drawing is the correct issue & release before using.		metroSTOR[®] outdoor storage systems This is property of Streetspace Ltd and shall not be disclosed, duplicated or used without formal consent. 01227 200404 www.streetspacegroup.co.uk		Rev.	Details	Drawn by	Date	Check by	Approved by	Part No.	M22-0025	ISO A3 Landscape	
								Description	PCH-48.5_LHH_SW-SE_DG	ALL DIMENSIONS IN mm DO NOT SCALE			
								Drawn By	MP	Status FOR INFORMATION	Revision	Issue	
								Date	16/03/2021		-	1	
								Approved By					
								Date					

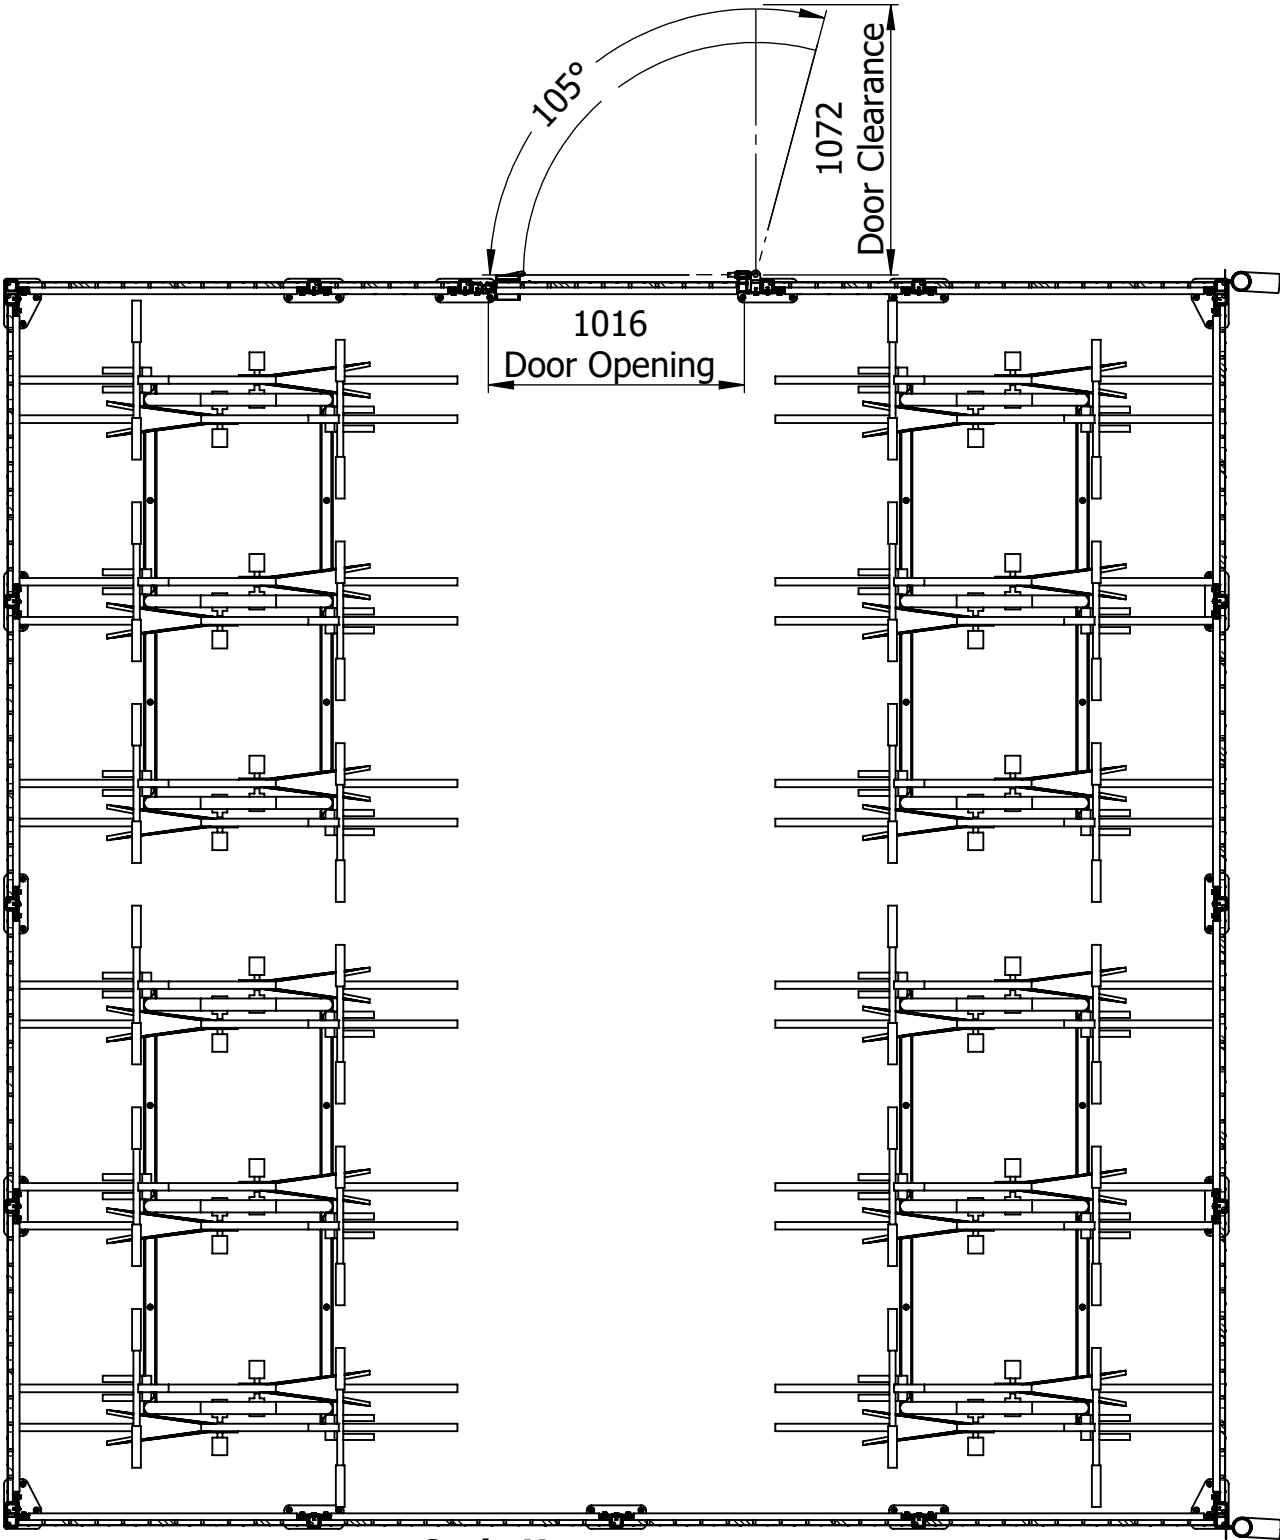


Cycle Hoop
for 24 Cycles

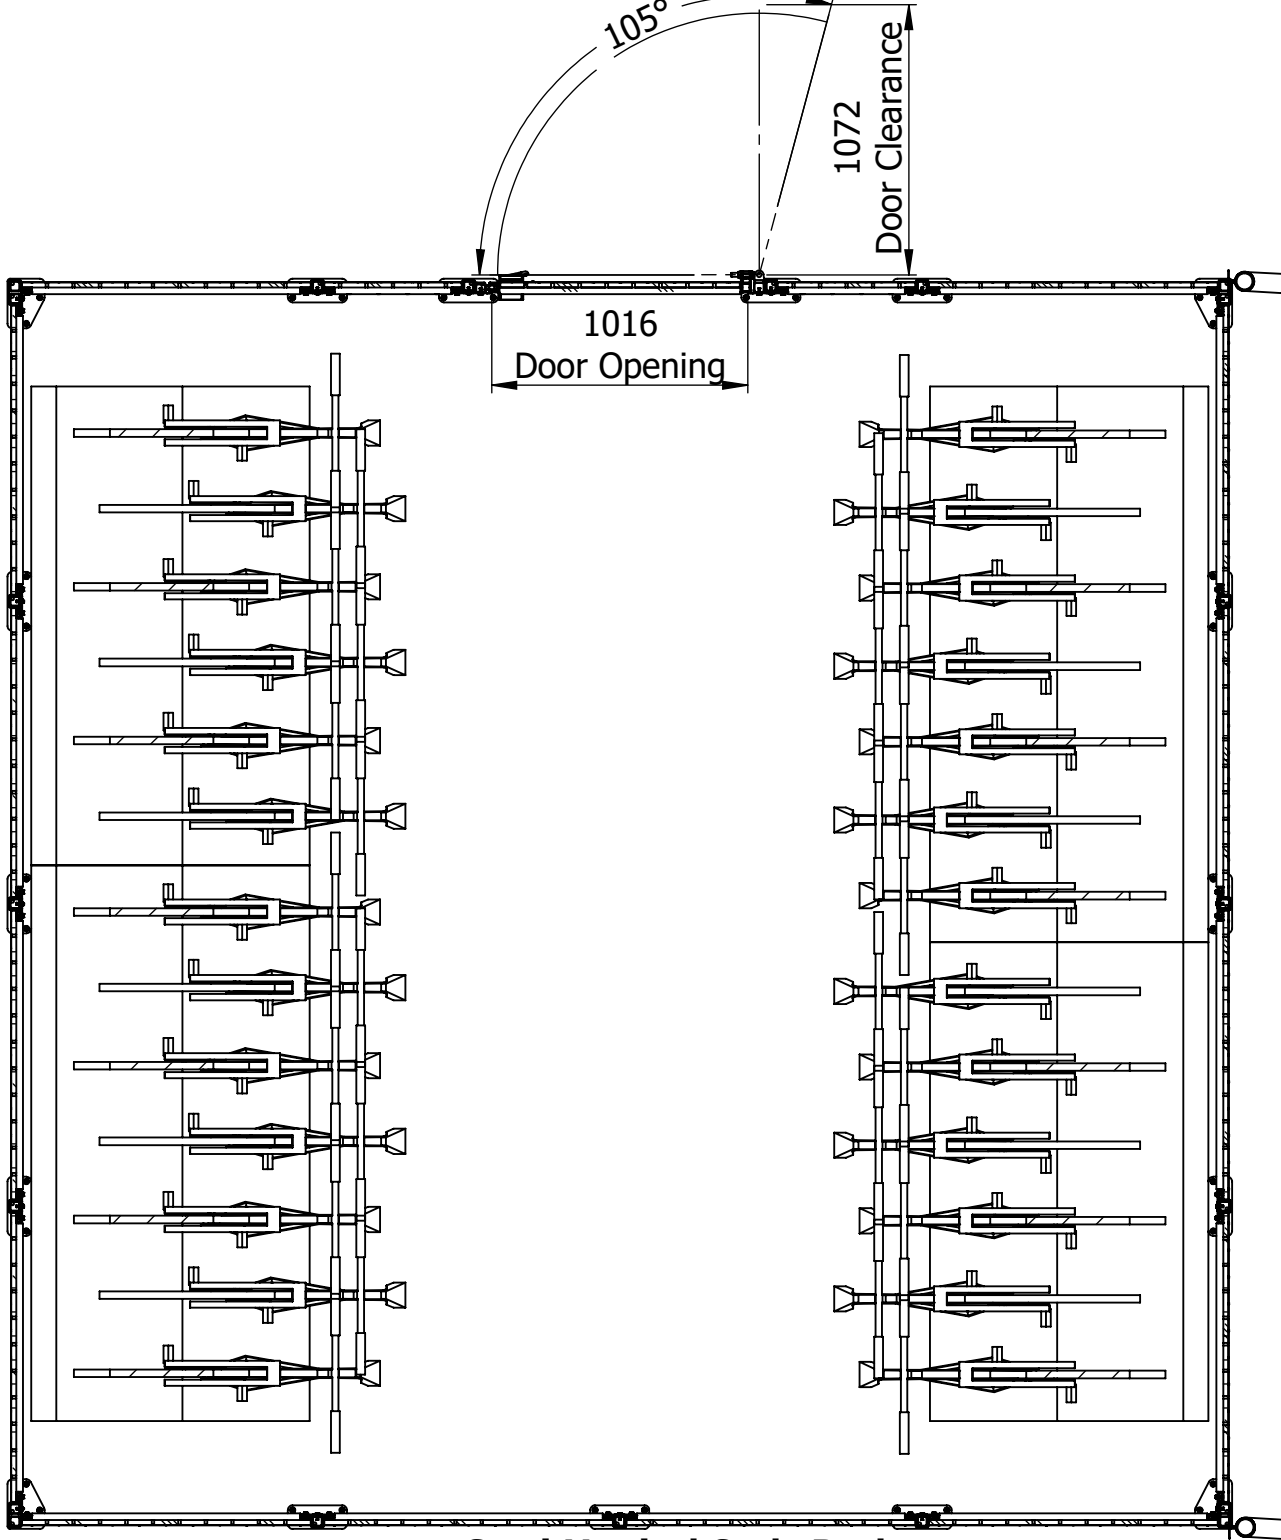


Semi-Vertical Cycle Rack
for 28 Cycles


Layout For Illustration Purposes Only

 Ensure the drawing is the correct issue & release before using.		metroSTOR[®] outdoor storage systems Streetspace Ltd. Lympne Industrial Park Hythe Kent CT21 4LR 01227 200404 www.streetspacegroup.co.uk		Rev.		Details		Drawn by	Date	Check by	Approved by	Part No. M22-0025		ISO A3 Landscape			
												Description PCH-48.5_LHH_SW-SE_DG		ALL DIMENSIONS IN mm DO NOT SCALE			
										Drawn By MP		Status FOR INFORMATION		Revision -		Issue 1	
										Date 16/03/2021							
										Approved By							
										Date							

PCH-48.5_LHH_SW-SE_DG - FOUNDATION PAD DETAIL

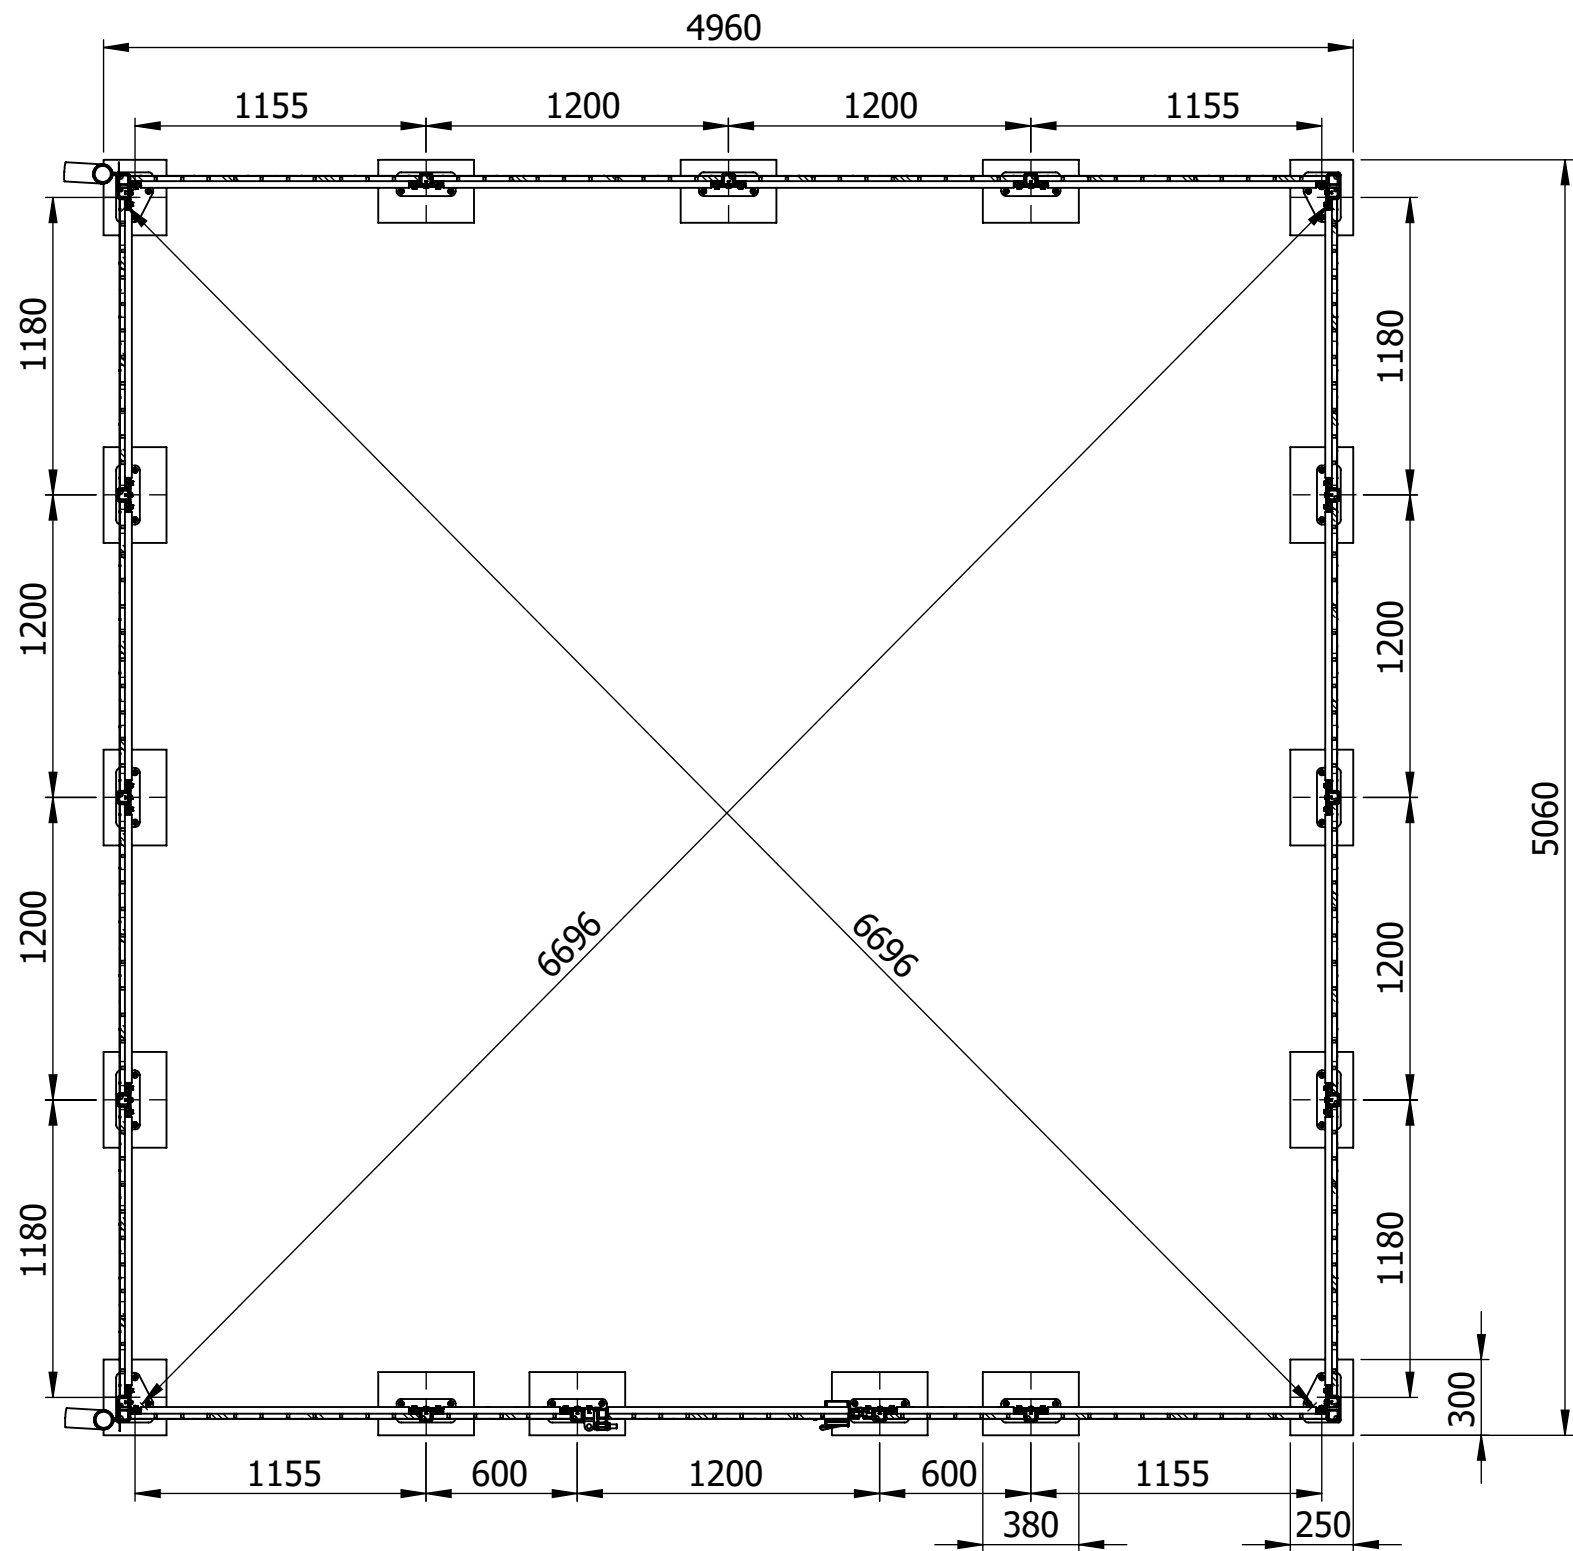

SECTION A-A


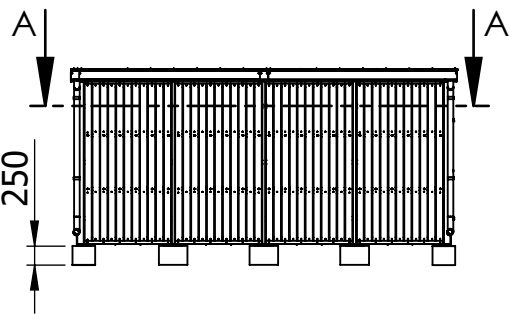


Drawing notes:

- C30/37 Concrete Pad to be installed at a minimum 300x250x250 and 380x250x250 (depth dependant on specific ground conditions and engineers' specification).

Ensure the drawing is the correct issue & release before using.		metroSTOR[®] outdoor storage systems This is property of Streetspace Ltd and shall not be disclosed, duplicated or used without formal consent.		Rev.	Details	Drawn by	Date	Check by	Approved by	Part No.	M22-0025	ISO A3 Landscape		
		Streetspace Ltd. Lympne Industrial Park Hythe Kent CT21 4LR  01227 200404 www.streetspacegroup.co.uk								Description	PCH-48.5_LHH_SW-SE_DG	ALL DIMENSIONS IN mm DO NOT SCALE		
										Drawn By	MP	Status FOR INFORMATION	Revision -	Issue 1
										Date	16/03/2021			
										Approved By				

PCH-48.5_LHH_SW-SE_DG - FOUNDATION SLAB DETAIL

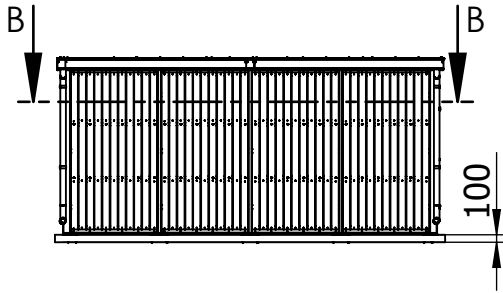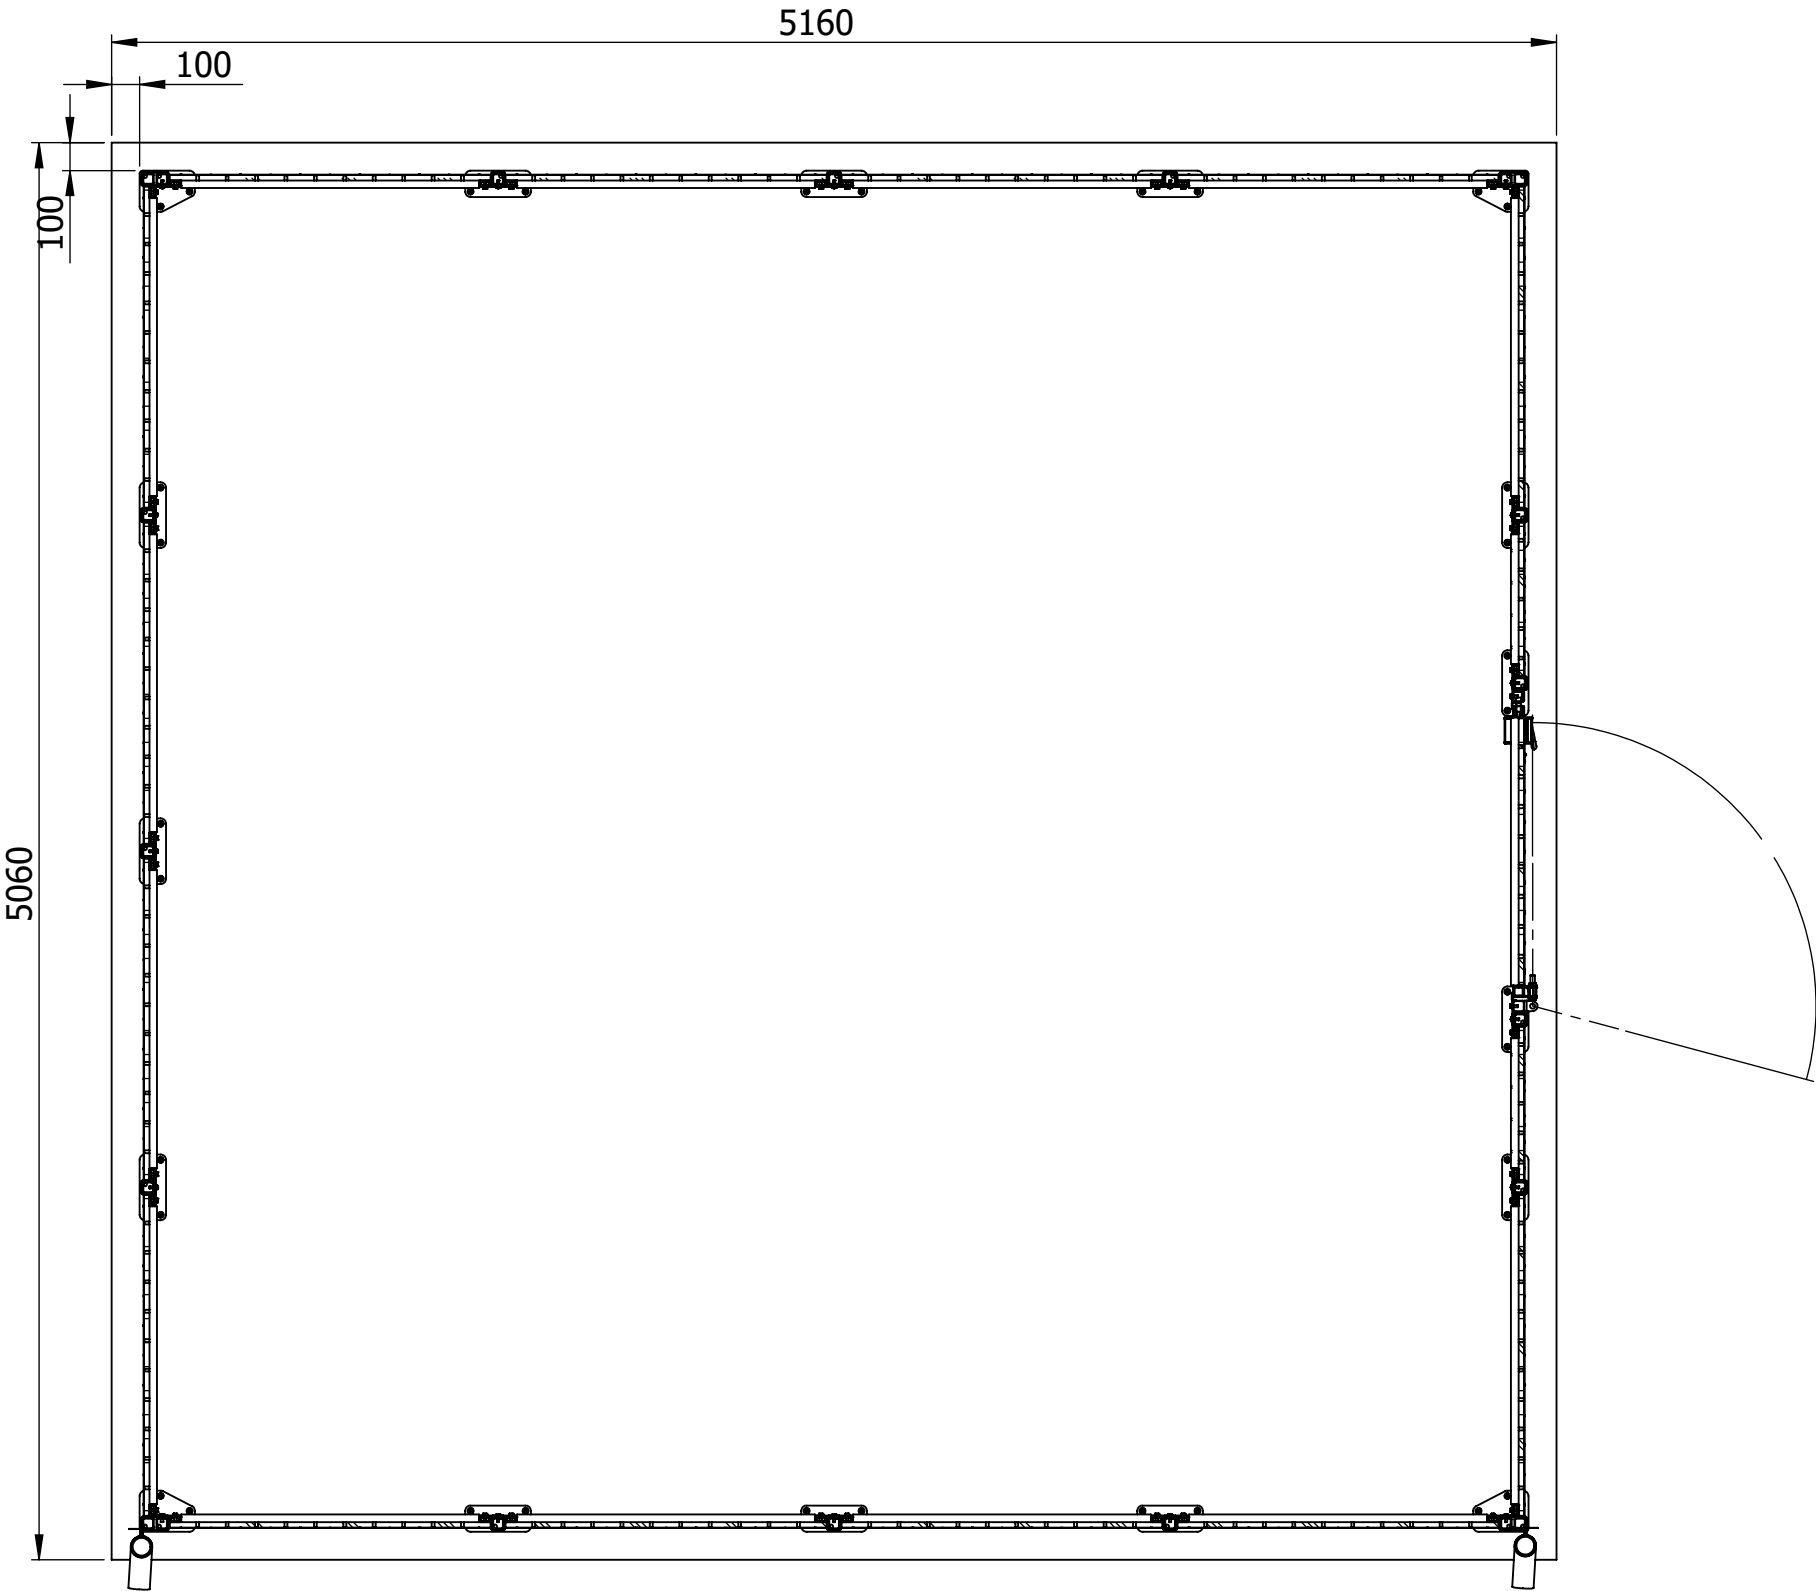

SECTION B-B

Drawing notes:

- Reinforced C30/37 concrete slab to be installed a minimum 200mm larger than the unit dimensions across the width and depth.
- Base is to be made up of a minimum 100mm subbase type 1 or similar.
- C30/37 concrete to be a minimum of 100mm with reinforced mesh (A142/A193) set 65mm from the top of the finished surface level.
- SR3 Surface Regularity (+/- 15mm from planned level) Plain Concrete Finish. Laid to 1:80 cross fall (across narrow dimension of slab) with appropriate drainage system to ensure water from surrounding hard surface is managed effectively.

Ensure the drawing is the correct issue & release before using.		metroSTOR[®] outdoor storage systems This is property of Streetspace Ltd and shall not be disclosed, duplicated or used without formal consent.		Rev.		Details		Drawn by	Date	Check by	Approved by	Part No. M22-0025		ISO A3 Landscape					
		Streetspace Ltd. Lympne Industrial Park Hythe Kent CT21 4LR 01227 200404 www.streetspacegroup.co.uk										Description PCH-48.5_LHH_SW-SE_DG		ALL DIMENSIONS IN mm DO NOT SCALE					
												Drawn By MP		Status FOR INFORMATION		Revision -		Issue 1	
												Date 16/03/2021							
												Approved By							
												Date							