




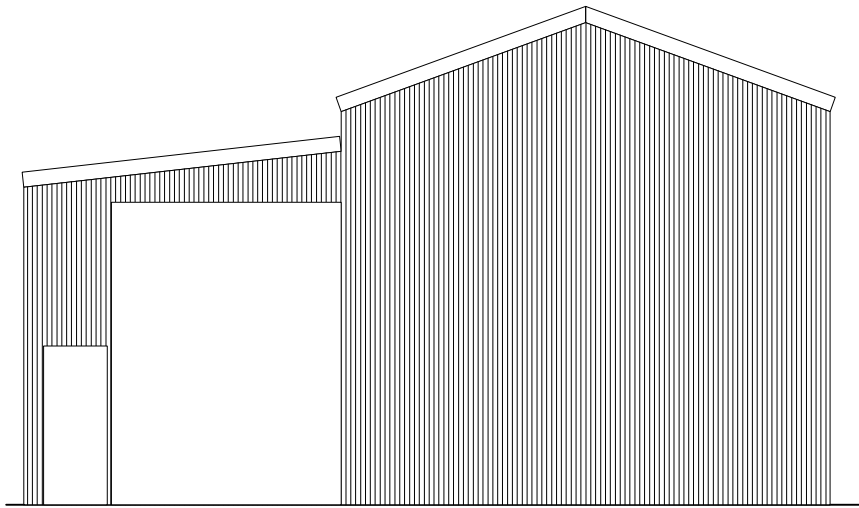


WEST ELEVATION

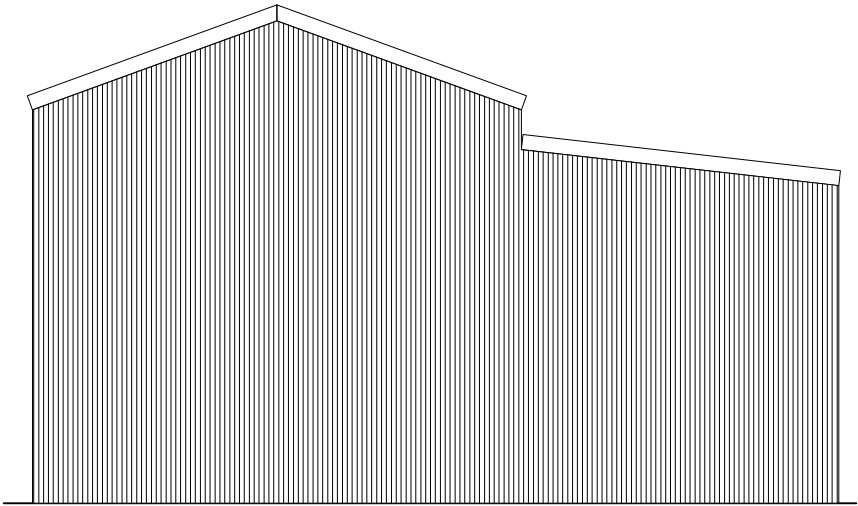

EAST ELEVATION

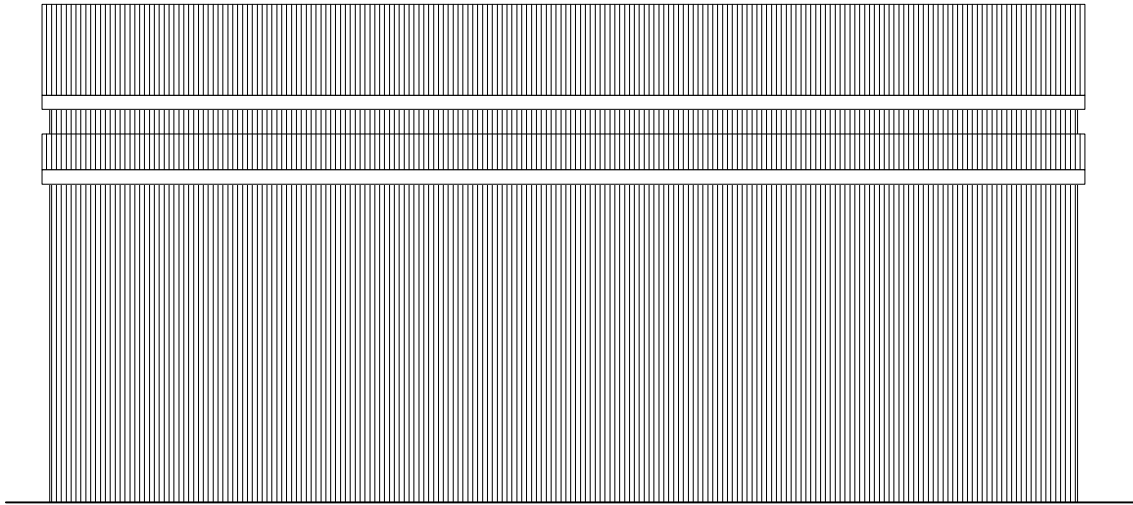

NORTH ELEVATION

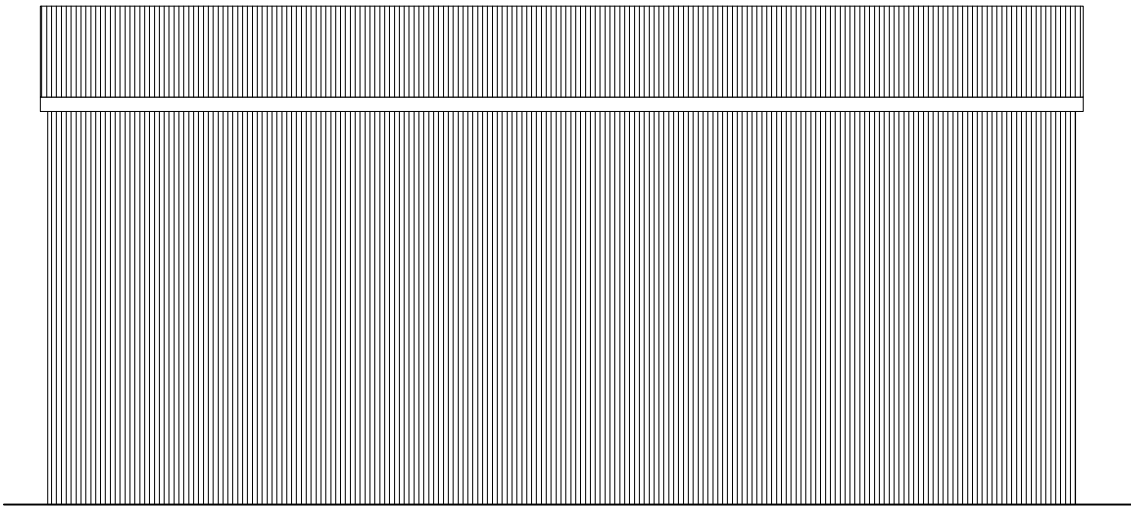

SOUTH ELEVATION

 Skerryvore Designs Ltd Sexton's Tower 2 Caerphilly Road Bassaleg, Newport, NP10 8LE, Phone 01633 897922 Mobile 07816 934352 steve_groucott@hotmail.com	JOB TITLE Woodside Cottage Farm, Llanvaches, Caldicot, Monmouthshire NP26 3AZ		DRAWING TITLE Existing Dutch Barn Elevations	DRAWING No. SD436-30
				SCALE 1:100 @ A3
				DATE May 2025