




WEST ELEVATION

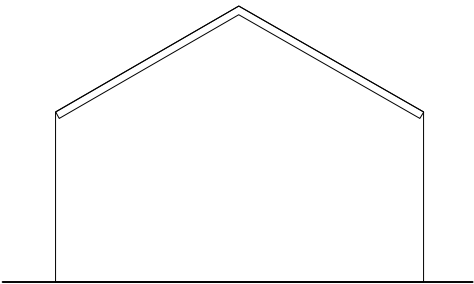


NORTH ELEVATION

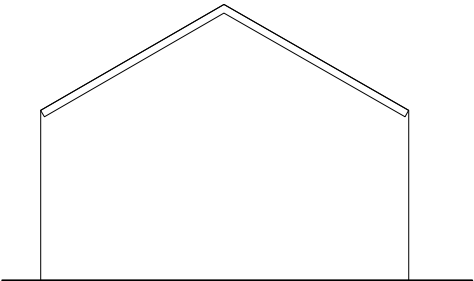


SOUTH ELEVATION

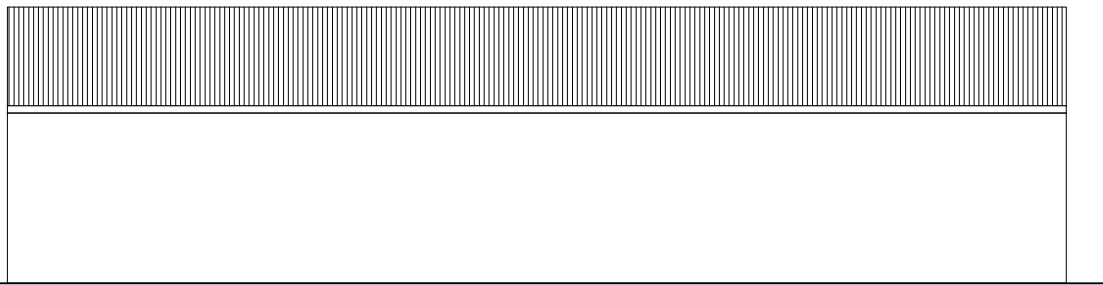

EAST ELEVATION

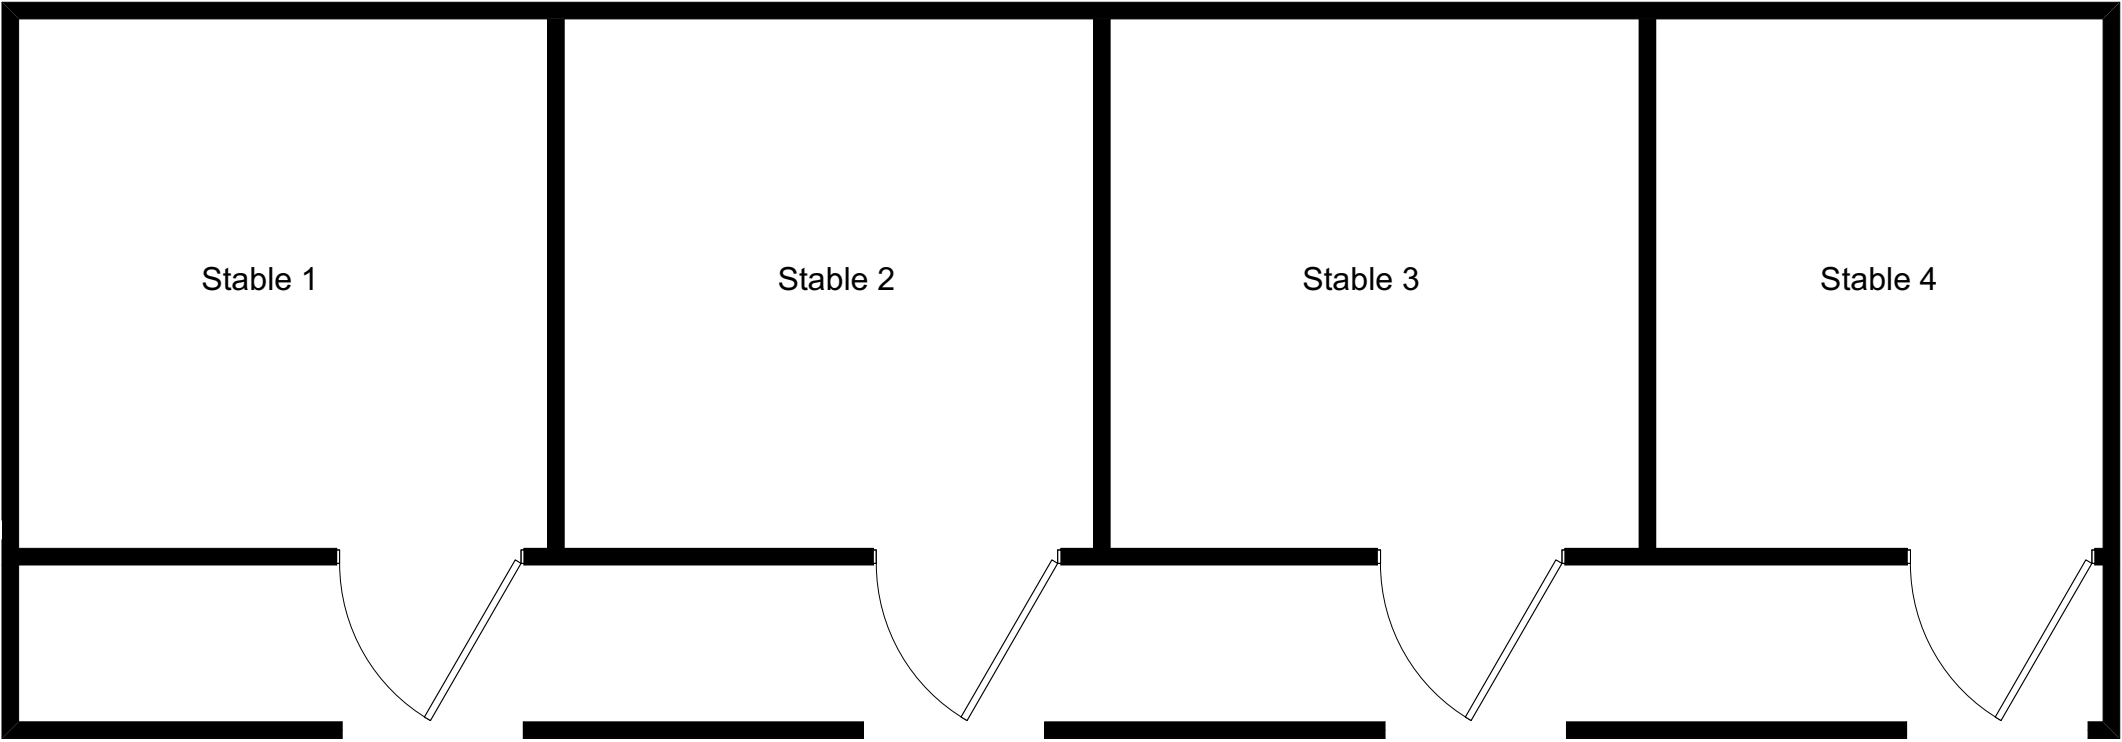

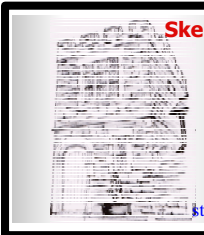

Skerryvore Designs Ltd
Sexton's Tower
2 Caerphilly Road
Bassaleg,
Newport,
NP10 8LE,
Phone **01633 897922**
Mobile **07816 934352**
steve_groucott@hotmail.com

JOB
TITLE

Woodside Cottage Farm,
Llanvaches, Caldicot,
Monmouthshire NP26 3AZ

DRAWING
TITLE

Existing stable plan
and elevations

DRAWING No. SD436-32

SCALE 1:100/ 1:50 @ A3

DATE May 2025