




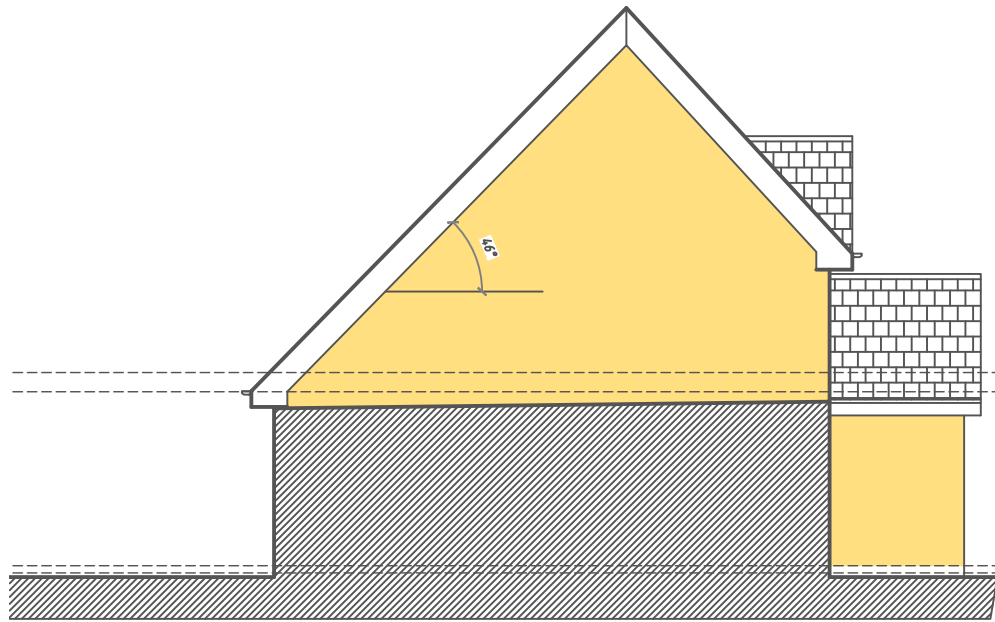


Side Elevation

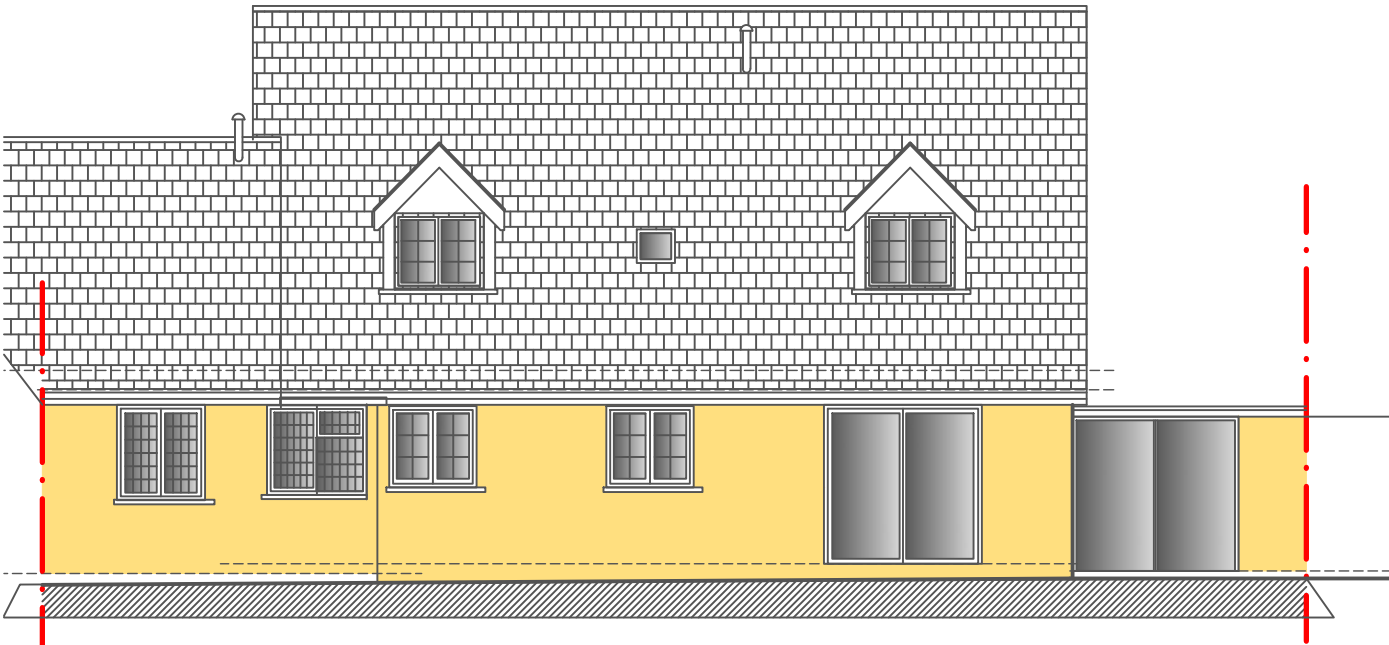

Rear Elevation

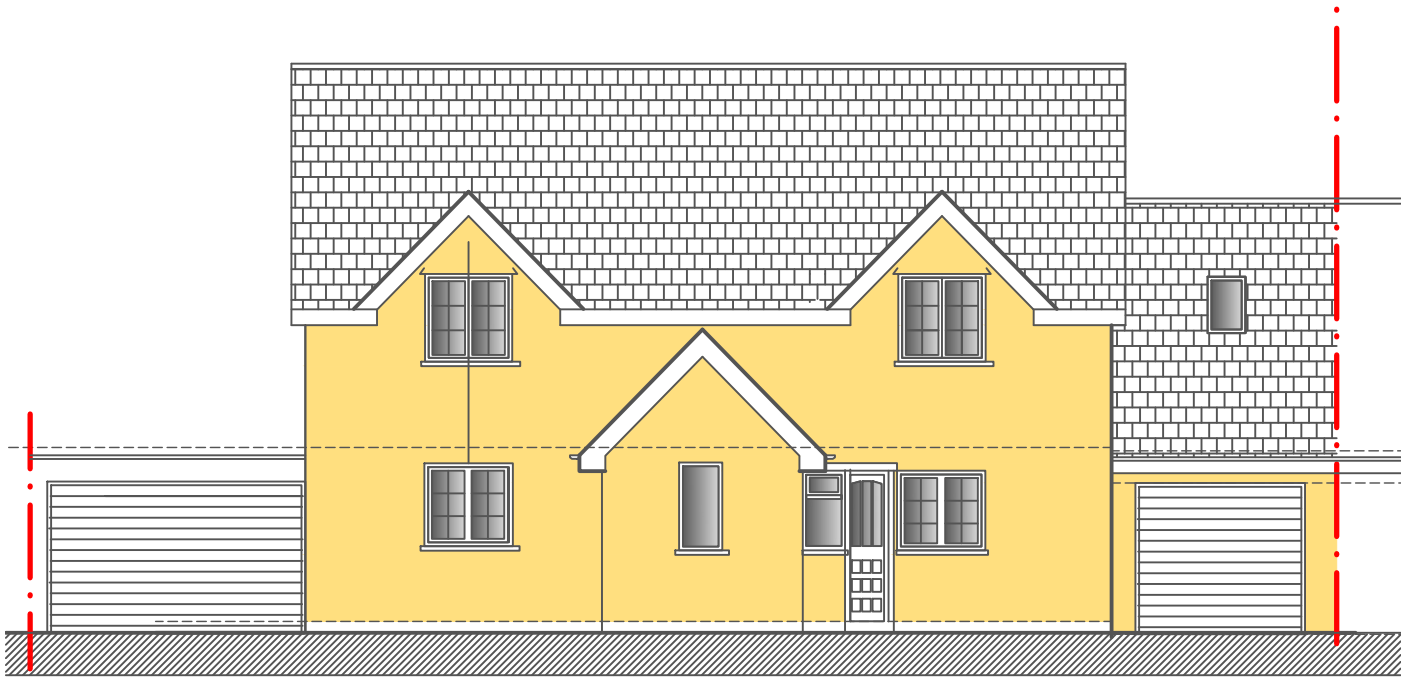

Front Elevation

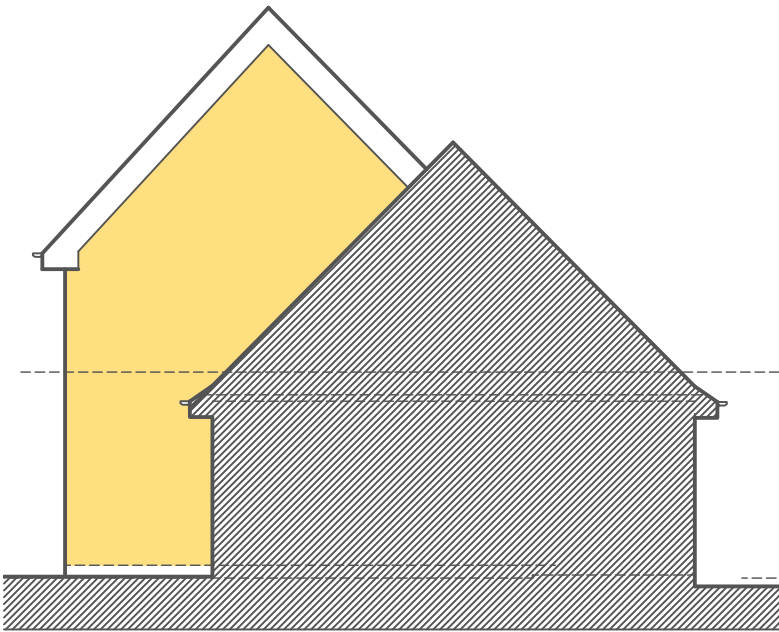

Side Elevation

Project Client	Project Title	Drawing Title	THIS DRAWING IS COVERED BY COPYRIGHT WHICH REMAINS WITH HOWARD HICKS DESIGN AND MUST NOT BE REPRODUCED IN ANY FORM WITHOUT THEIR EXPRESS PERMISSION.	Scale 1:100	Date	Drawing No. PL02	Job No. 2208	Howard Hicks Design Architectural Designers. Technologists . Building Surveyors . Project Management 21 East Road, Oakfield, Torfaen, Cwmbran, Torfaen, Wales NP44 3DW Tel 01633 527159, Mob 07984 971763
Mr and Mrs Mc Intyre	Extension to Sarilla, Cold Bath Road, Caerleon, Newport	Elevations as Existing		Drawn by HH	Checked	Status Planning	Rev.No.	