
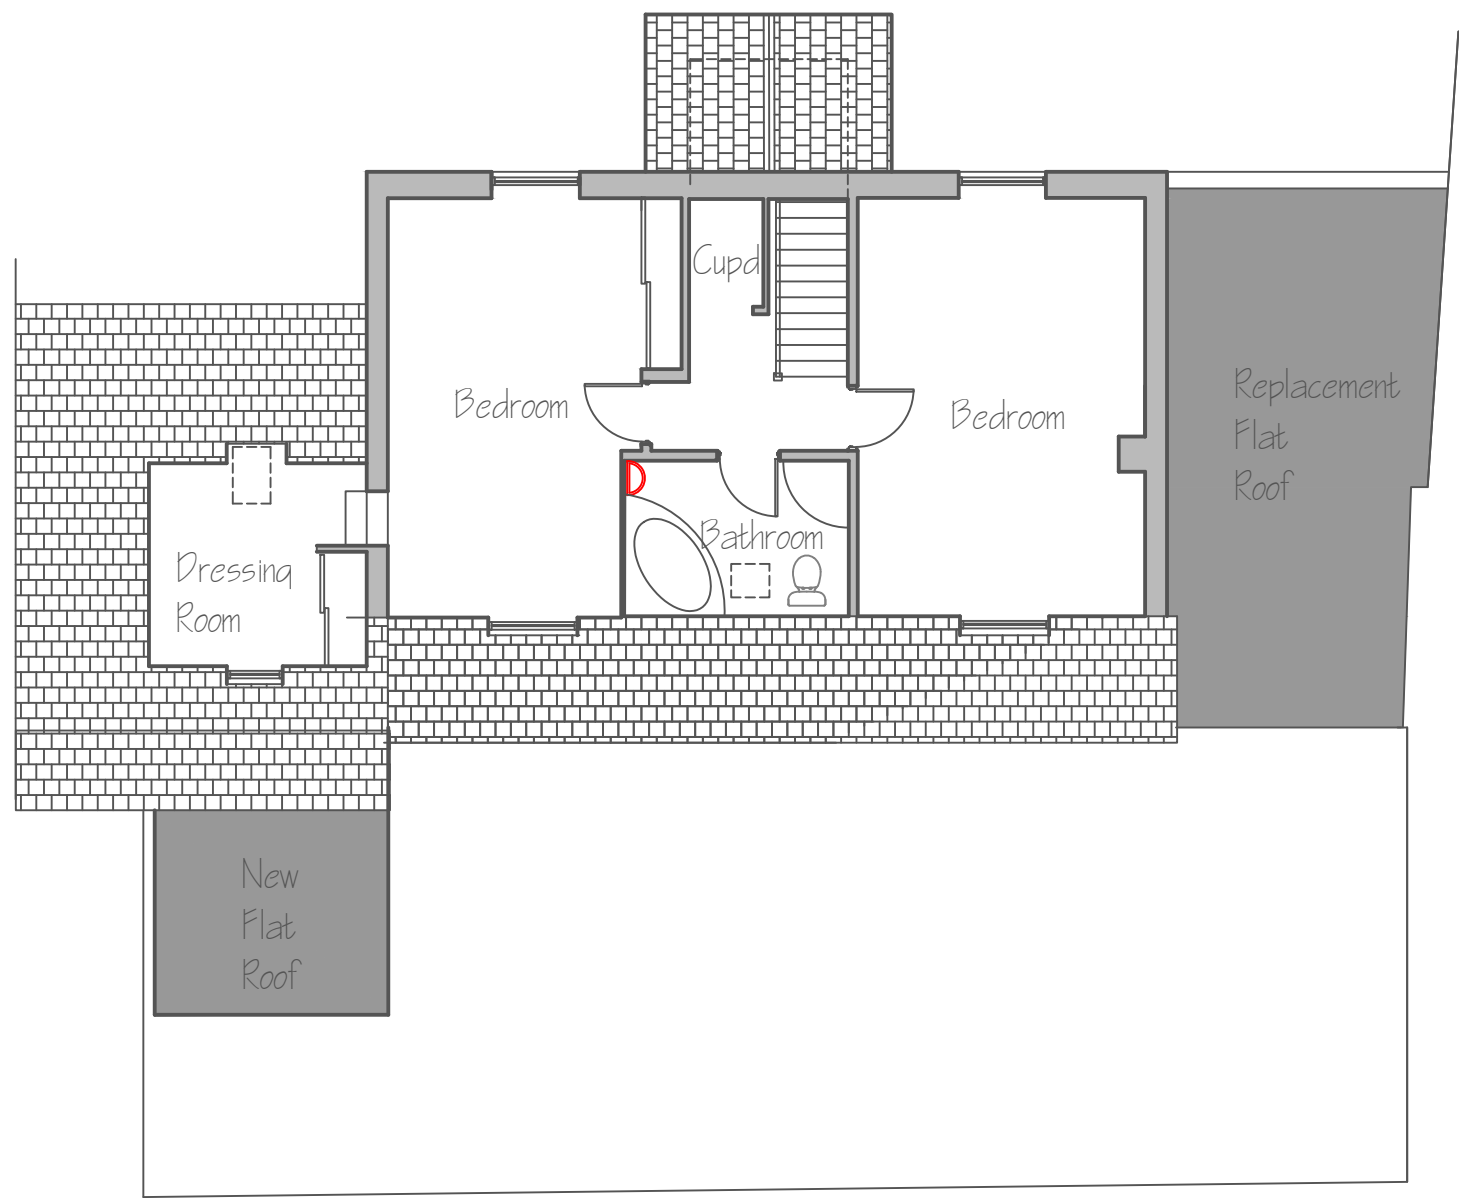


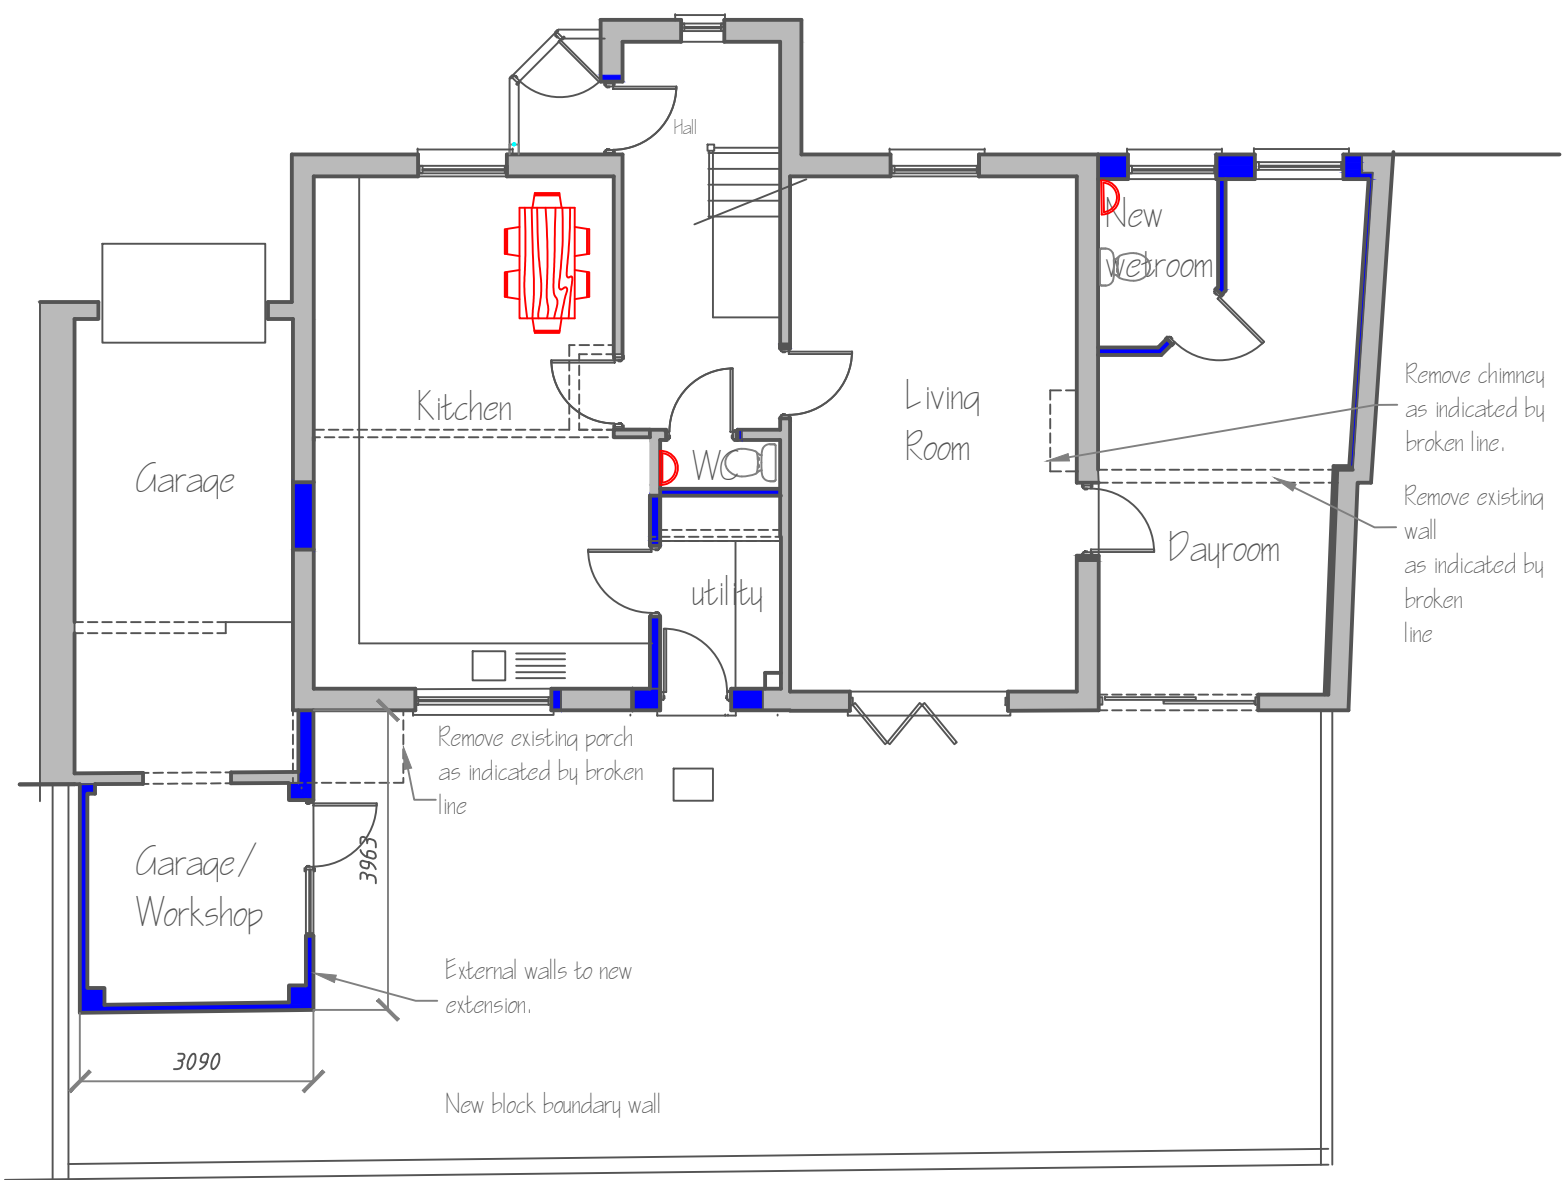

Ground Floor Plan

First Floor Plan

Project Client		Project Title		Drawing Title		THIS DRAWING IS COVERED BY COPYRIGHT WHICH REMAINS WITH HOWARD HICKS DESIGN AND MUST NOT BE REPRODUCED IN ANY FORM WITHOUT THEIR EXPRESS PERMISSION.		Scale	Date	Drawing No.	Job No.	Howard Hicks Design Architectural Designers, Technologists, Building Surveyors, Project Management 21 East Road, Oakfield, Torfaen, Cwmbran, Torfaen, Wales NP44 3DW Tel 01633 527159, Mob 07984 971763
Mr and Mrs Mc Intyre		Extension to Sarilla, Cold Bath Road, Caerleon, Newport		Layouts as Proposed				1:100		PLO3	2208	
								Drawn by	Checked	Status	Rev.No.	
								HH		Planning		