
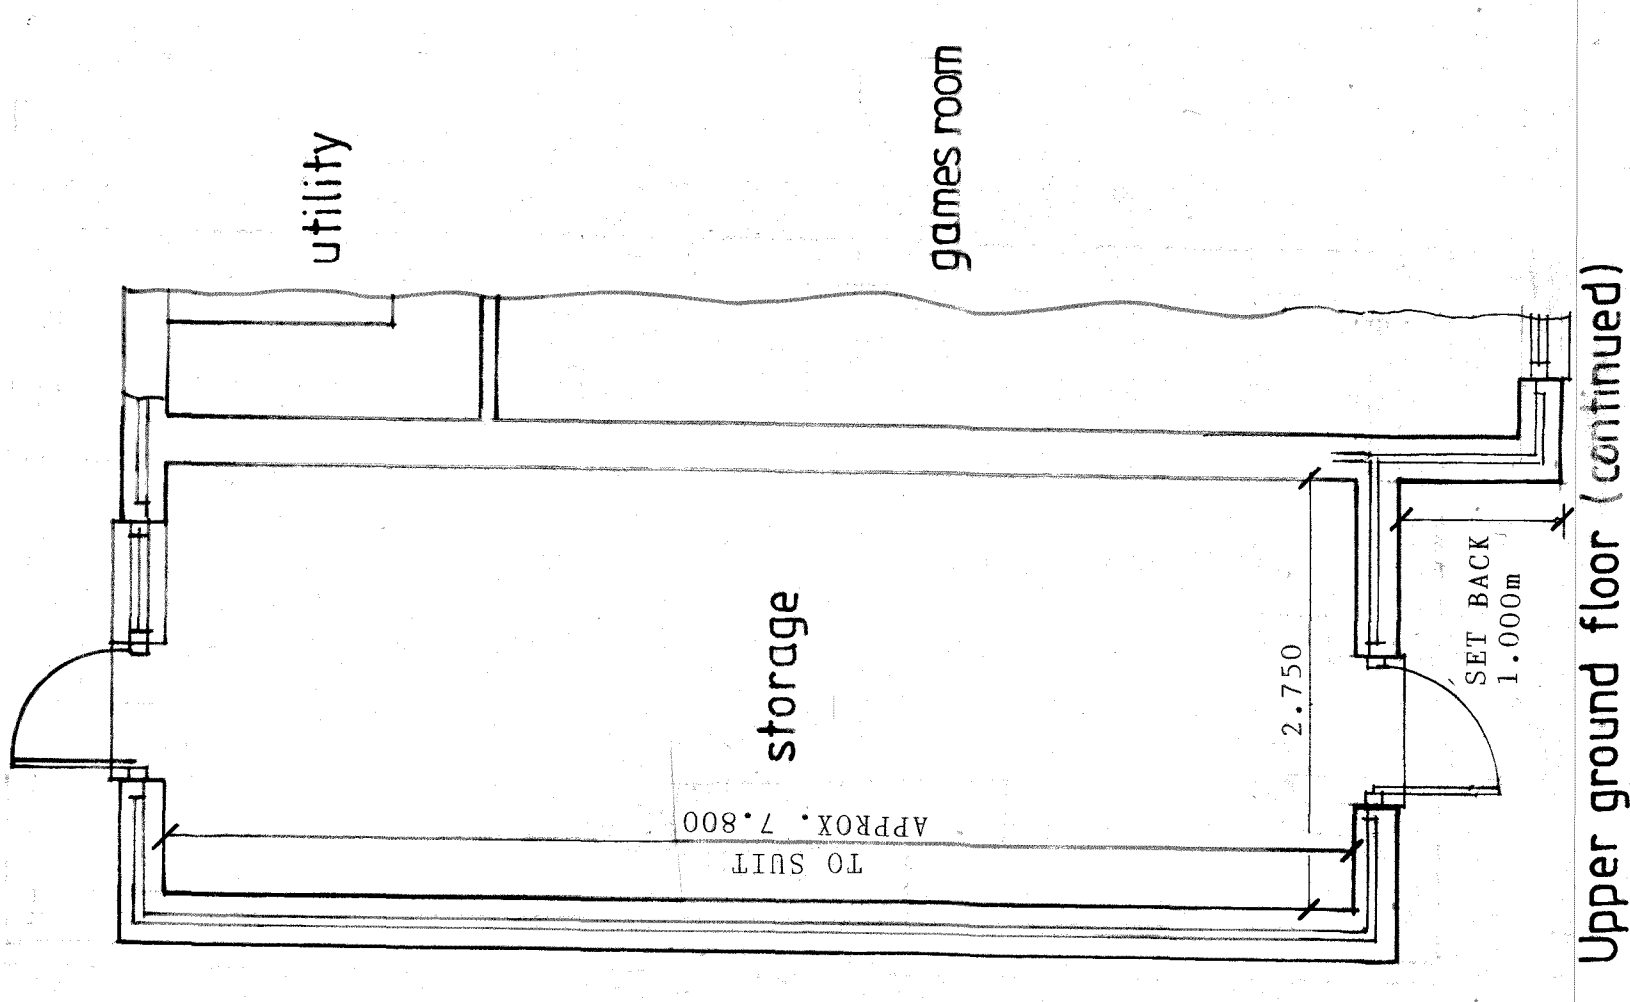
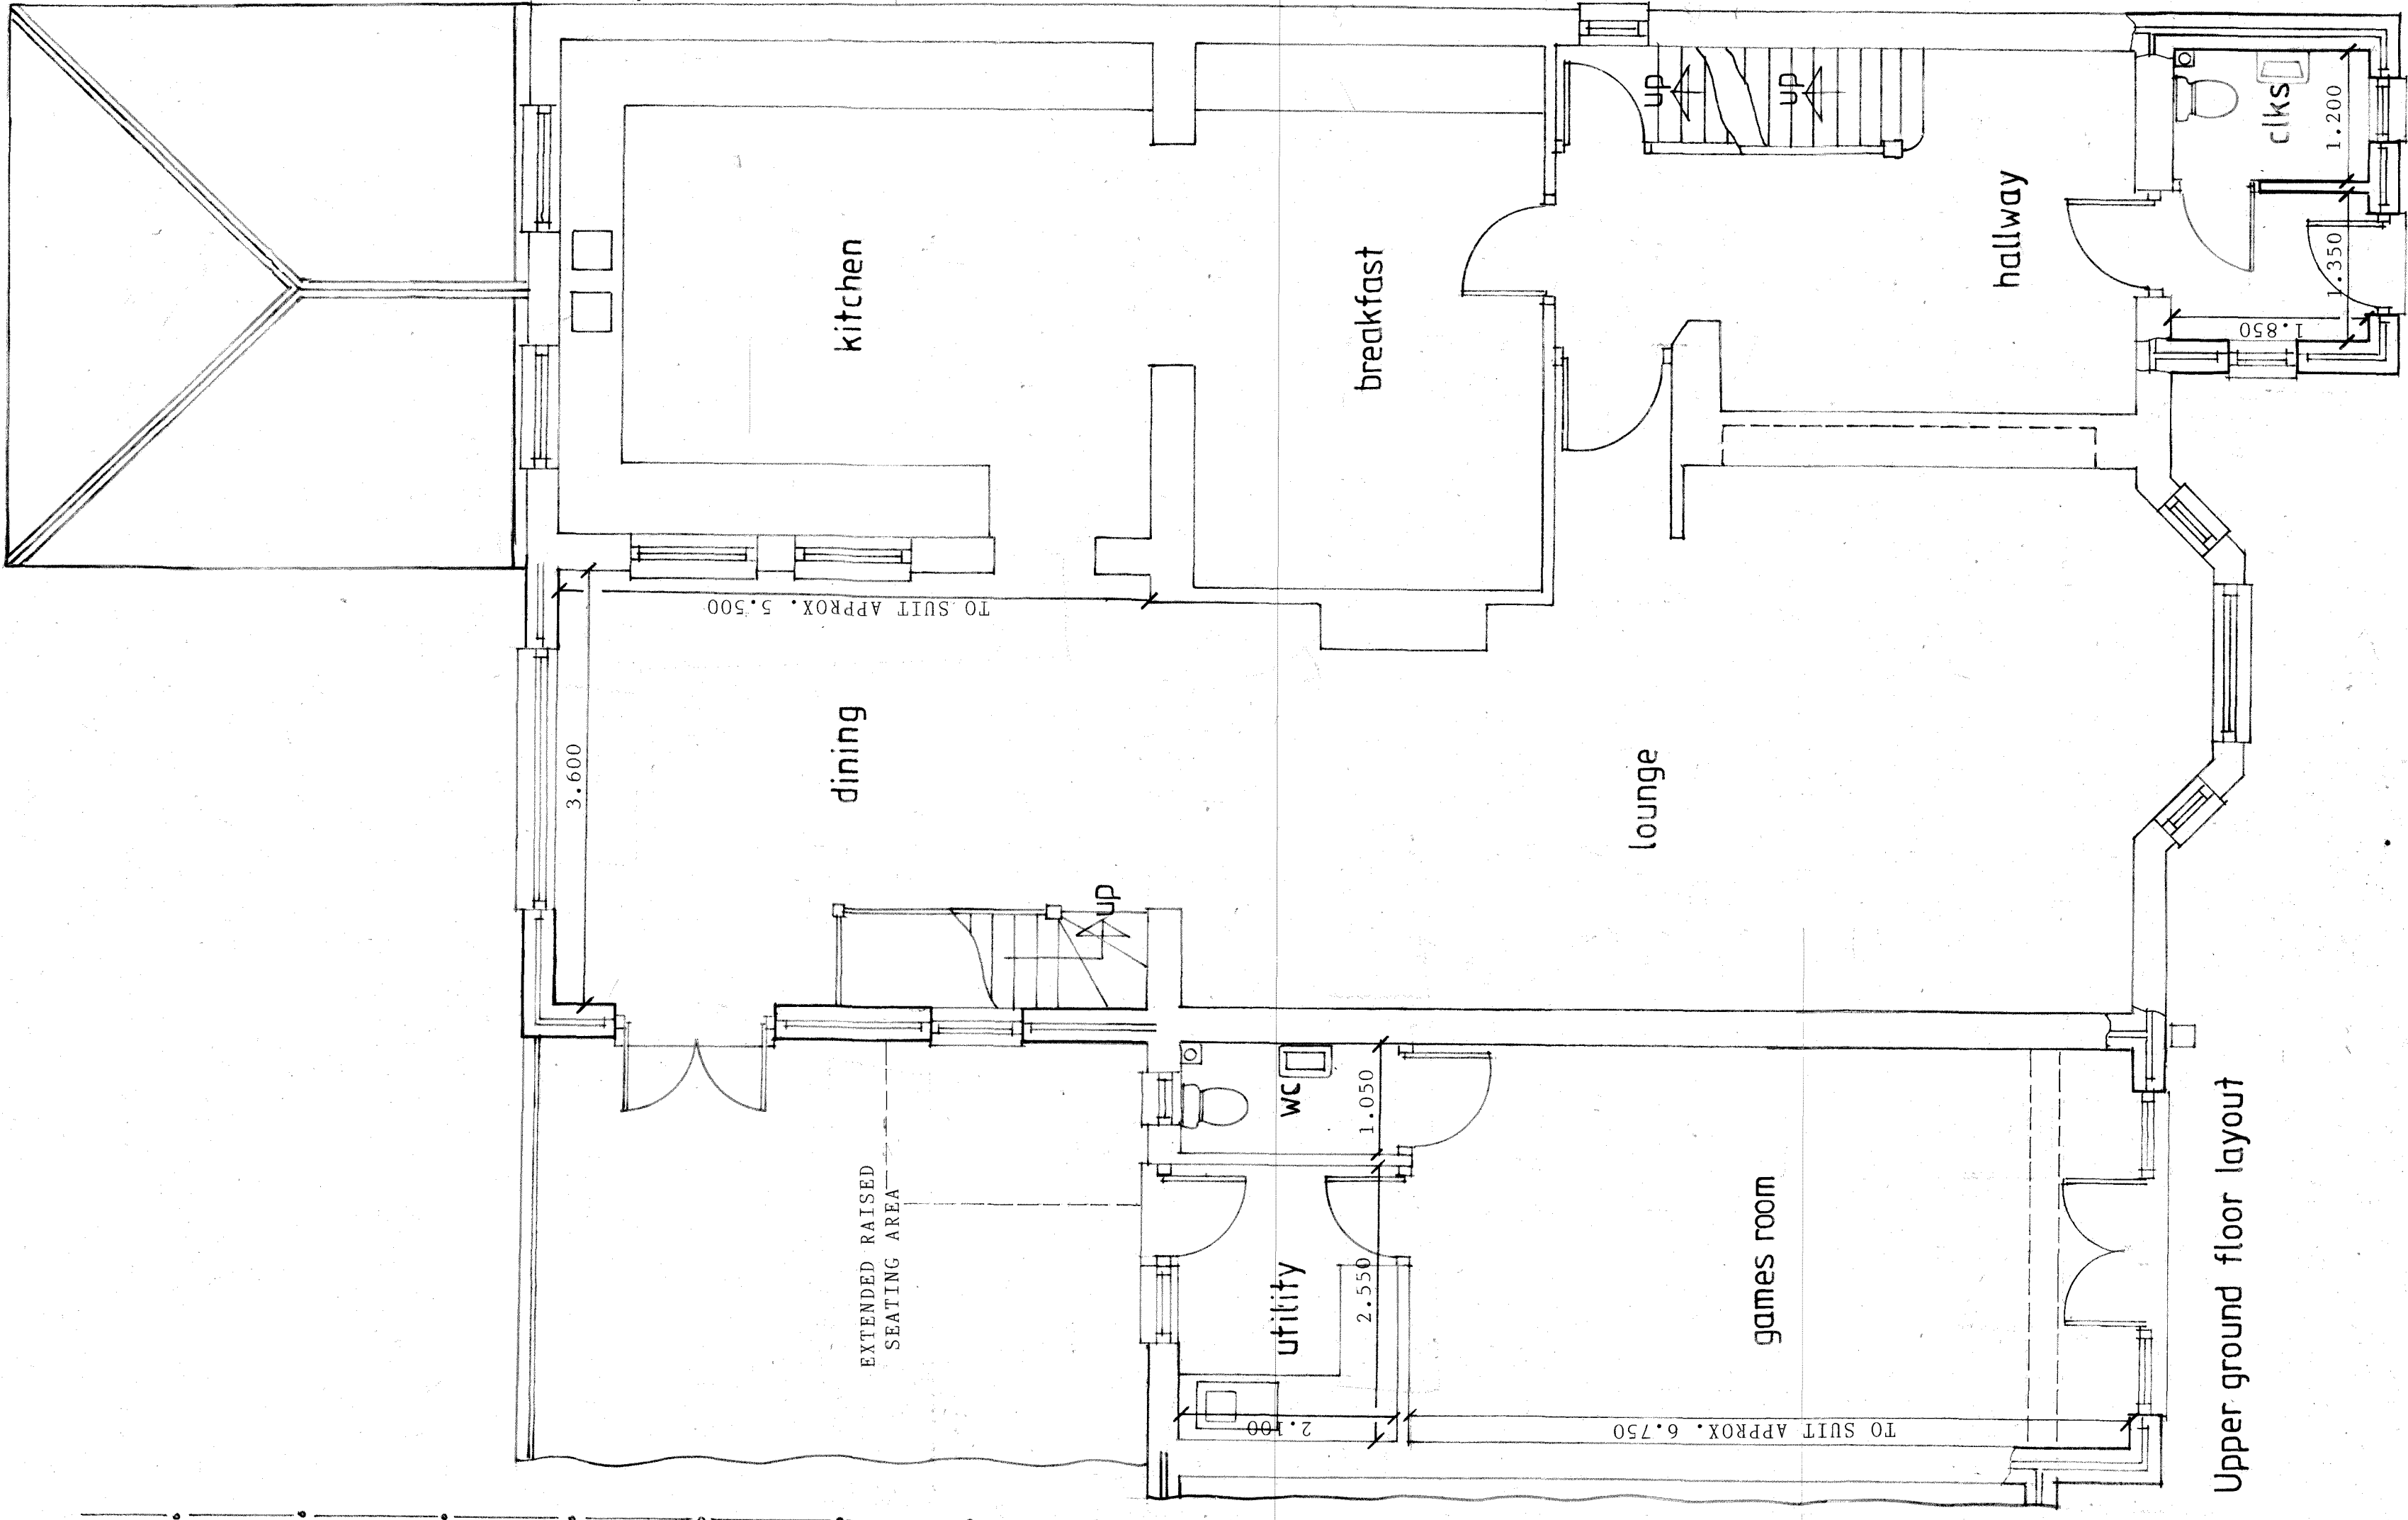


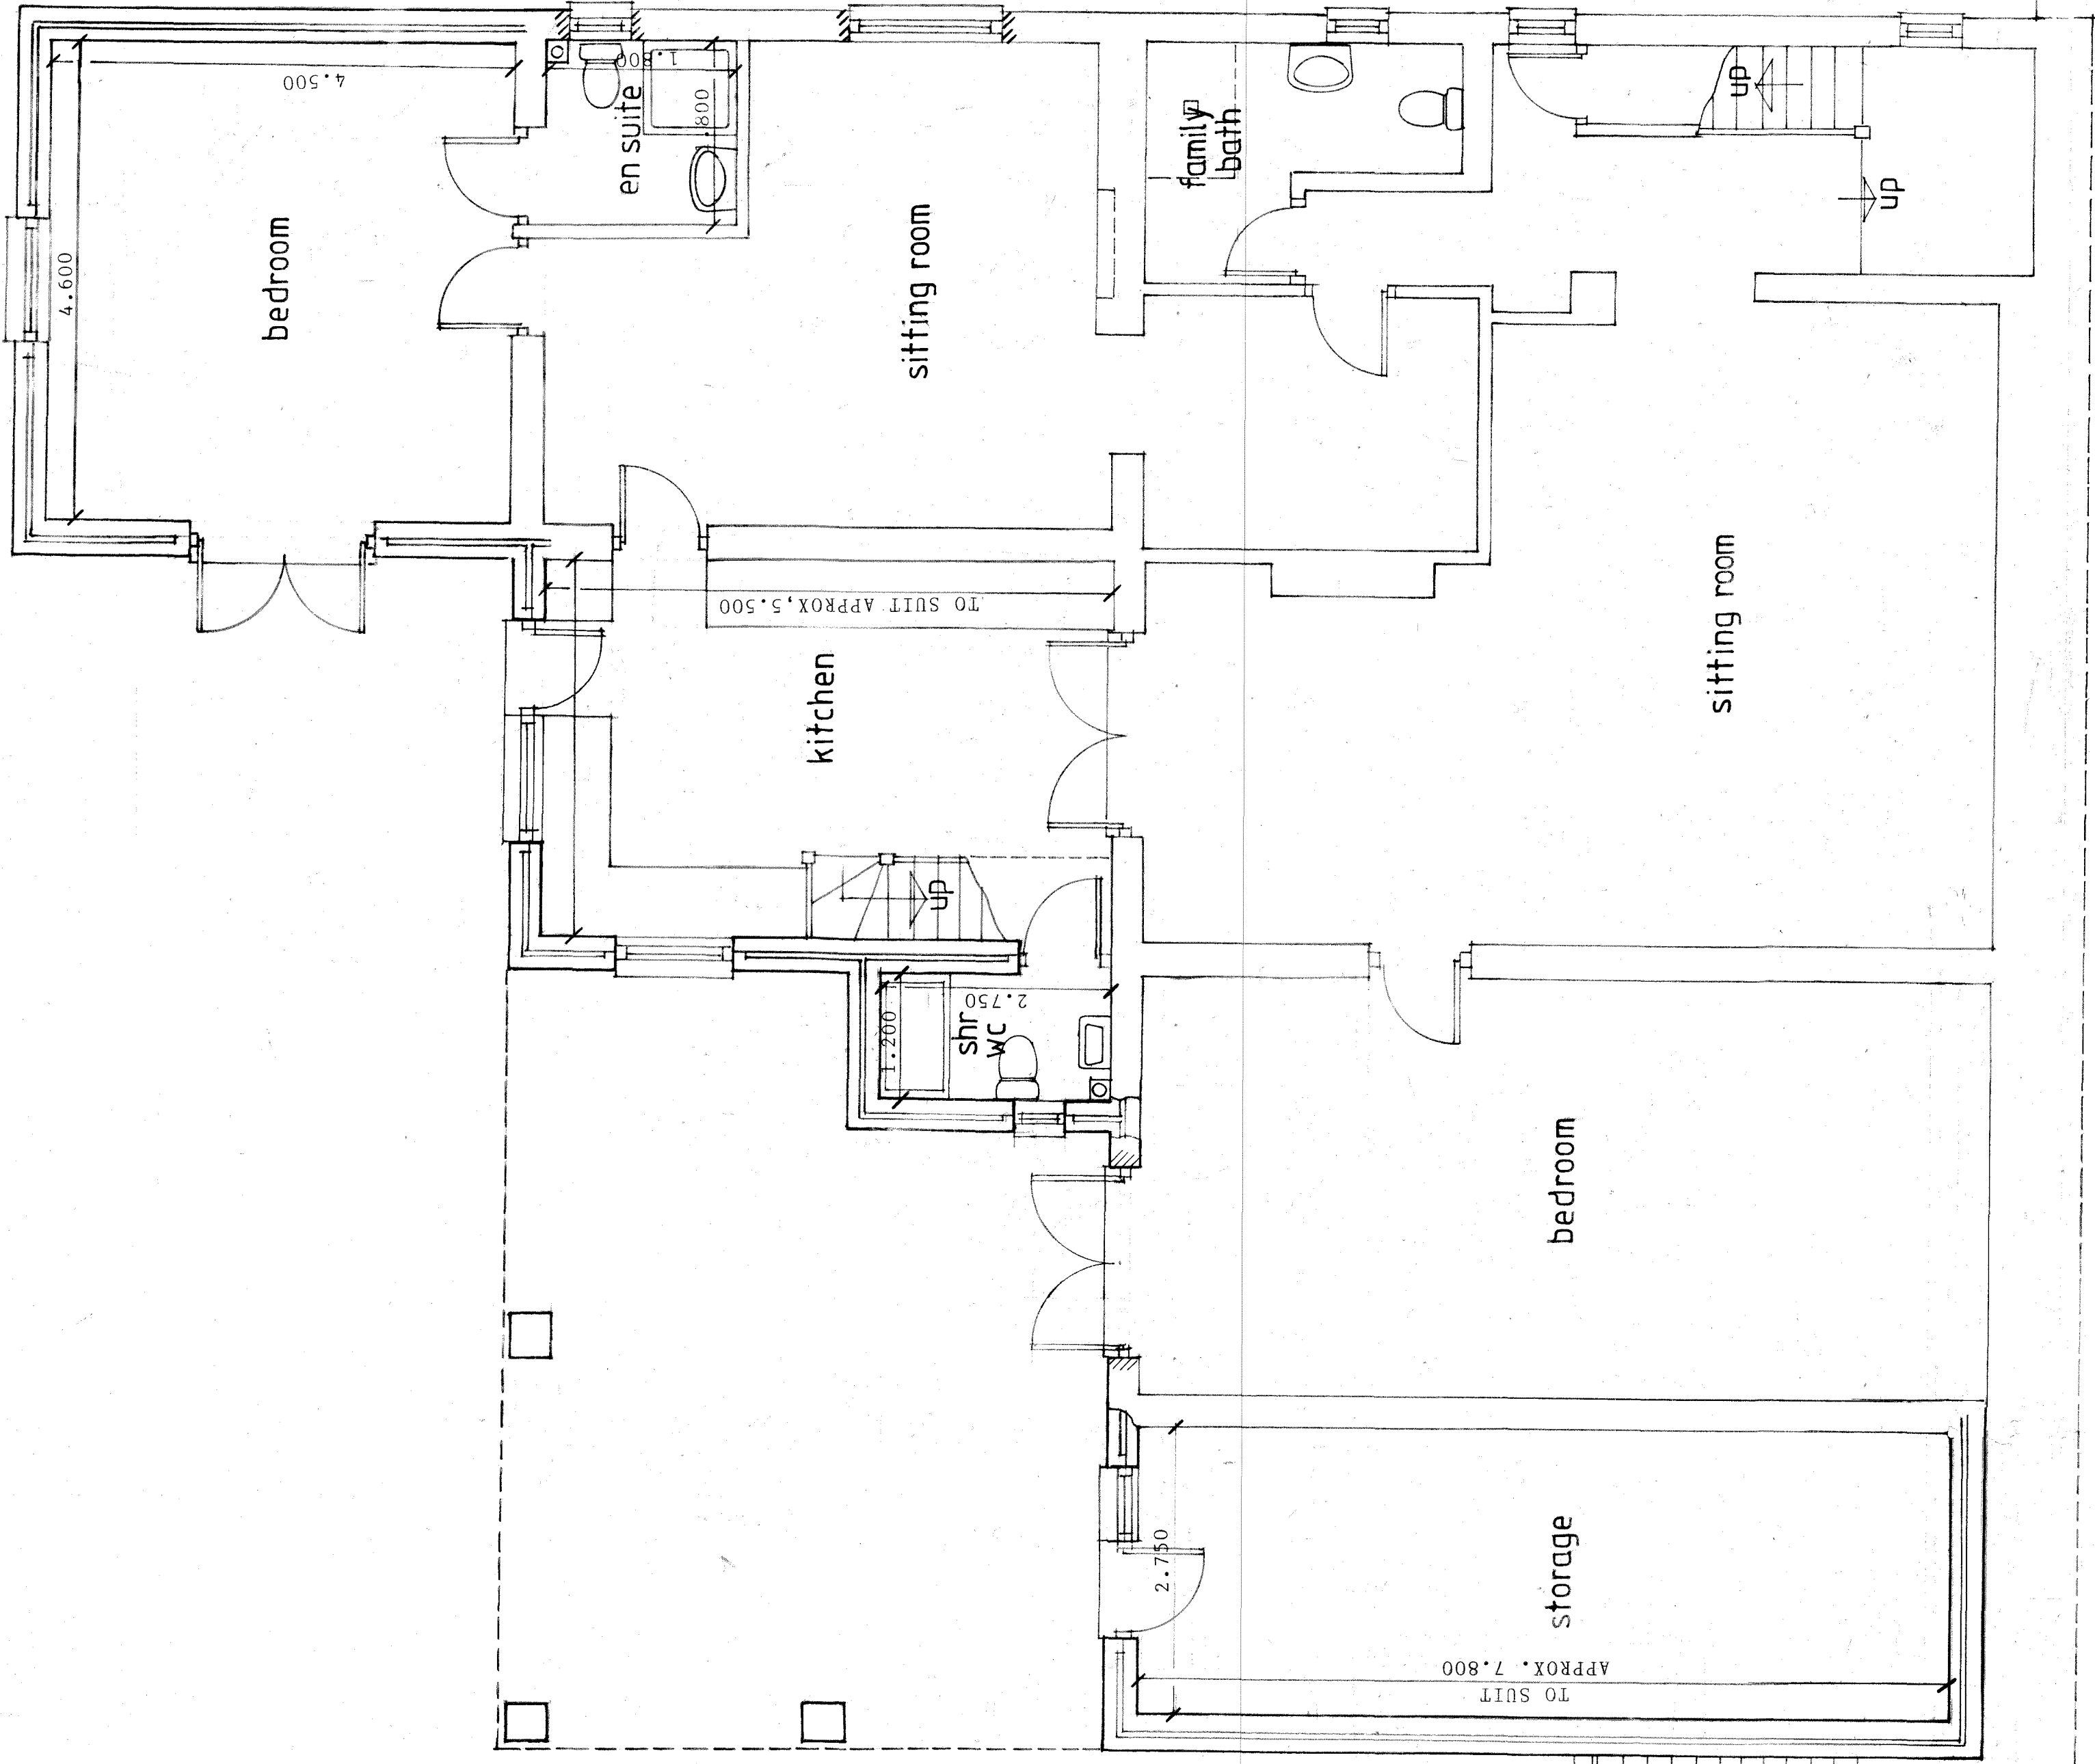

Specification for building works
Numbered notes indicated thus (3) refer to sections in the Specification for Building Works that is to be read in conjunction with the working drawings.

Revisions
Revision A July 2025
En suite to lower ground floor bedroom removed and replaced with shower/WC off new lower ground floor kitchen.
Lower ground floor kitchen window/door added to rear elevation.

Proposal

Alterations and extensions

Address

612 Chepstow Road

Newport

Classification

Proposed lower and upper ground floor layouts

Drawing number

1612(05)25 REV B