






NO.	NOTES
1	All dimensions in millimetres unless otherwise stated.
2	Do not scale off drawing. All dimensions to be checked on site by contractor.
3	Drawings to be used for purposes of Planning Application only.
4	These are not Construction Drawings.
5	The contractor is to set out, check and co-ordinate all dimensions on site during the course of works.

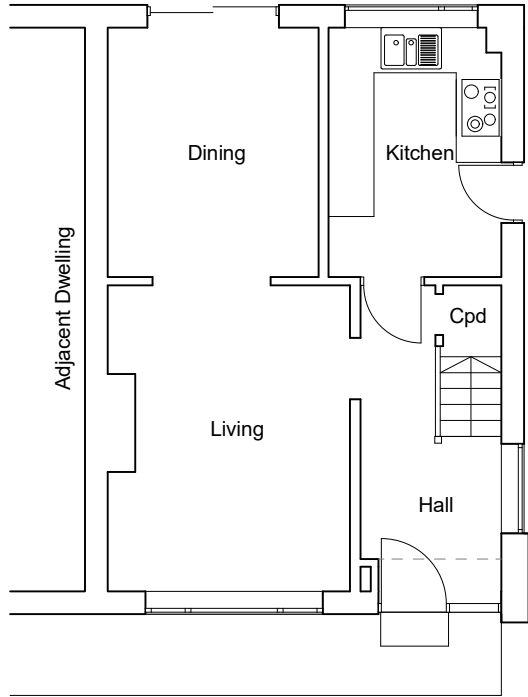

EXISTING GROUND FLOOR

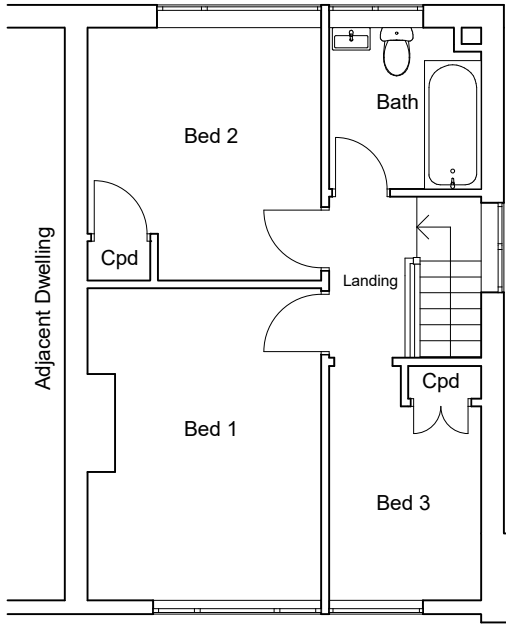


EXISTING FIRST FLOOR

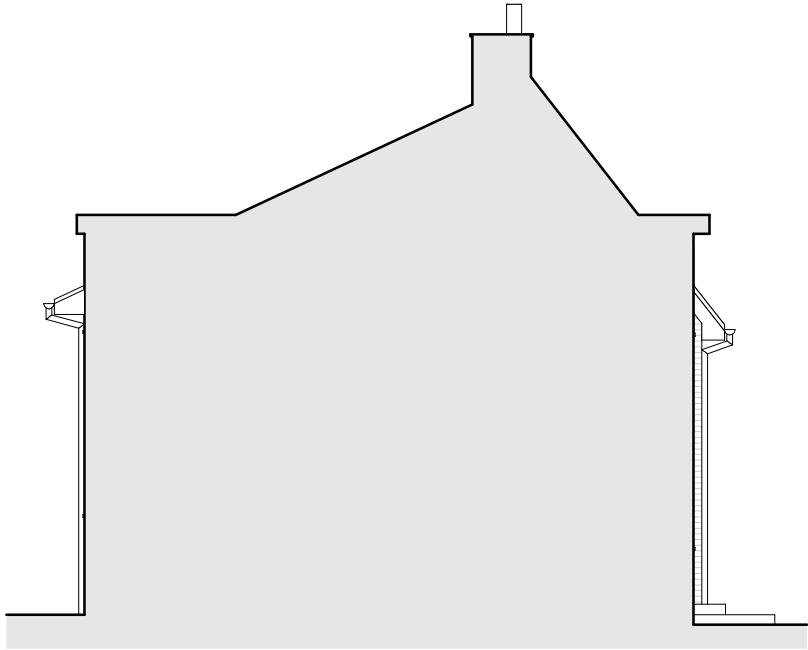


EXISTING SIDE ELEVATION



EXISTING FRONT ELEVATION

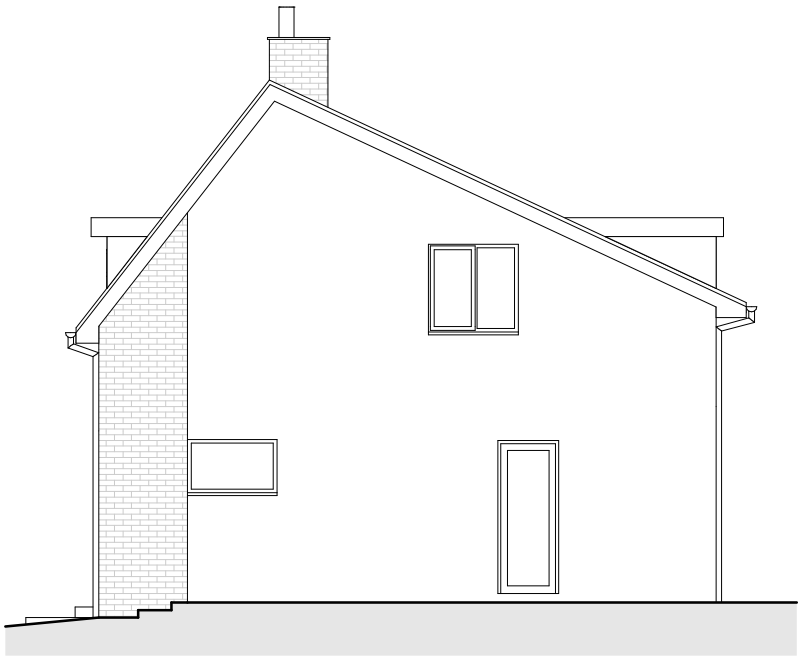

EXISTING SIDE ELEVATION

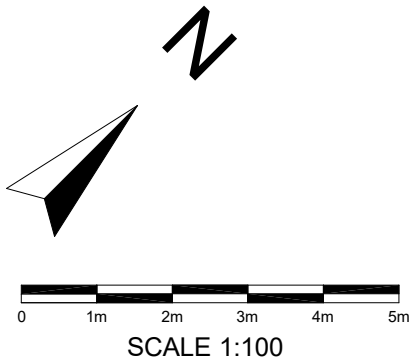

SCALE 1:100



REVISIONS:

SHEET TITLE:
Existing Floor Plans and Elevations

PROJECT DESCRIPTION:
PROJECT: Front Elevation Balcony
SITE: 10 Poplar Court, Caerleon NP18 3EB
CLIENT: Carol Twine



DATE:
August 2025

SCALE:
1:100

SHEET:
A-3