



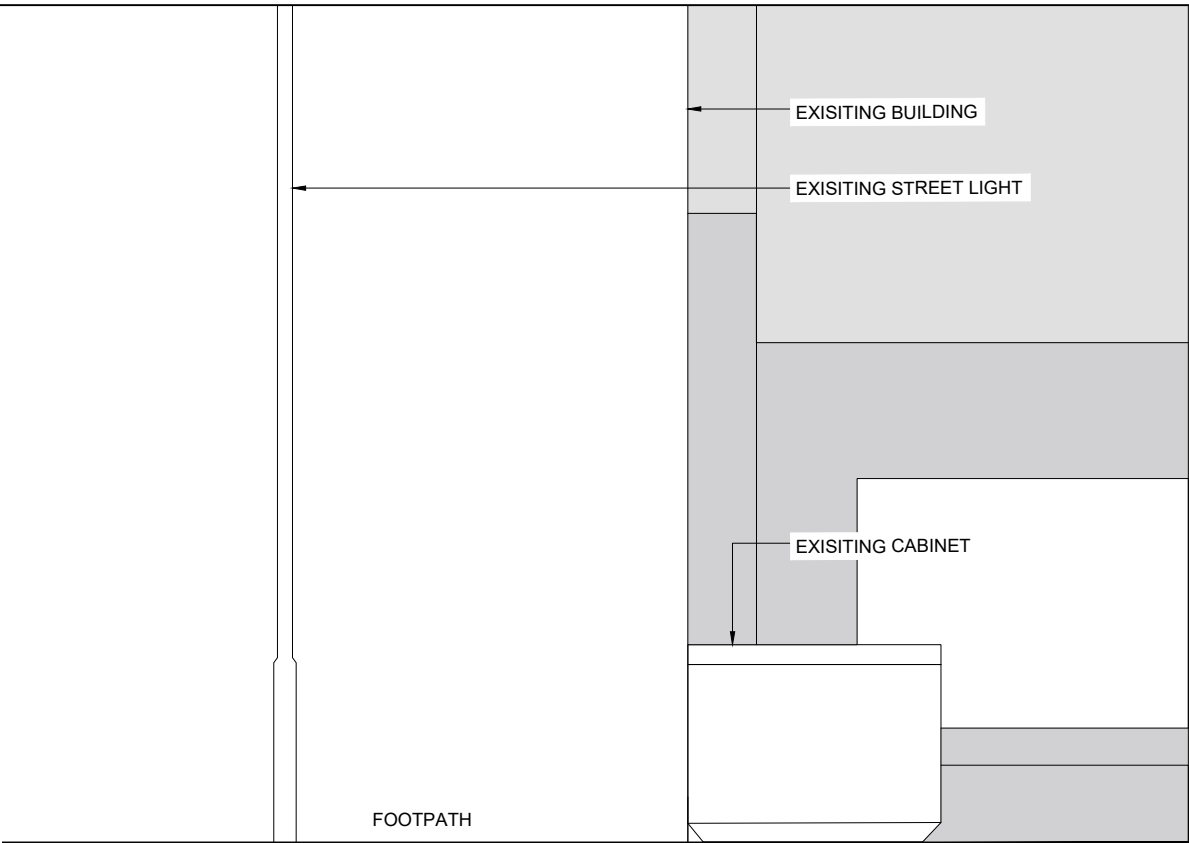


EXISTING FRONT ELEVATION
SCALE 1:50

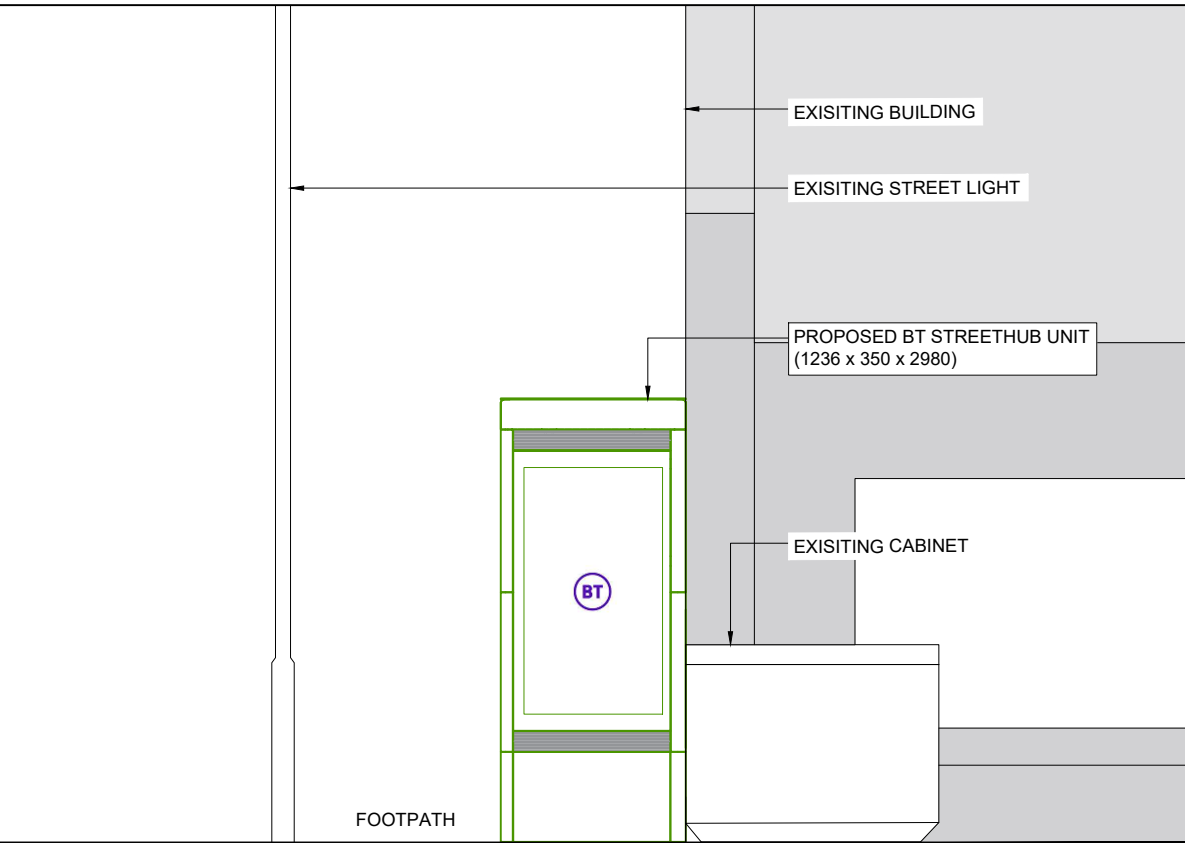

PROPOSED FRONT ELEVATION
SCALE 1:50



PROPOSED PHOTOMONTAGE
NTS

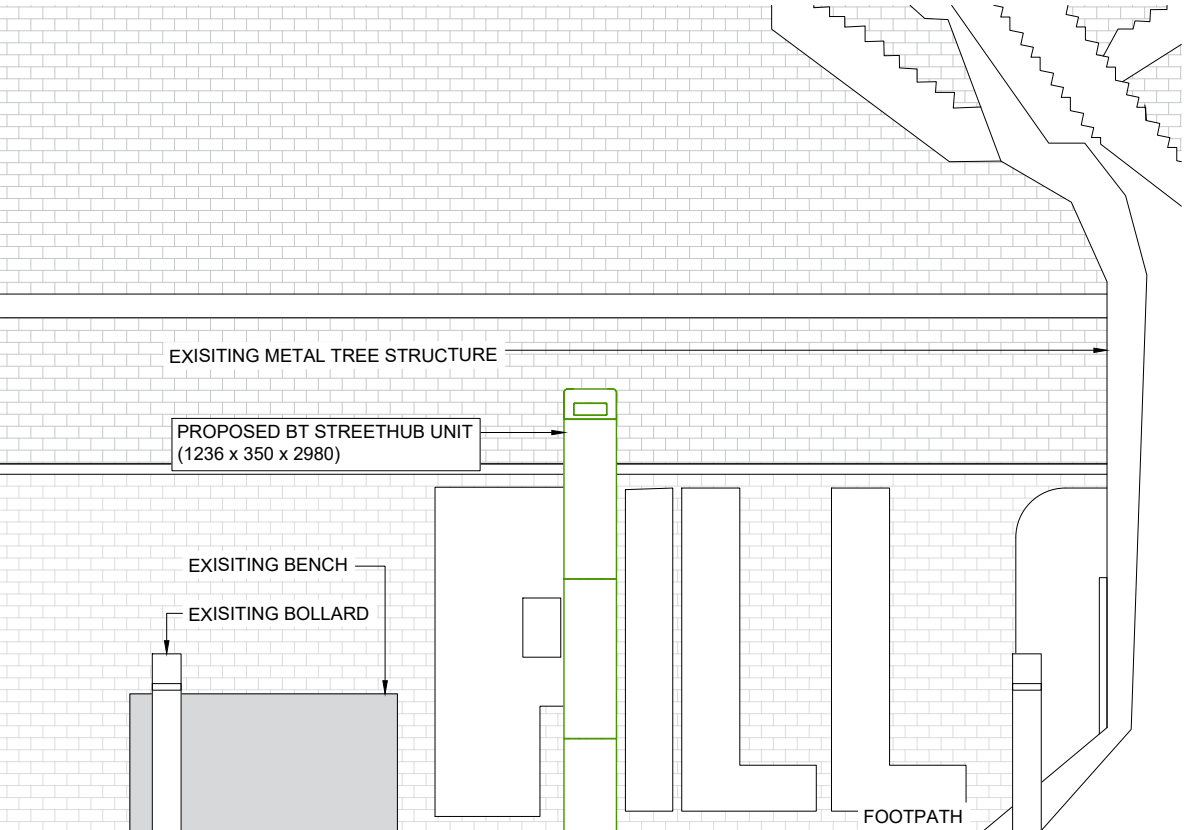

PROPOSED SIDE ELEVATION
SCALE 1:50

GENERAL NOTES

Use written dimensions only, do not scale from drawing. Use latest revision of all referenced information.

LAT 51.577521 LONG -2.988895

Rev	Date	Description	Drawn	Chkd
A	25/11/2025	New BT Streethub Structure	RMK	ADN



Drg Status
PLANNING

Cell No. & Name

NPO-004

Site Name & Address
Pavement adjacent 139
Commercial Road, Newport,
NP20 2PH

Drawing Title
EXISTING AND PROPOSED
ELEVATIONS

Scale 1:50 Date 25/11/2025

Drawn By RMK Checked By ADN

Drawing Number 003 Revision A