

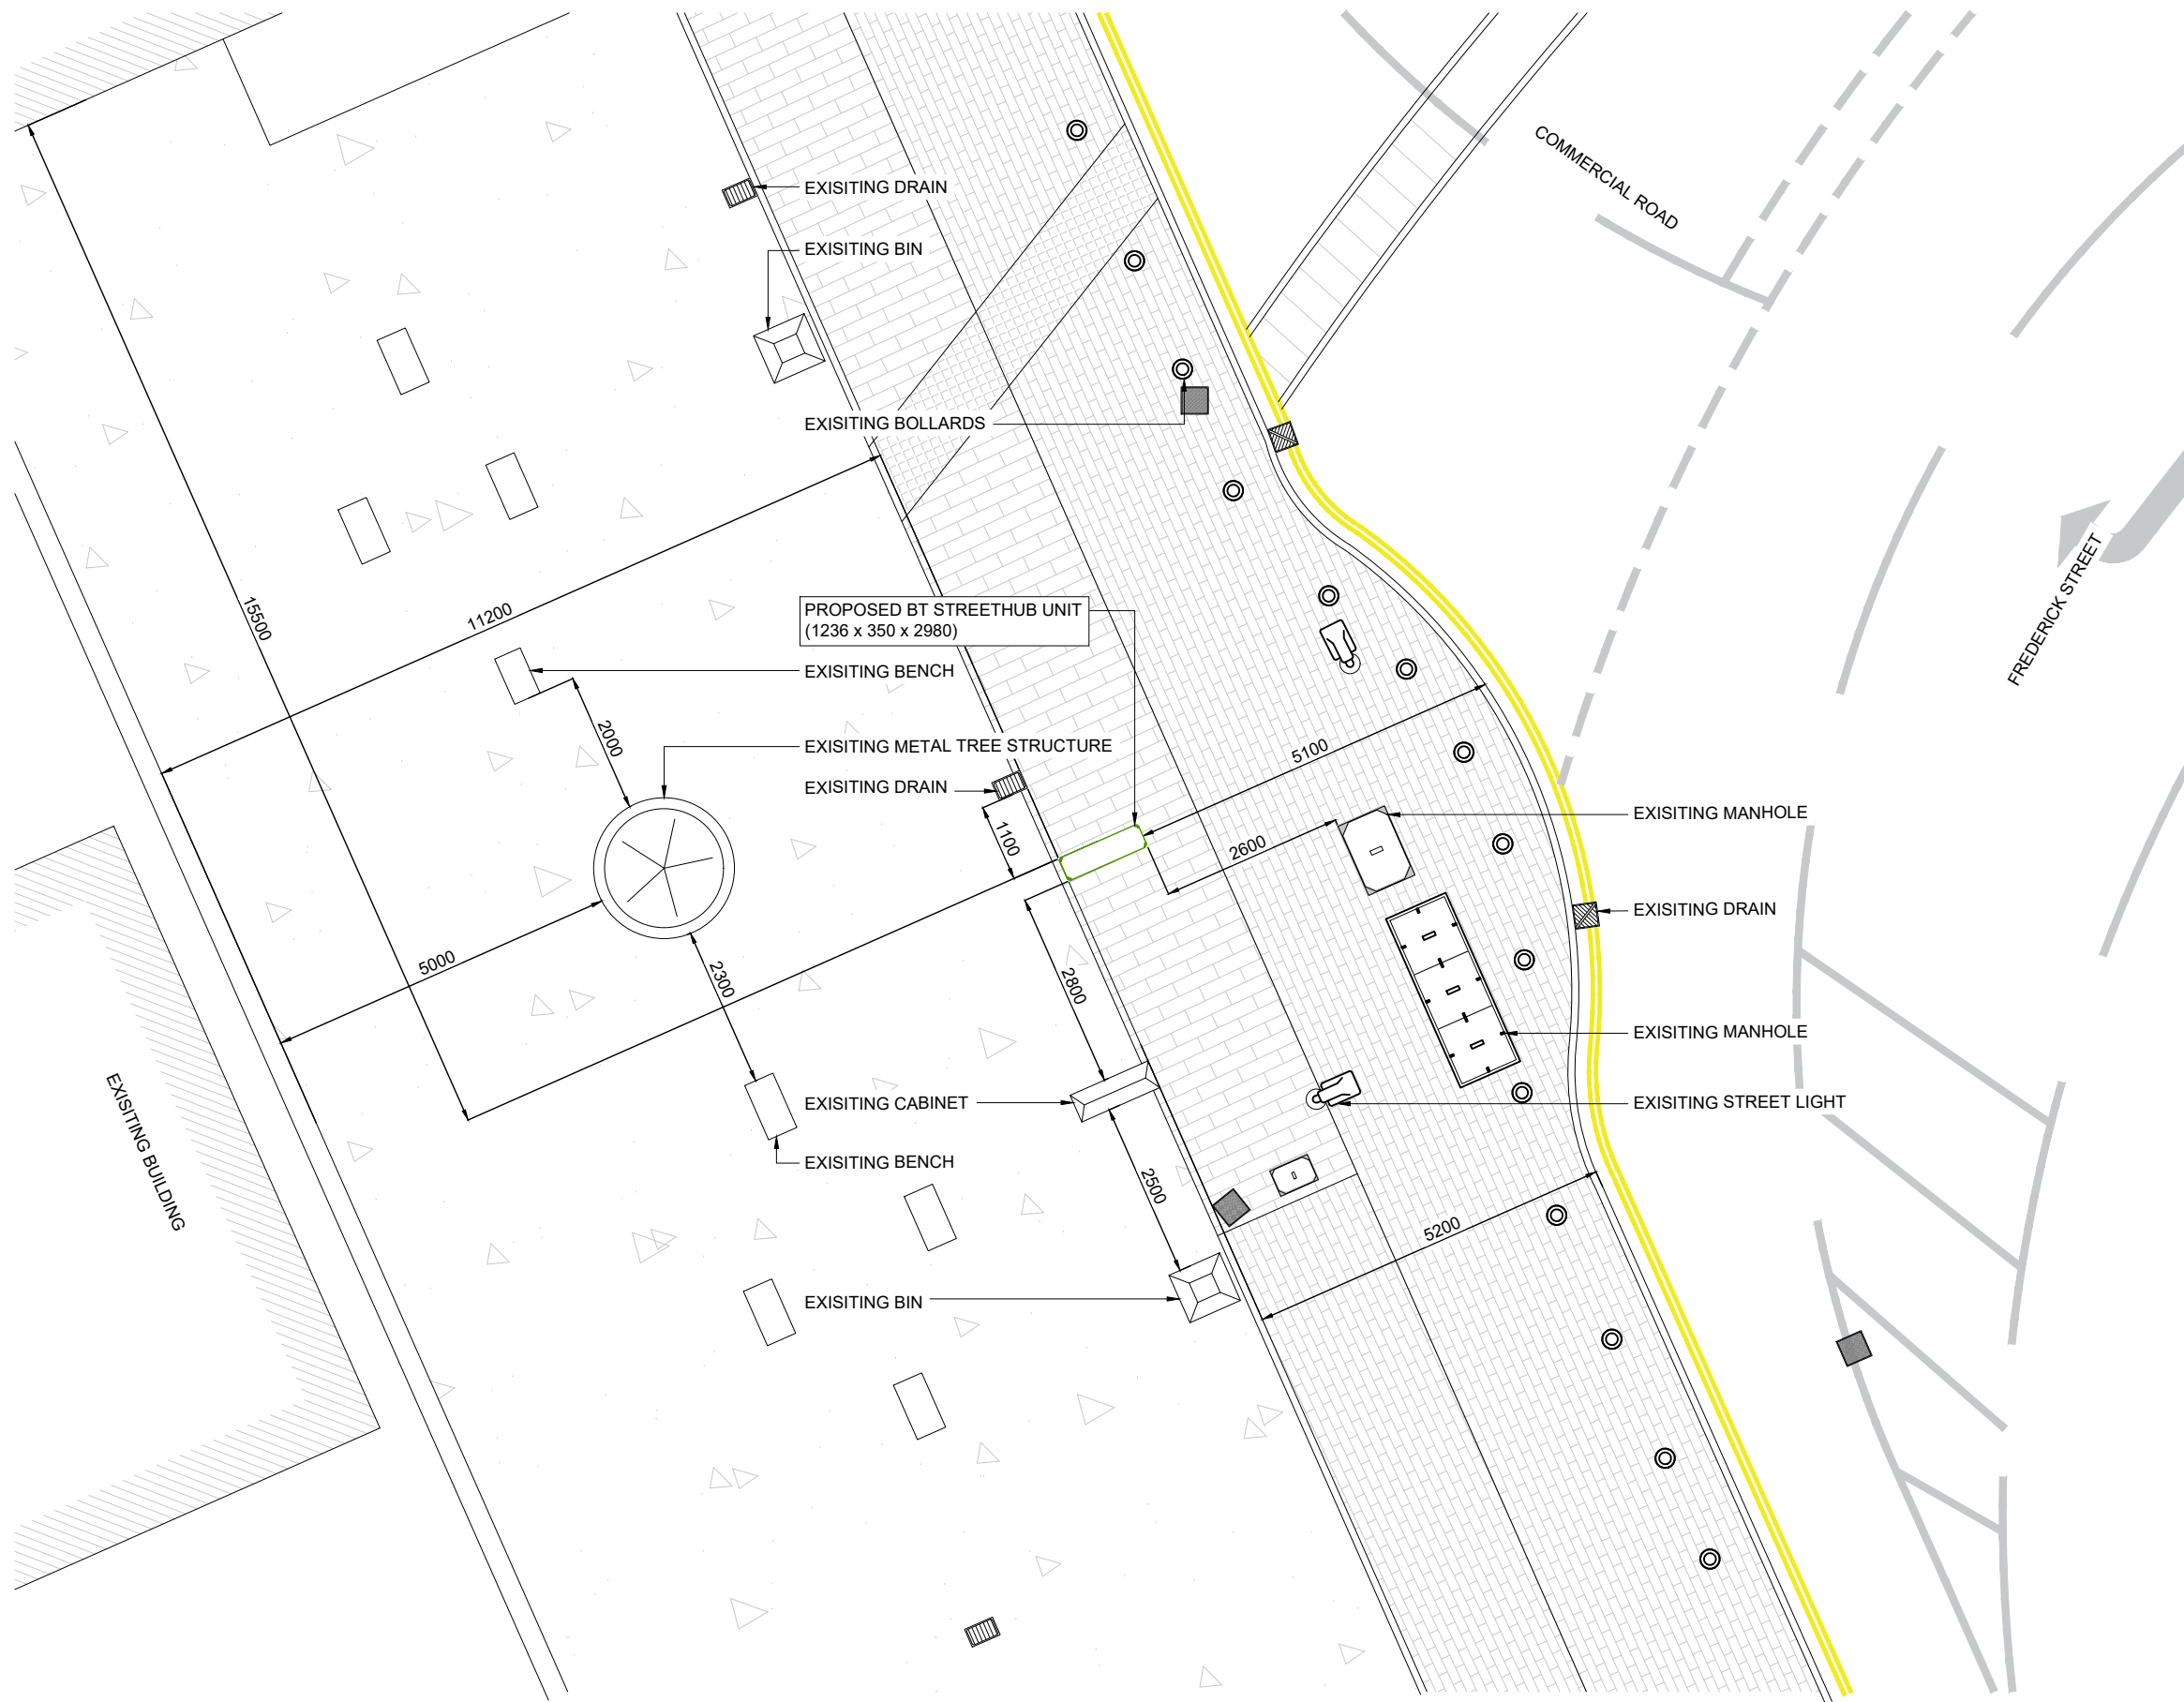


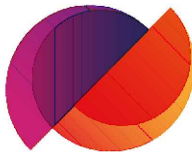

| GENERAL NOTES   |            |                            |               |      |
|---|------------|----------------------------|---------------|------|
| Use written dimensions only, do not scale from drawing. Use latest revision of all referenced information.       |            |                            |               |      |
| LAT 51.577521   |            | LONG -2.988895             |               |      |
|   |            |                            |               |      |
|   |            |                            |               |      |
| A   | 25/11/2025 | New BT Streethub Structure | RMK           | ADN  |
| Rev   | Date       | Description                | Drawn         | Chkd |
| <div><div>mitie</div></div> |            |                            |               |      |
| <div></div>                 |            |                            |               |      |
| Drg Status<br>PLANNING                                                                                           |            |                            |               |      |
| Cell No. & Name<br><br>NPO-004                                                                                   |            |                            |               |      |
| Site Name & Address<br>Pavement adjacent 139<br>Commercial Road, Newport,<br>NP20 2PH                            |            |                            |               |      |
| Drawing Title<br>PROPOSED SITE PLAN                                                                              |            |                            |               |      |
| Scale 1:100   |            | Date 25/11/2025            |               |      |
| Drawn By RMK   |            | Checked By ADN             |               |      |
| Drawing Number<br>002                                                                                            |            |                            | Revision<br>A |      |

 

PROPOSED SITE PLAN  
SCALE 1:100