




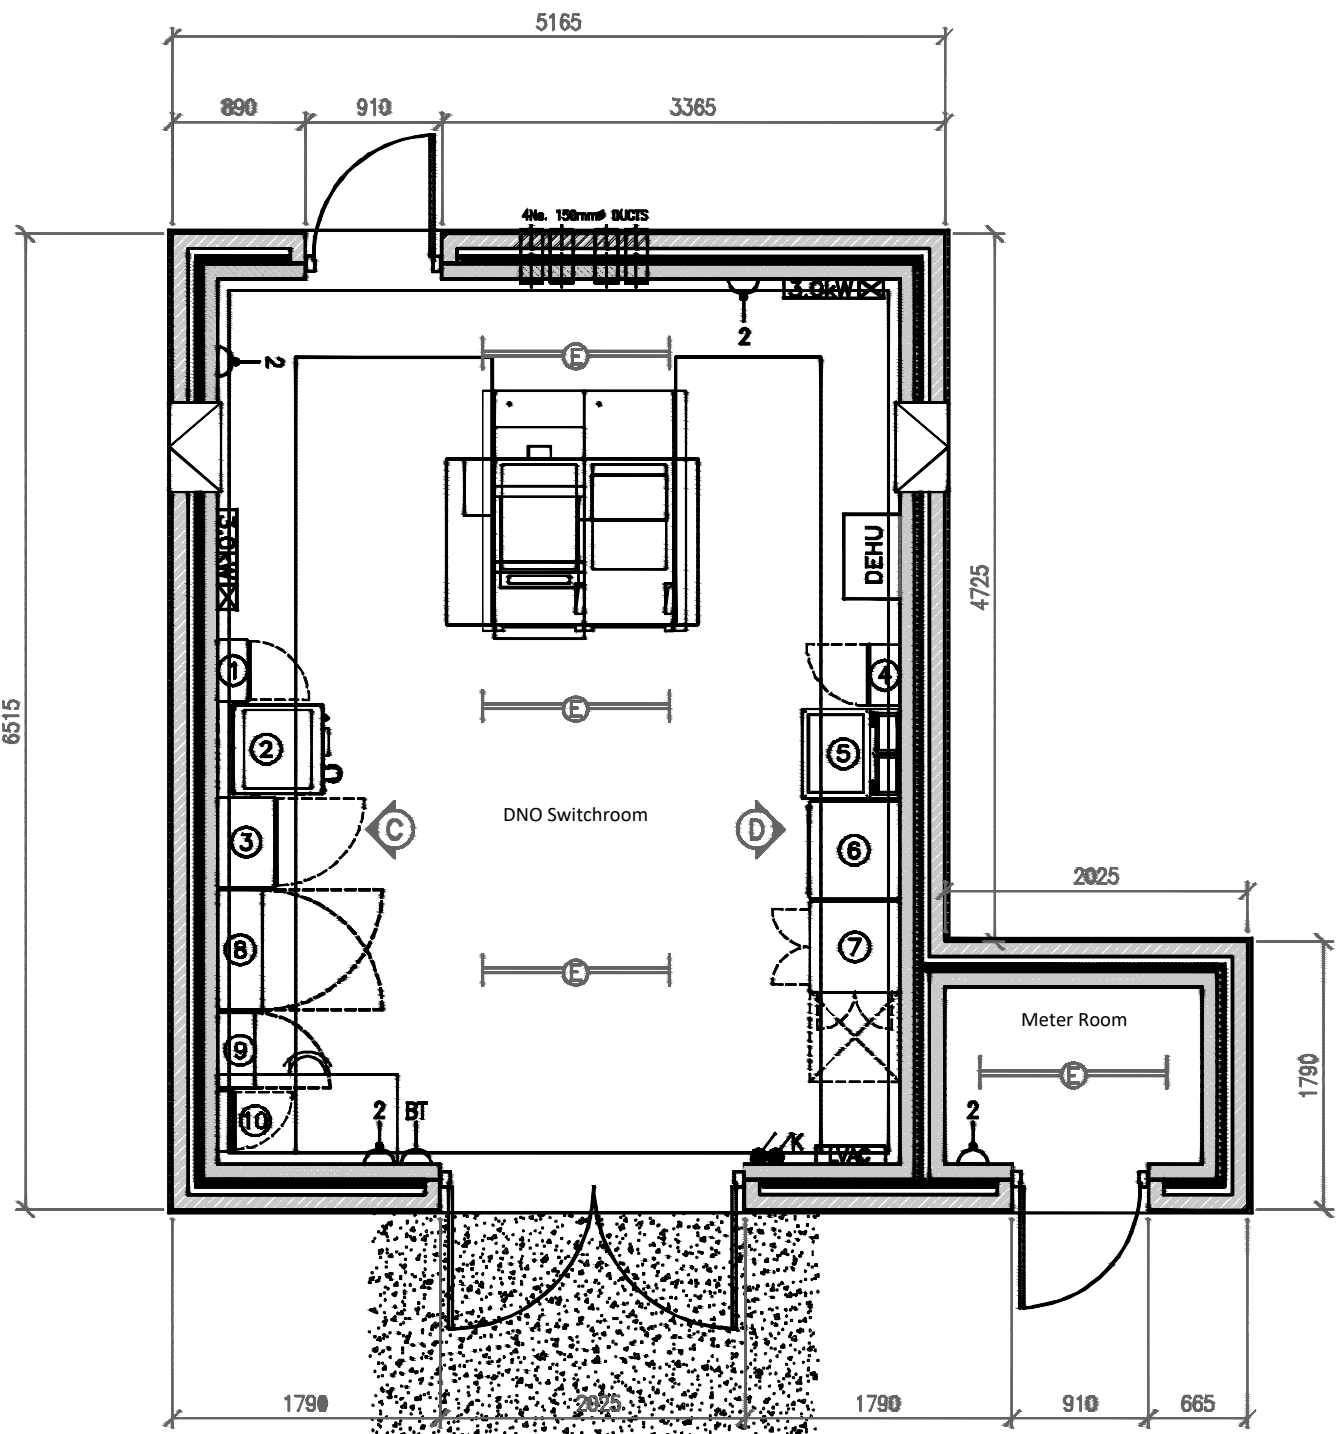


Floor plan 1:50

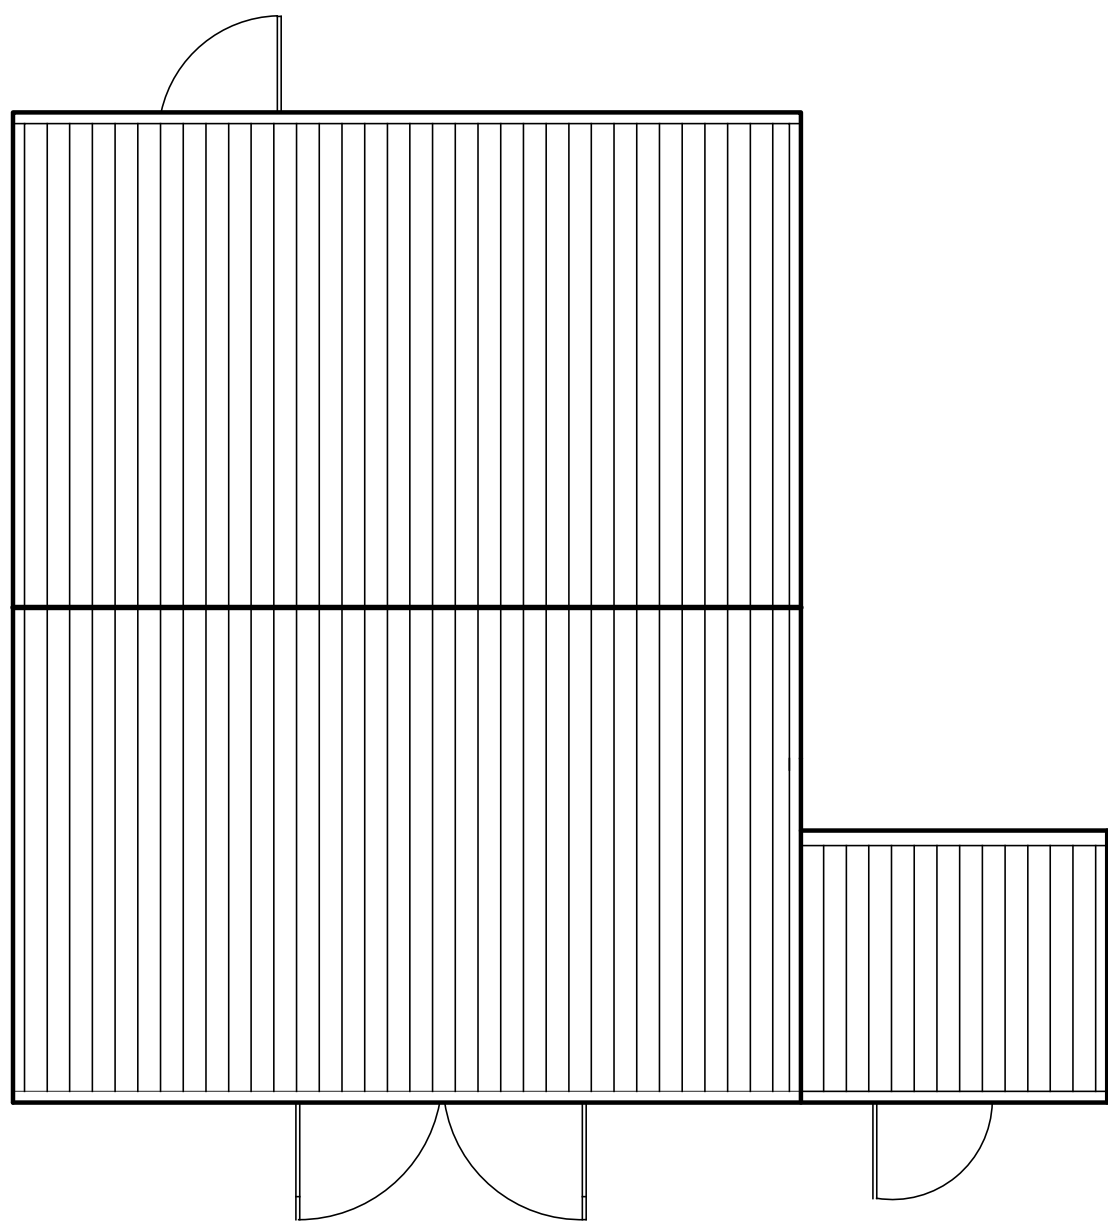


Roof plan 1:50

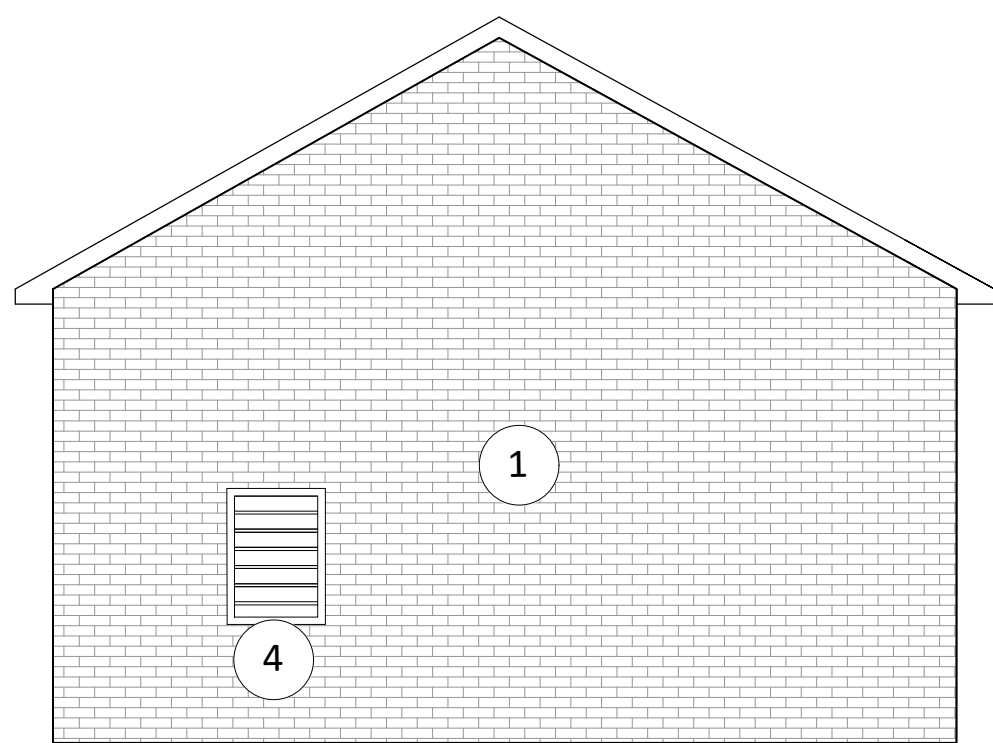


Side Elevation 1 1:50

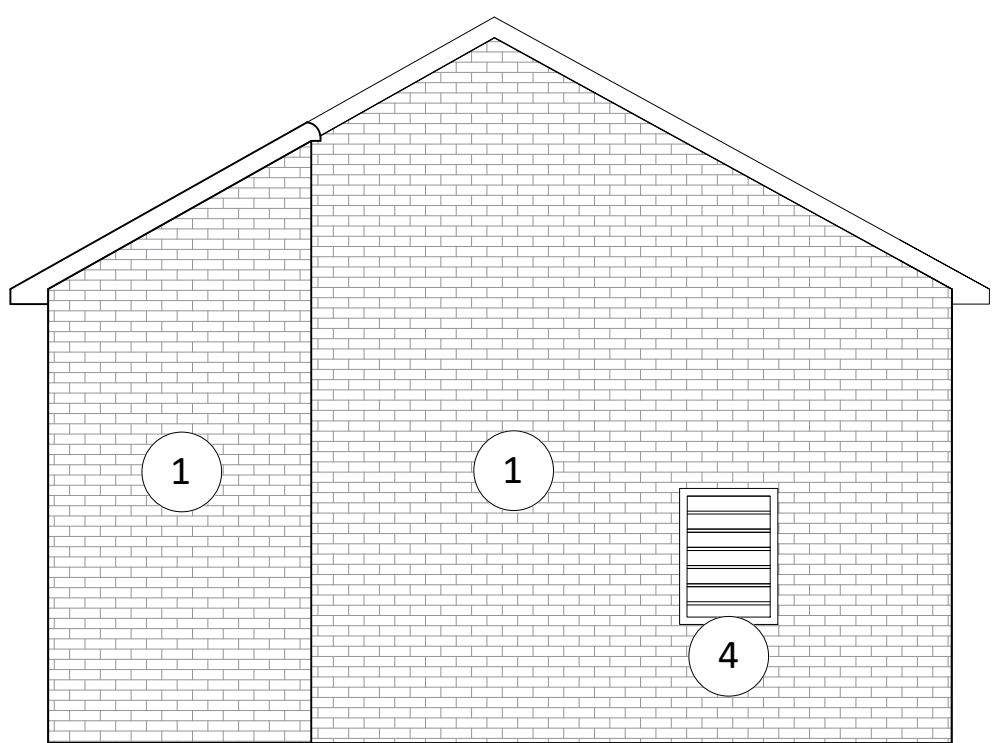

Side Elevation 2 1:50

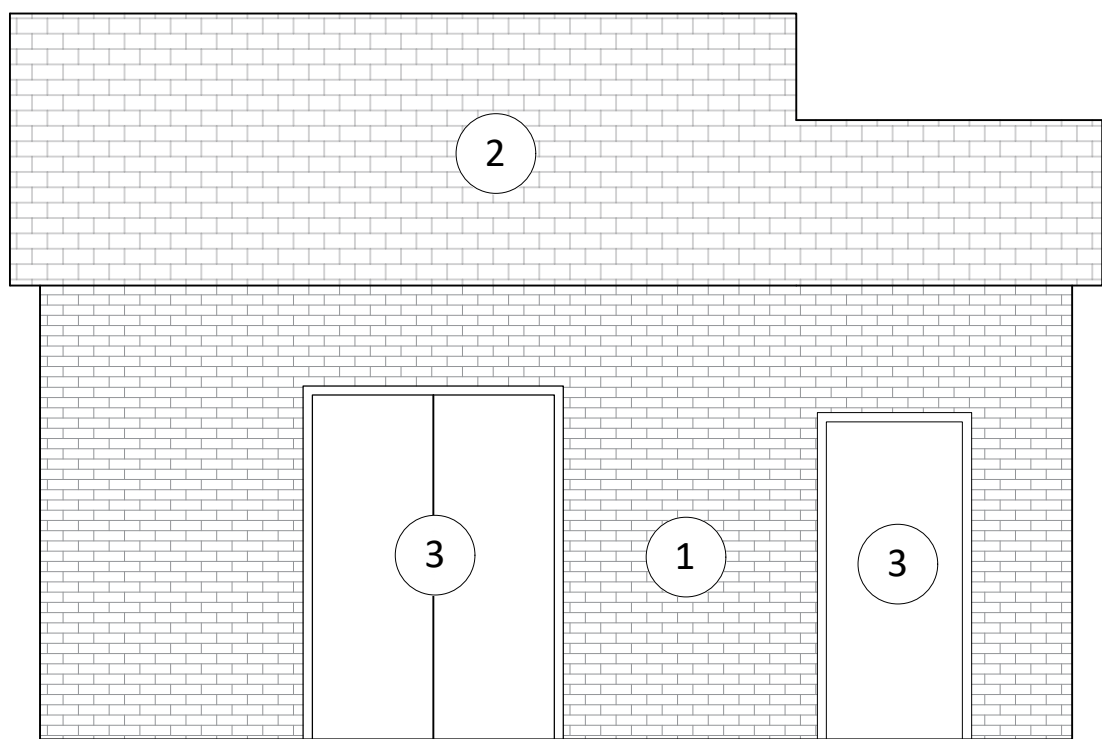

Front Elevation 1:50

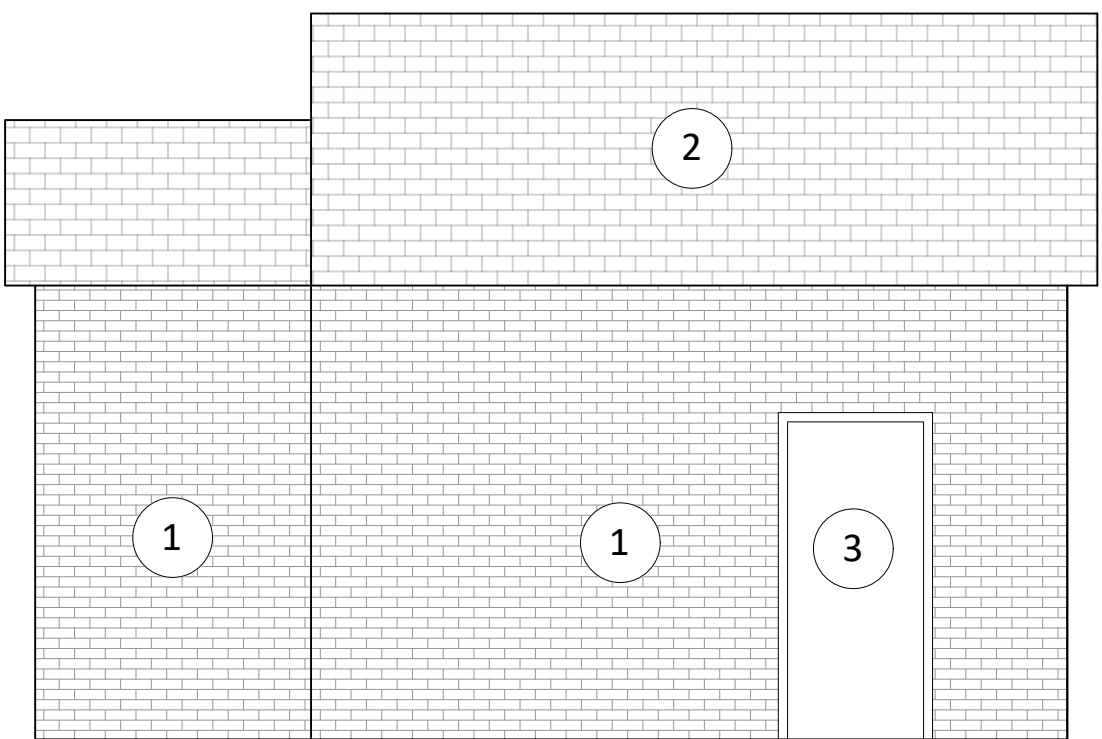

Rear plan 1:50

NOTE:

- 1
- DNO Switchroom to be faced with Marble Grey Concrete Facing Brick or similar approved
- 2
- DNO Switchroom to be roofed with Concrete Roof tile in Dark Grey or similar approved
- 3
- Powder coated Steel door in Light Grey or similar approved
- 4
- Powder Coated Steel louver vent in Grey or similar approved

PROJECT TITLE

Aldustria Baglan Site - SA11 2HZ
30.6MW / 65.207MWh BESS Project
With 132kV Grid Connection

P2	17.02.25	Updated Issue for Planning	JK / KB
P1	31.01.25	Issue for Planning	JK / KB
REV	DATE	COMMENTS	AUTHOR / CHECKED

PROJECT TITLE

Aldustria Leeway Site

DNO Switchroom

DRAWING NUMBER

PROJECT-ORGANIZATION-ZONE-LEVEL-TYPE-ROLE-NUMBER

24140LEE - LHC - 00 - 00 - DR - AR - 0004

STATUS	STATUS DESCRIPTION	
D0	FOR PLANNING	
REVISION	DATE	SCALE
P2	23/12/24	1:50 @ A1
CONTRACTORS MUST CHECK ALL DIMENSIONS ON SITE - ONLY FIGURED DIMENSIONS ARE TO BE REPORTED TO THE ARCHITECT BEFORE PROCEEDING © THIS DRAWING IS COPYRIGHT		LHC PROJECT NUMBER 24140LEE

EXETER
01392 444334

PLYMOUTH
01752 669368

USKEARD
01578 212102

lhc.net

lhc design