


EXISTING PLAN @ 1:100




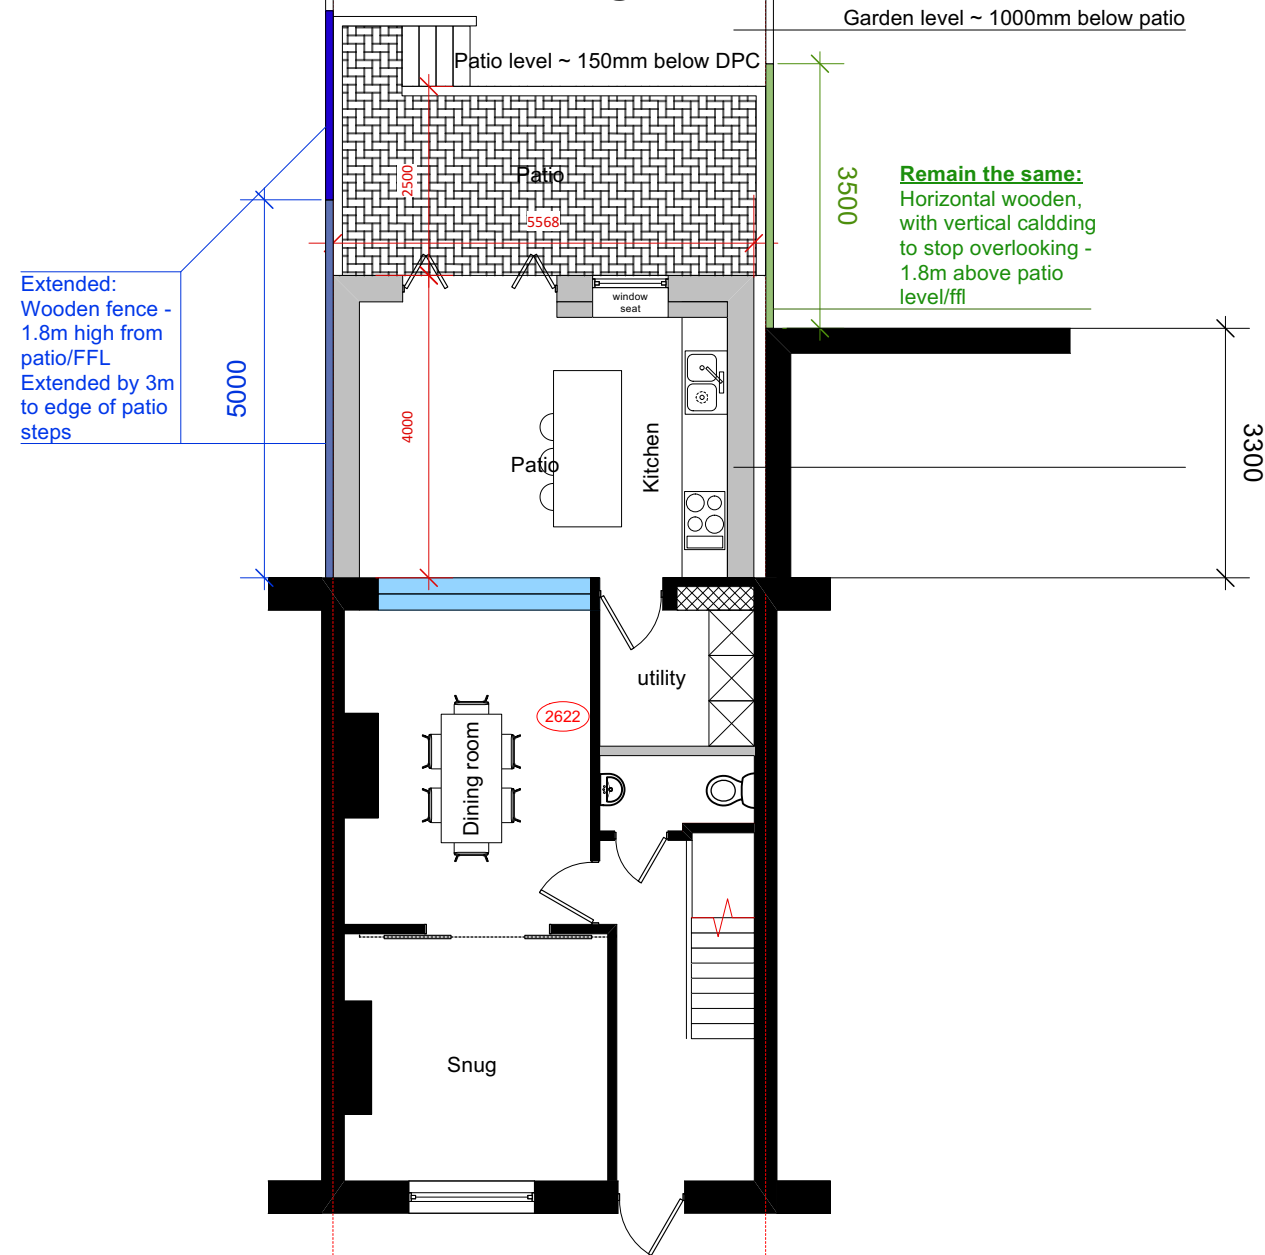


N.B:
Patios either side are level to our patio and are
extended as far as our patio at the same level as
shown below:



FIRST FLOOR PLAN UNCHANGED

ELEVATIONS @ 1:200

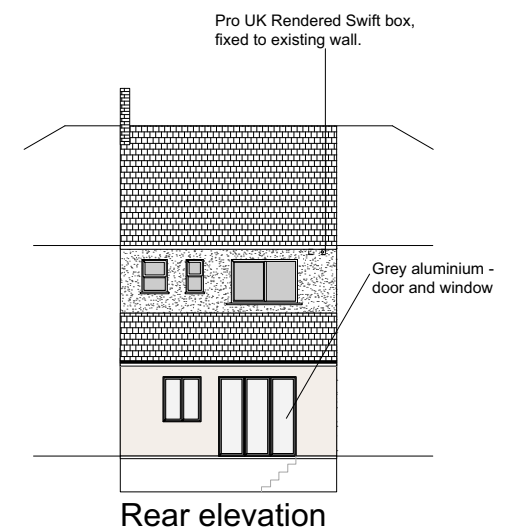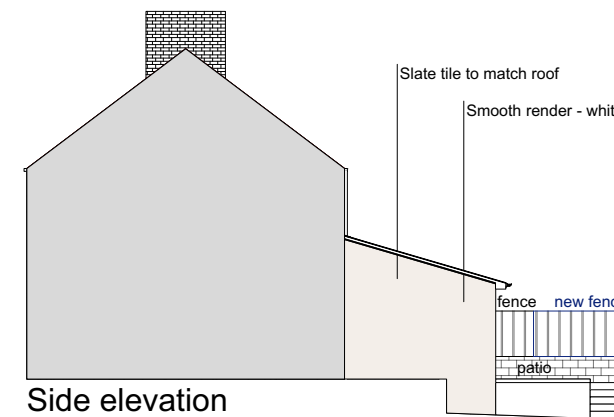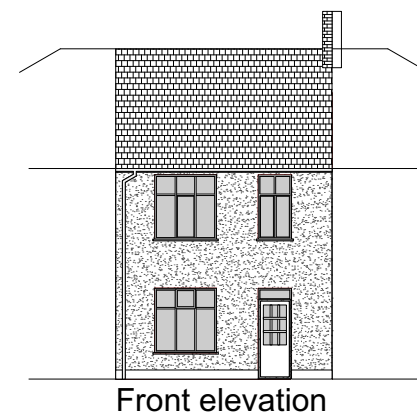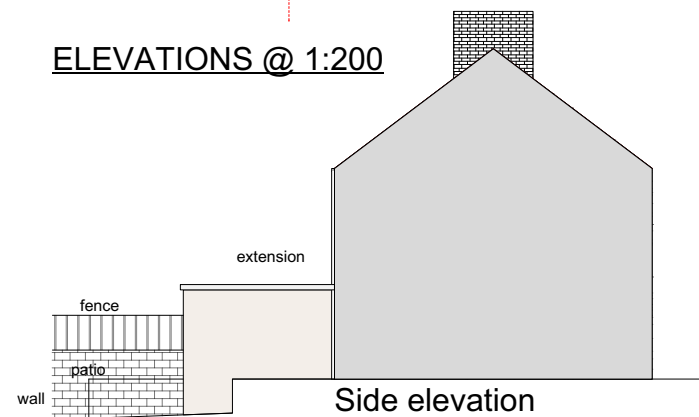

Skerryvore Designs Ltd
skerryvoredesigns.co.uk

SKD
SKERRYVORE DESIGNS

Phone **01633 897922**
Mobile **07816 934352**
contact@skerryvoredesigns.co.uk

JOB
TITLE 5 Allt-yr-yn View
NP20 5EH

DRAWING
TITLE Planning:
Proposed plans and
Elevations

DRAWING No. SD1088-P-01

SCALE 1:100 @ A3

DATE Aug 2025