



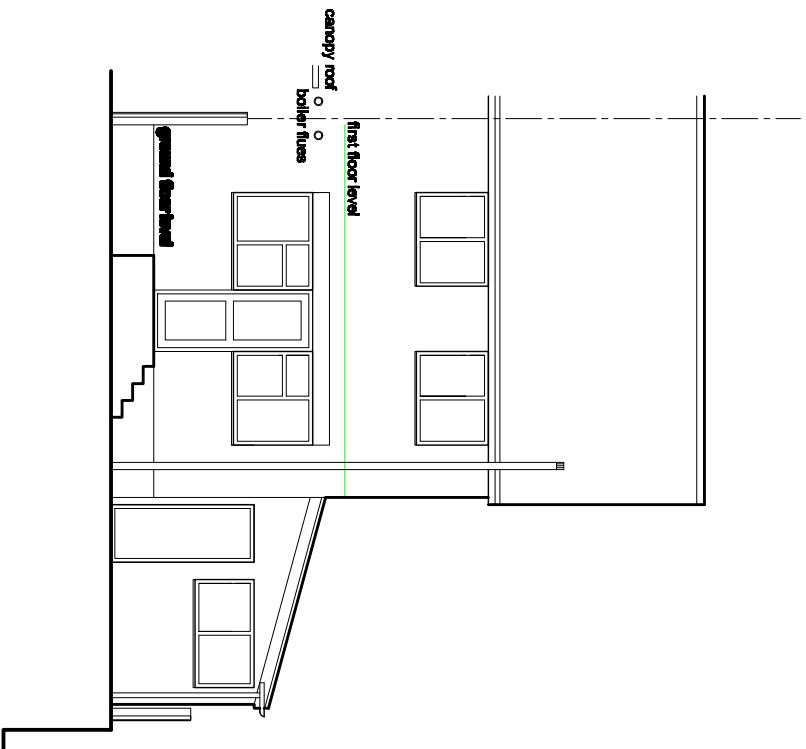

EXISTING REAR ELEVATION

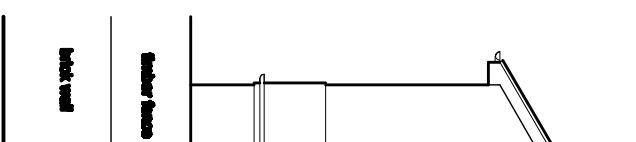

EXISTING SIDE ELEVATION

9 LAUREL CRESCENT, MALPAS, NEWPORT NP20 6WQ	
PROPOSED SINGLE STOREY EXTENSION TO REAR	
STEPHEN HOBDAV MBE	
ARCHITECT	
EMAIL: stephenhobdaymbes@hotmail.com	
TEL: 07302 505065	
DRAWING TITLE	EXISTING ELEVATIONS
DRAWING NUMBER 2A, 10, 2	
SCALE 1:500 • A4	