




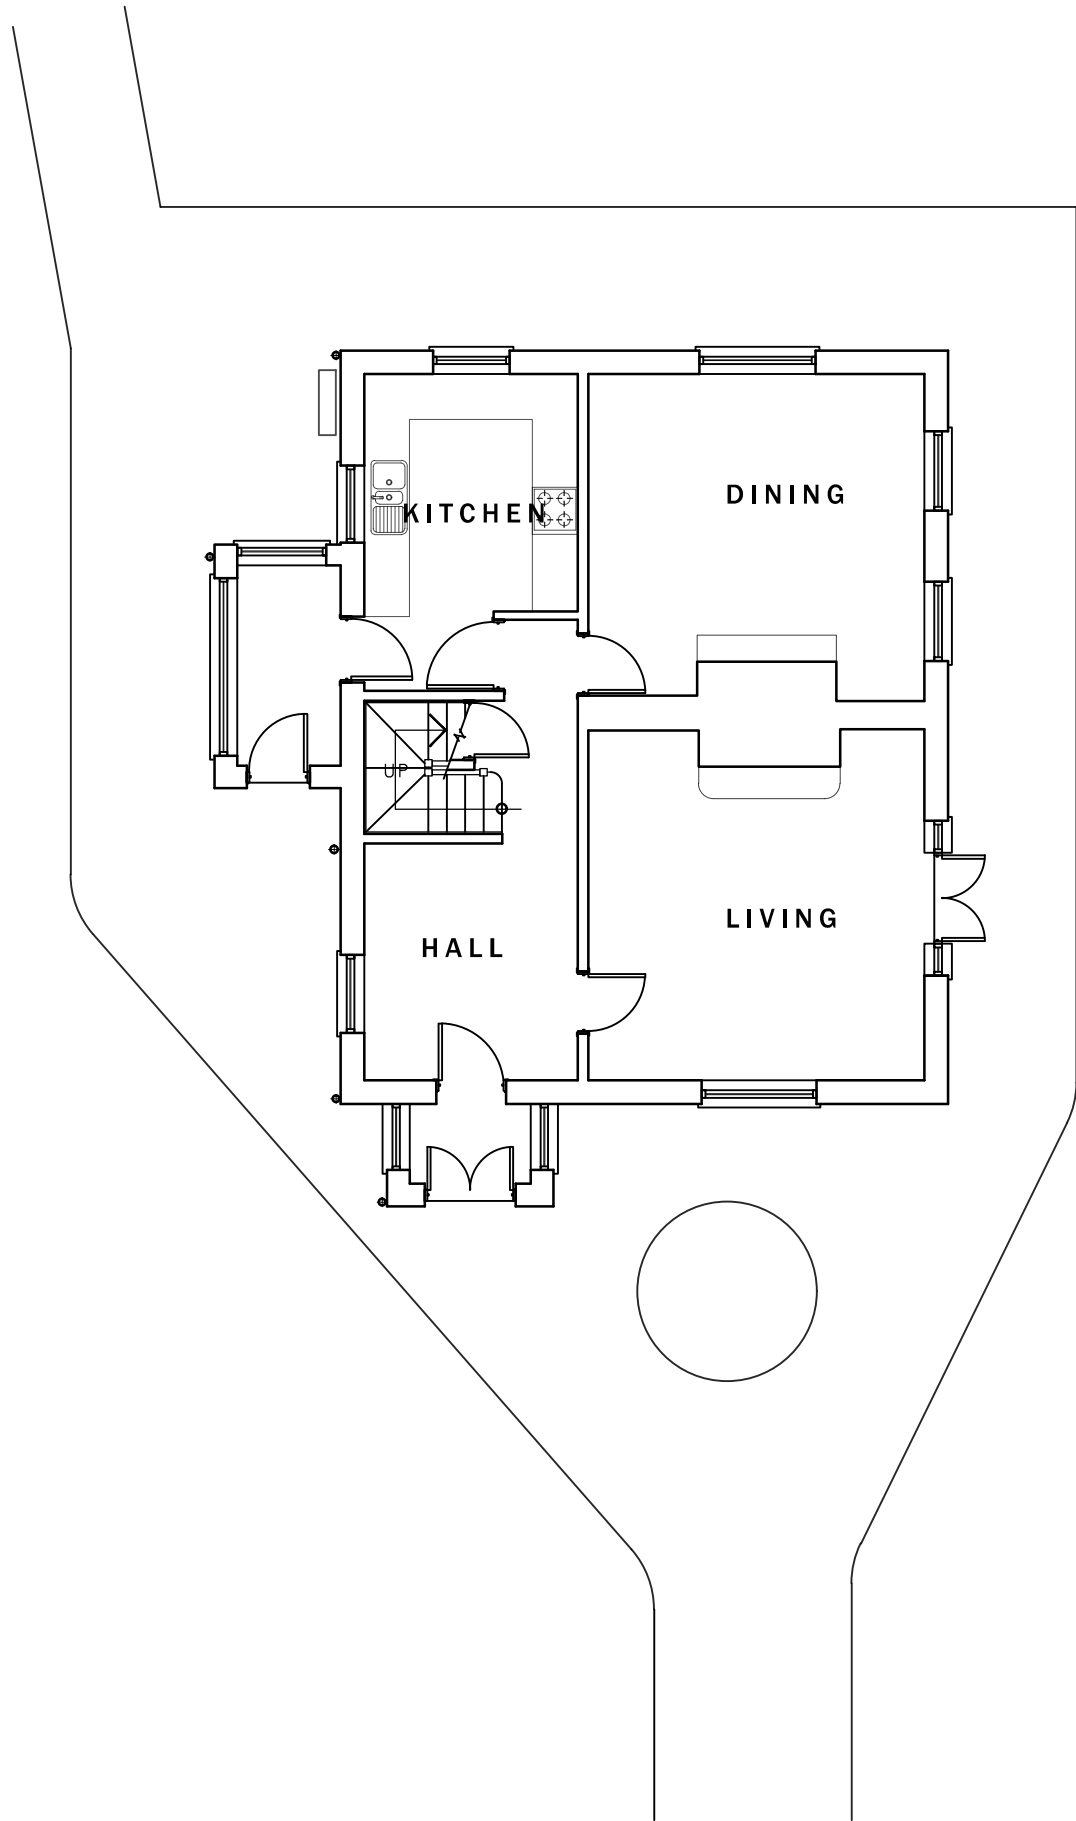


GROUND FLOOR PLAN

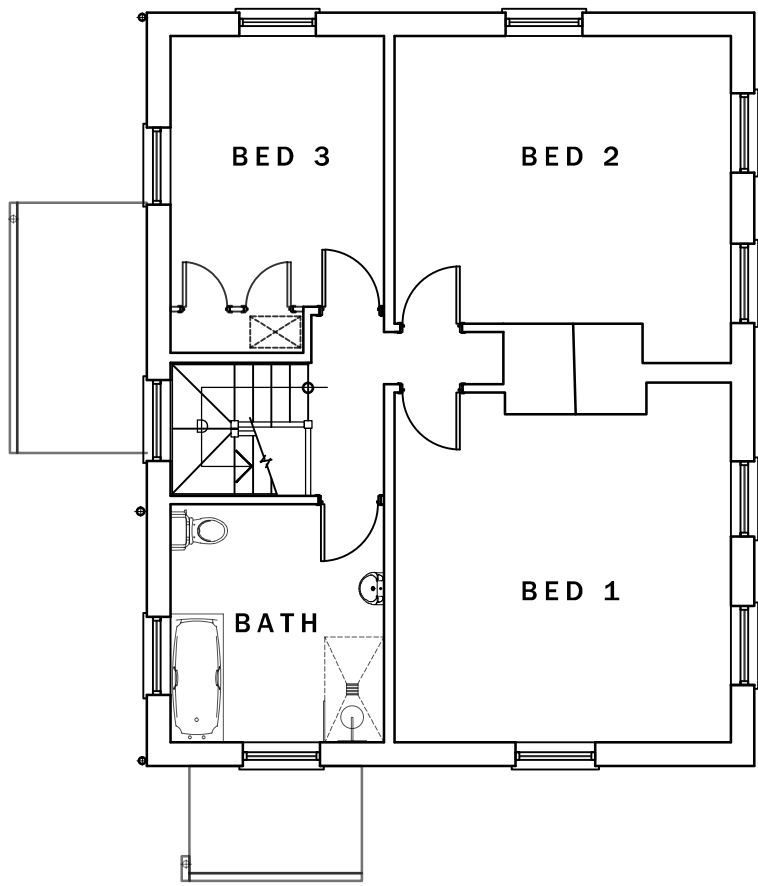

FIRST FLOOR

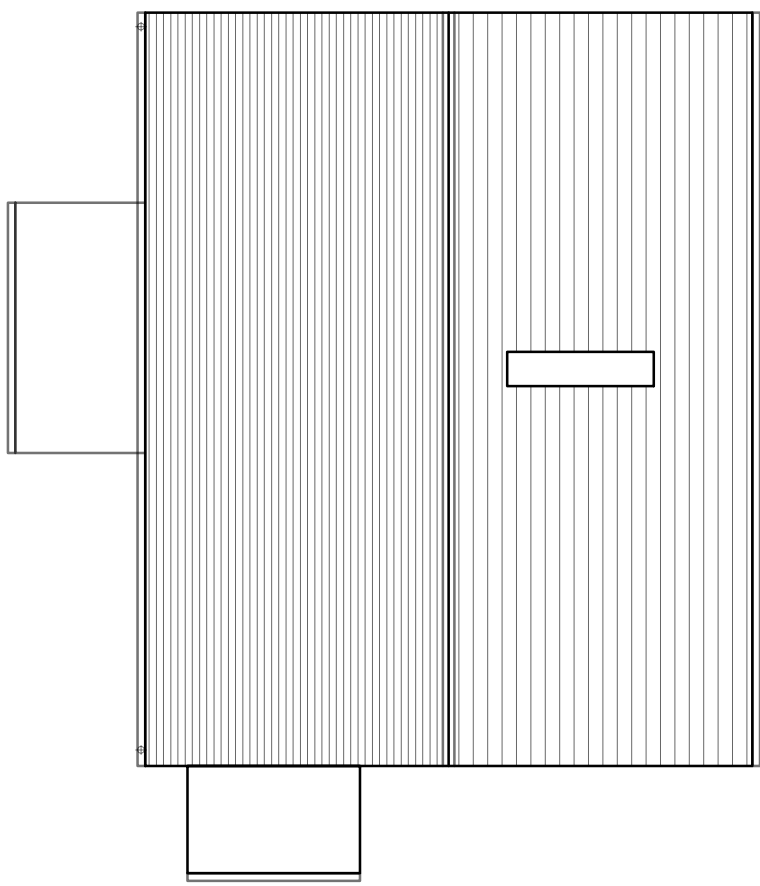


ROOF PLAN

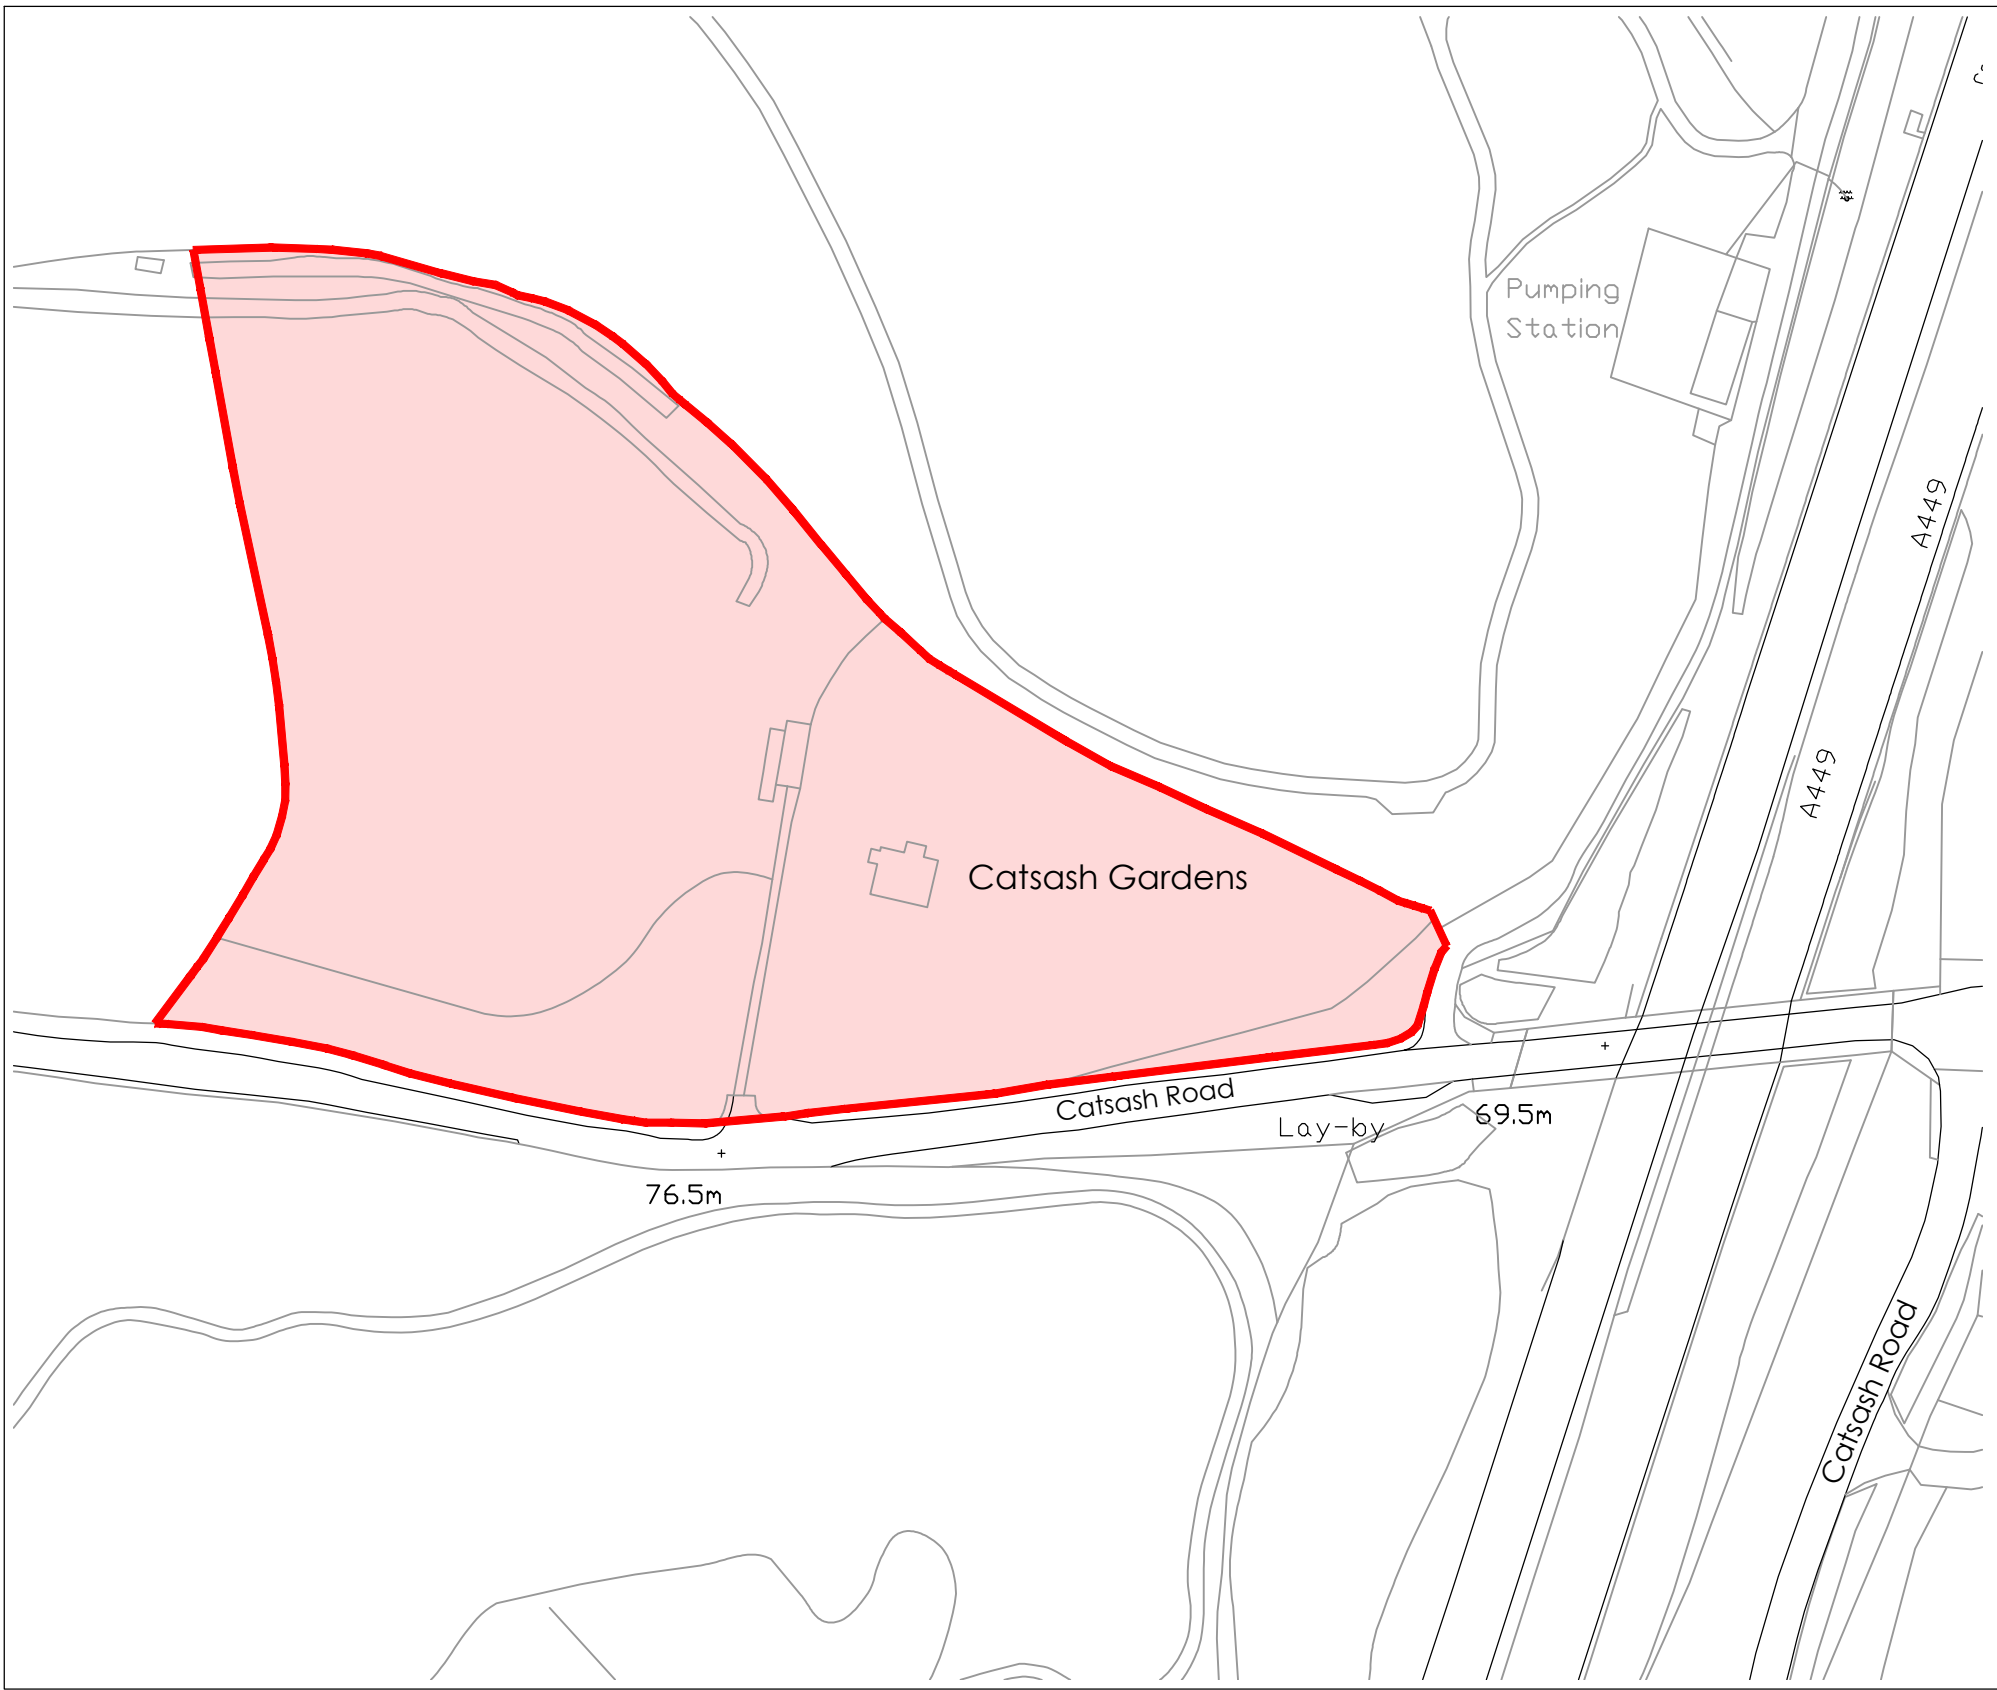


SITE LOCATION PLAN
Scale 1:1250




EAST ELEVATION [SIDE]

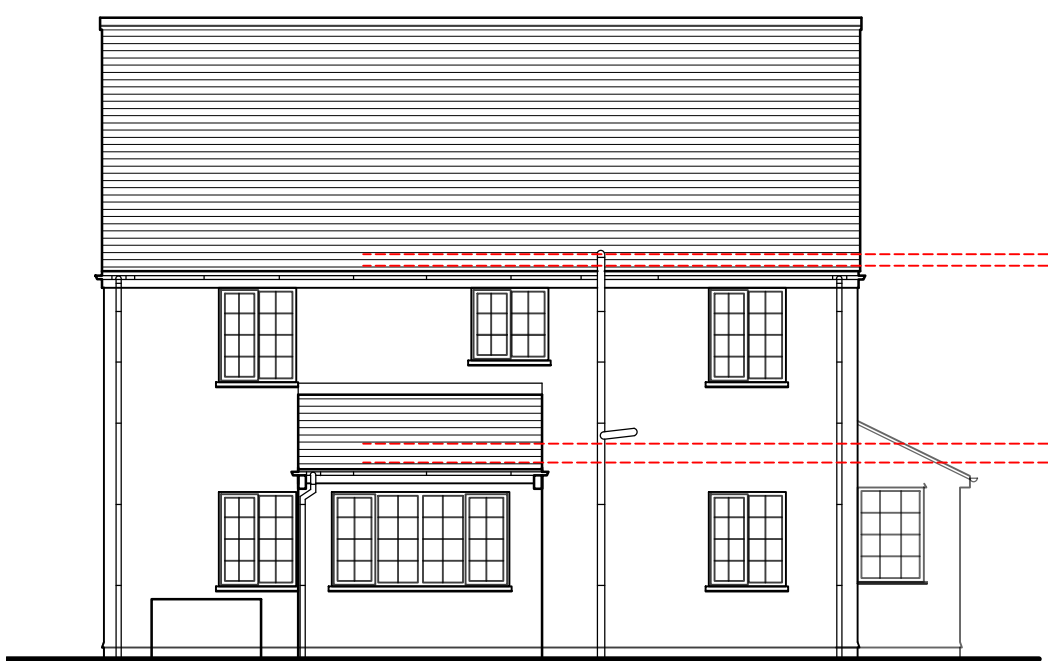

SOUTH ELEVATION [REAR]

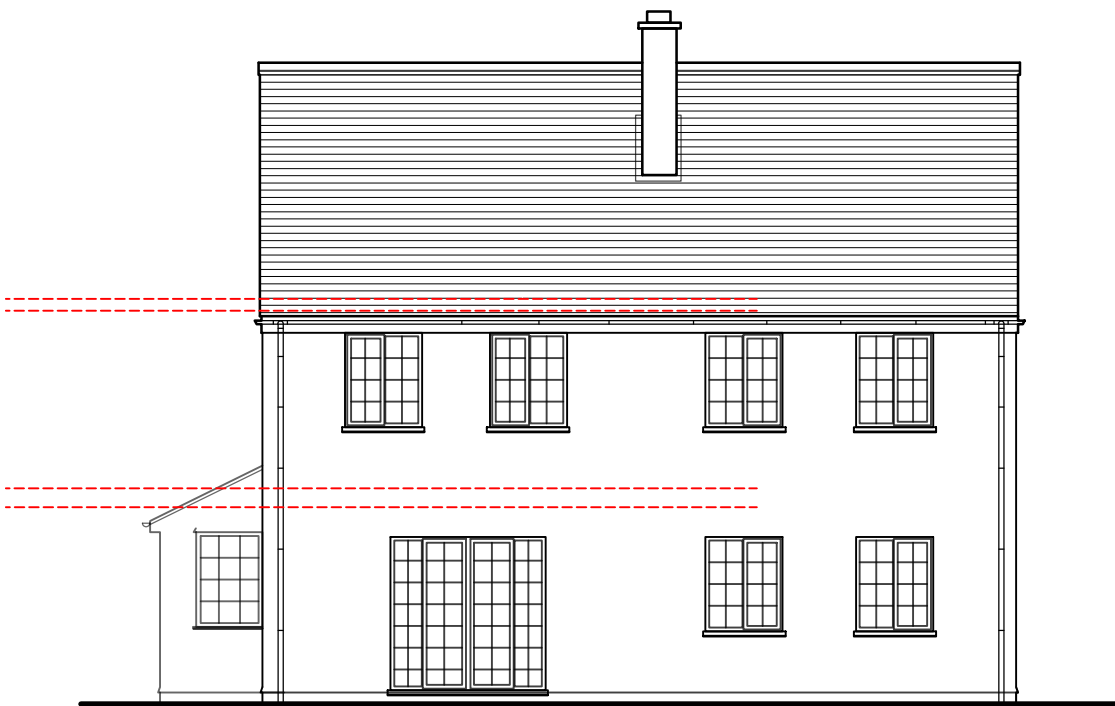

NORTH ELEVATION [FRONT]

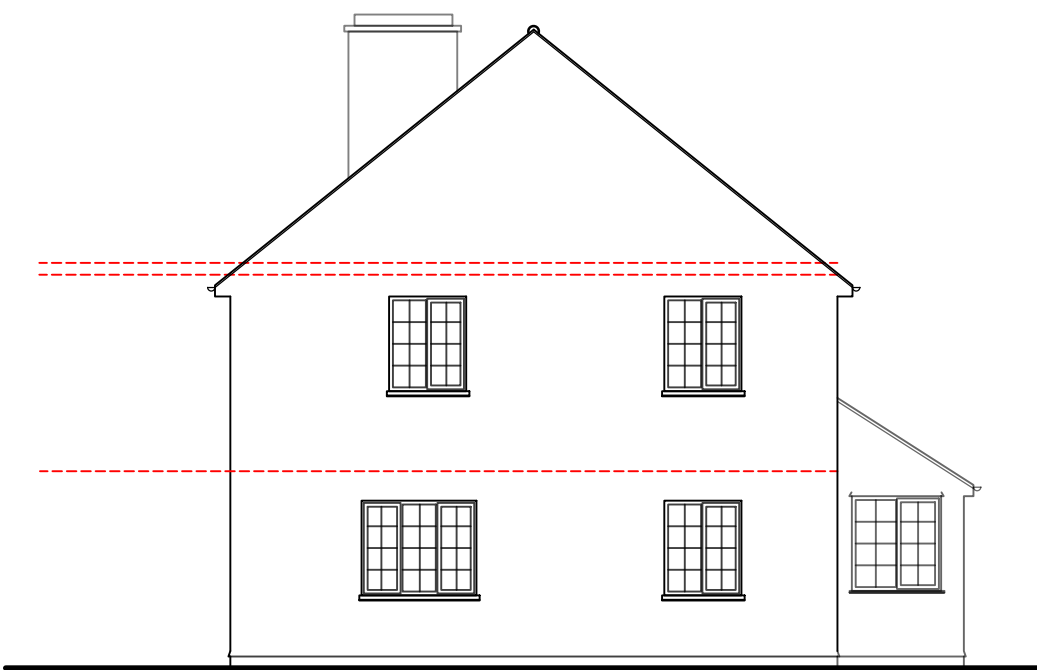

WEST ELEVATION [SIDE]

PROPERTY AS EXISTING
Scale 1:100

0 1000 2000 3000 4000 5000 mm
SCALE 1:100

Drawing Purpose
PLANNING

Client	Drawing No	Scale	Revision
MR & Mrs Moore	LT2219.04.01	1:100 @ A1	
Job Title	Drawing Title	Date	Checked
Calsash Gardens, Calsash	Existing Plans & Elevs	Oct 22	KVL

Revisions