




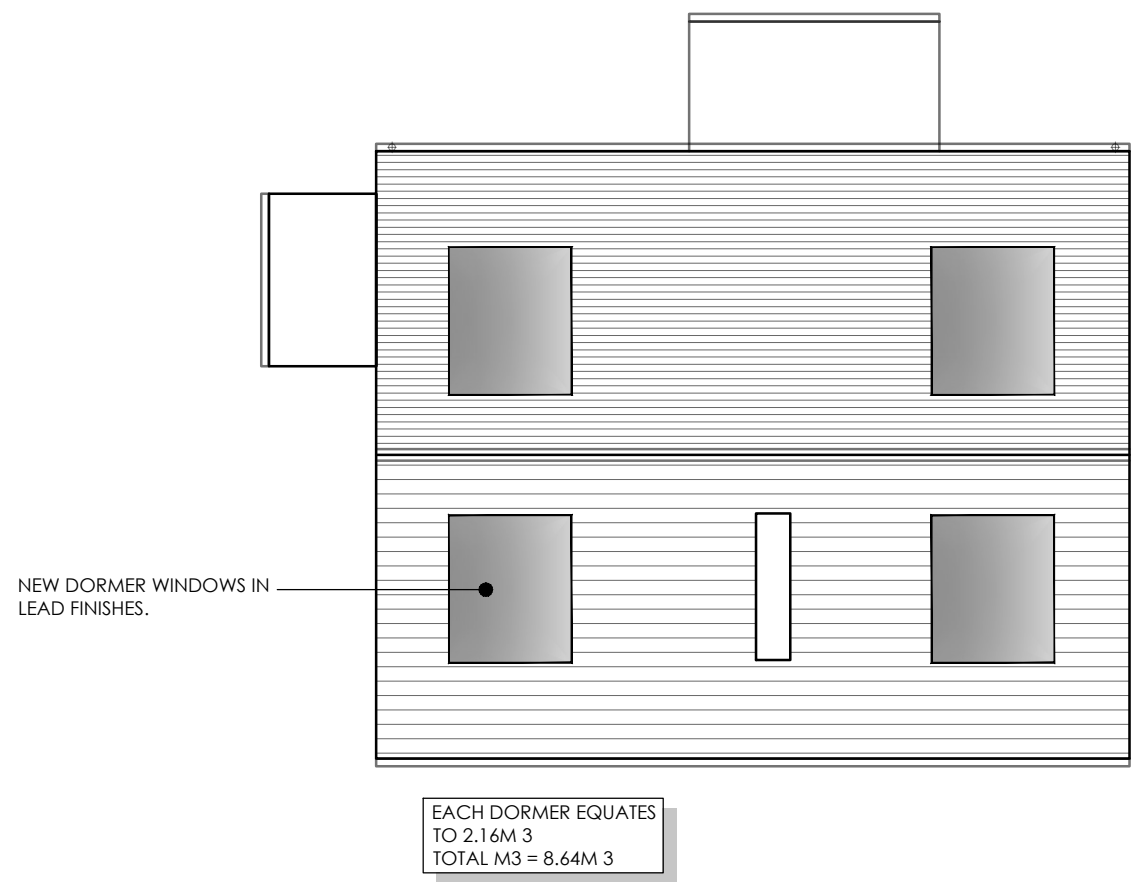


ROOF PLAN

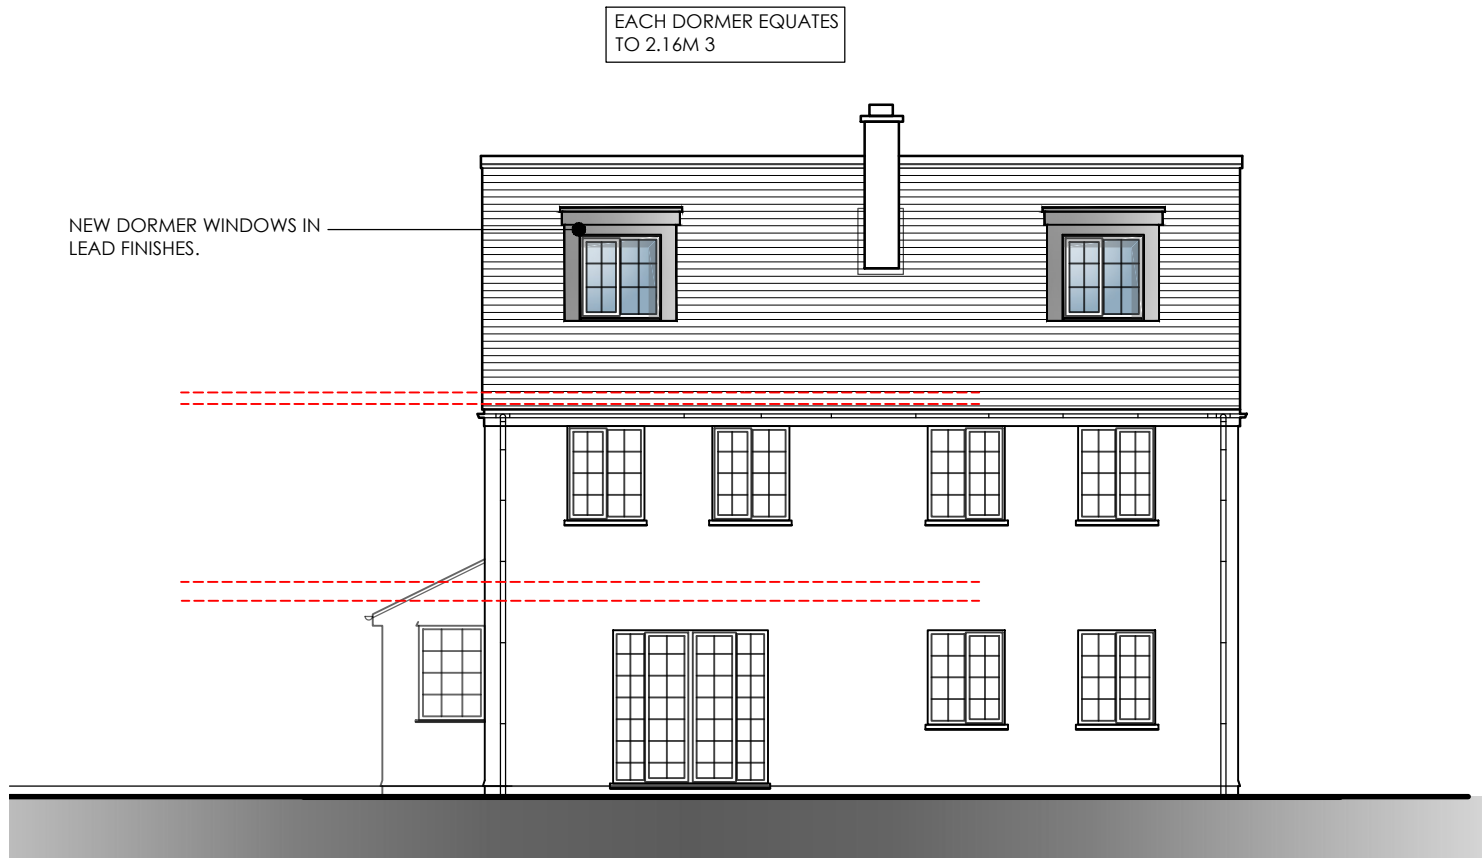


FRONT ELEVATION

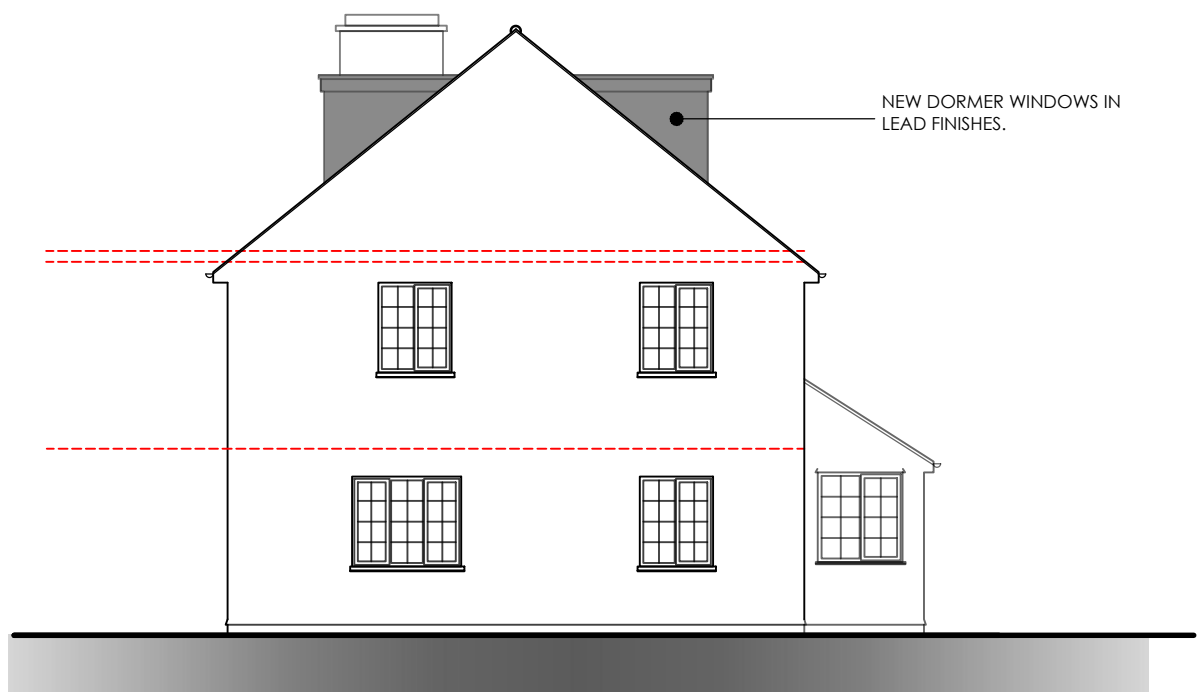

SIDE ELEVATION

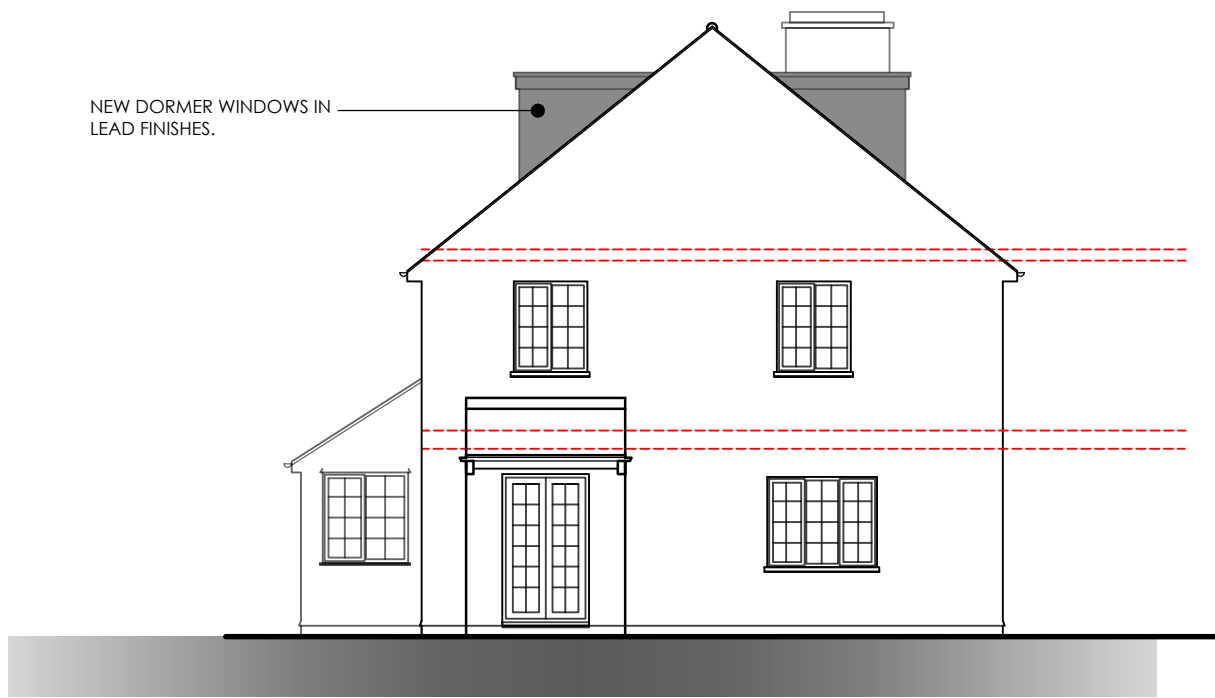

SIDE ELEVATION

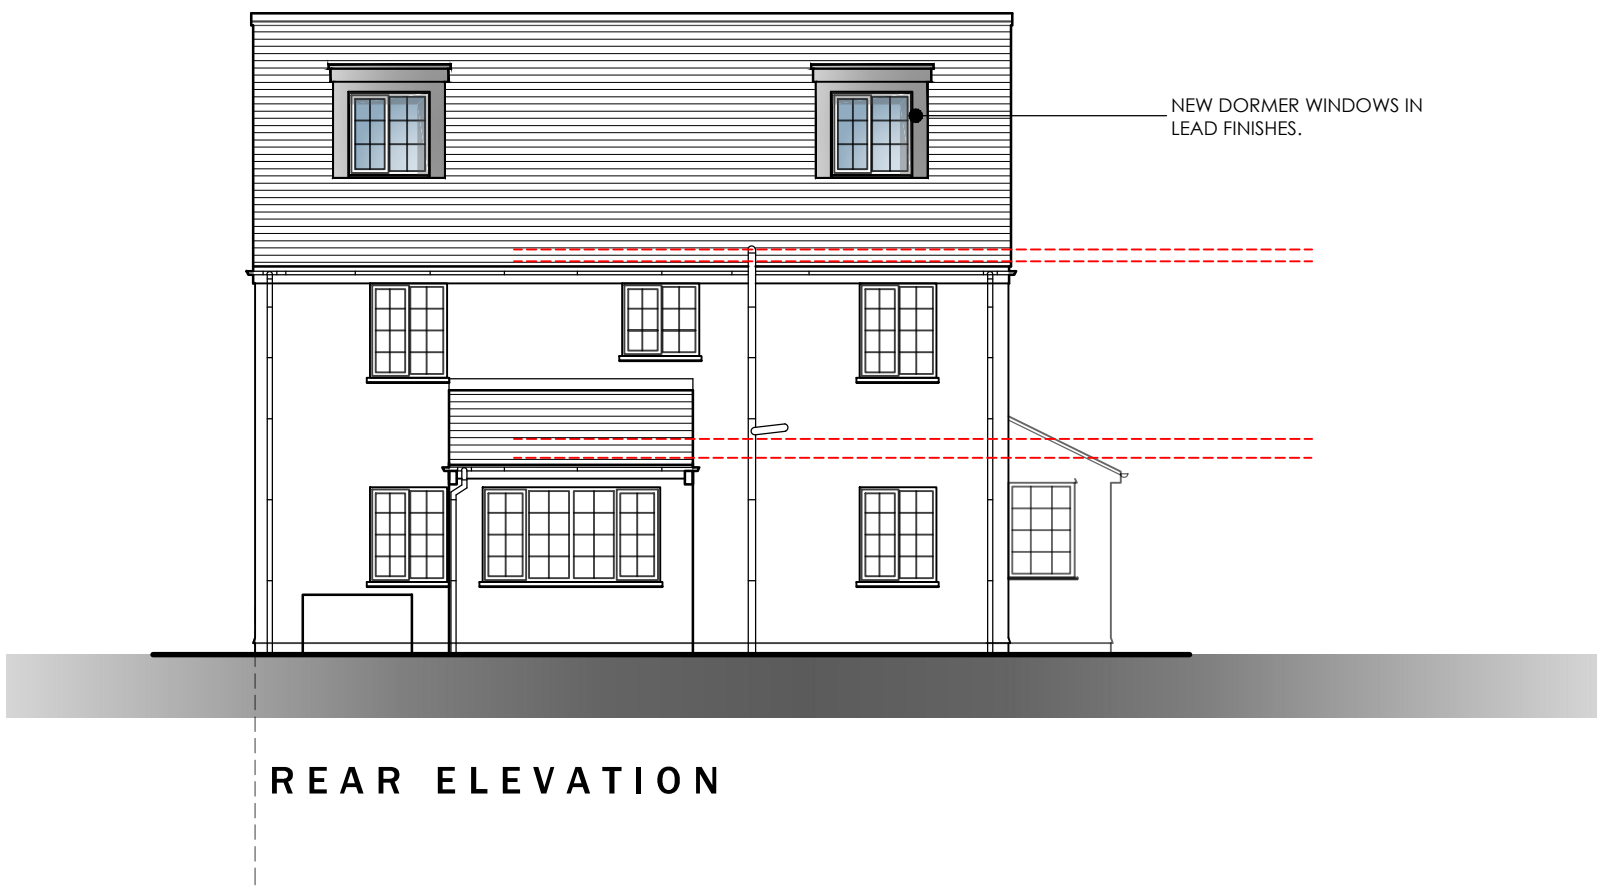

REAR ELEVATION

PROPOSED PLANS + ELEVATIONS -  
PERMITTED DEVELOPMENT  
Scale 1:100

0 1000 2000 3000 4000 5000 mm  
SCALE 1:100

Drawing Purpose  
PLANNING

| Client                   | Drawing No                  | Scale      | Revision |
|--------------------------|-----------------------------|------------|----------|
| MR & Mrs Moore           | LT2219.PD.02                | 1:100 @ A1 |          |
| Job Title                | Drawing Title               | Date       | Checked  |
| Catsash Gardens, Catsash | Proposed Plans + Elevations | Feb 25     | KVL      |

Revisions

Do not scale from this drawing.  
The users of this drawing shall check all dimensions & report all errors and omissions to LeTrucco Design.  
This drawing is copyright. It must not be copied, used or disclosed to third parties without prior permission of LeTrucco Design.